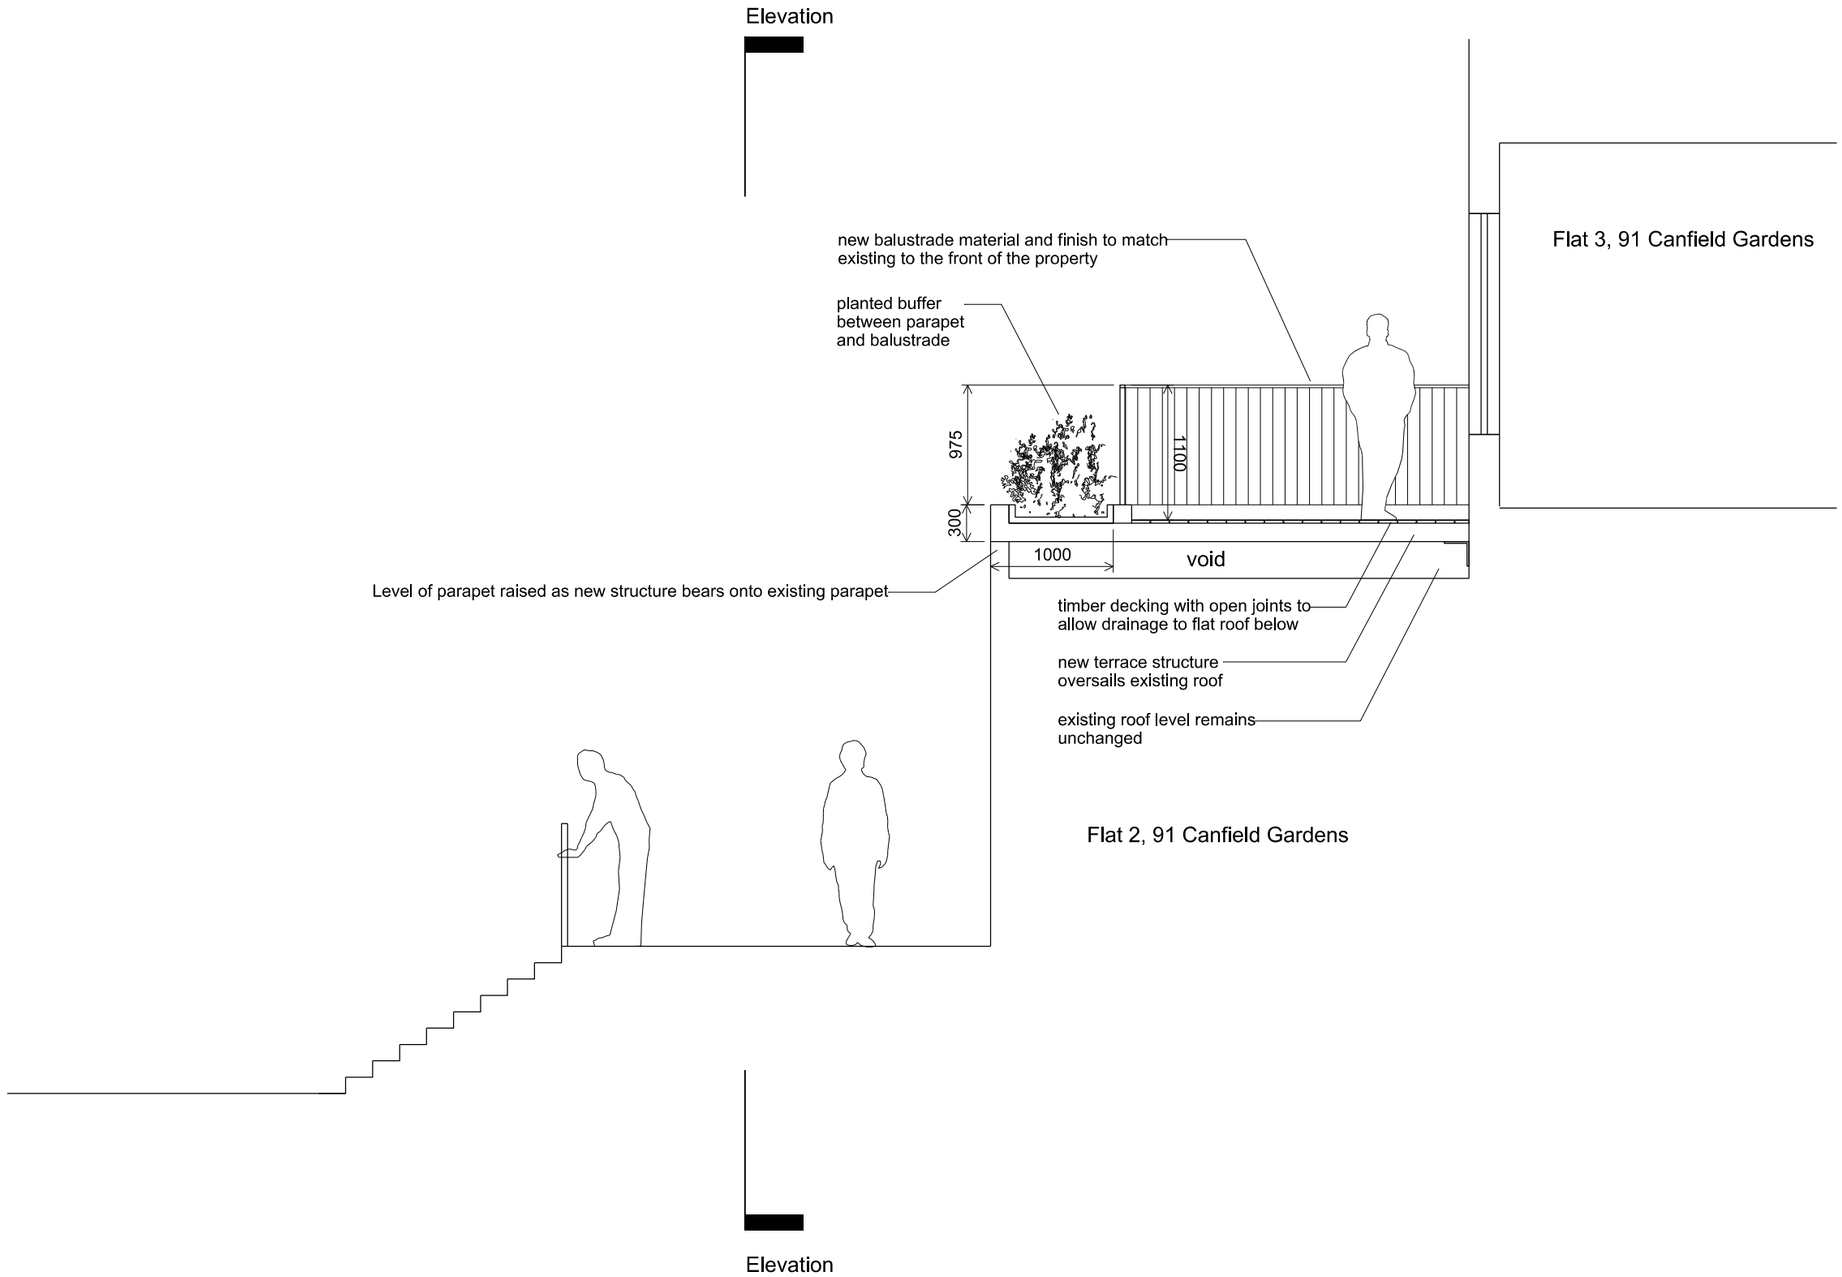Planning Application
Flat 3, 91 Canfield Gardens
Proposed Section
1:50 @ A3