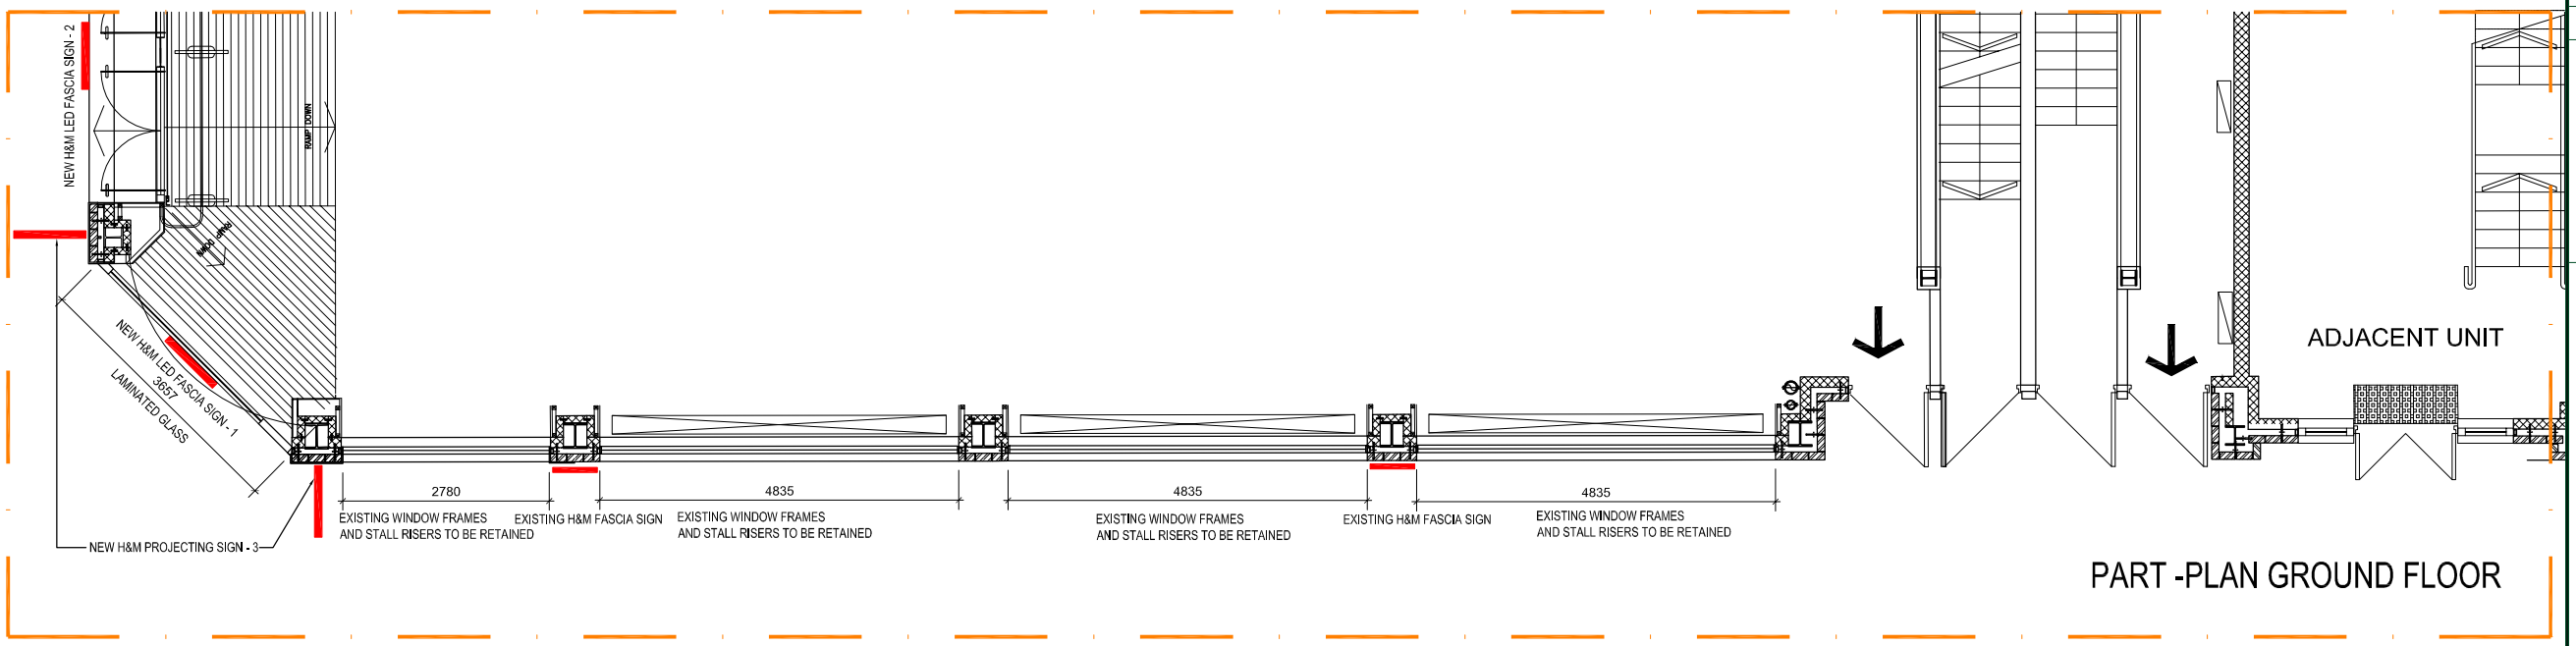

PART -PLAN GROUND FLOOR

SIDE ELEVATION - INVERNESS STREET

PLANNING

REVISIONS

ISSUE	AMENDMENT	DATE
A	First Issue	23.01.08
B	1st Planning Issue	23.01.08
C	2nd Planning Issue	17.02.12
D	For Planning Submission – Changes in stall risers Changes in fascia and window frames Introduction of new signs	27.02.12
E	Amendment in signage	16.04.12

Proposed

CLIENT: H&M

JOB NUMBER: ------

PROJECT: 213-219 Camden High Street London

DRAWING TITLE: PROPOSED ELEVATIONS INVERNESS STREET

Terra Architectural Partnership
10 Joyce Dawson Way
Thamesmead Town Centre
London SE28 8RA
Tel.: +44 (0)20 8310 2210
Fax: +44 (0)20 8312 4008
enquiries@terralimited.co.uk

DRAWN	CHECKED	SCALE	DATE
P. Shrestha	P.Terblanche	1:100 @ A3	16.04.2012

DRAWING NUMBER: TAP/2111/PI-ELE

REVISION: E