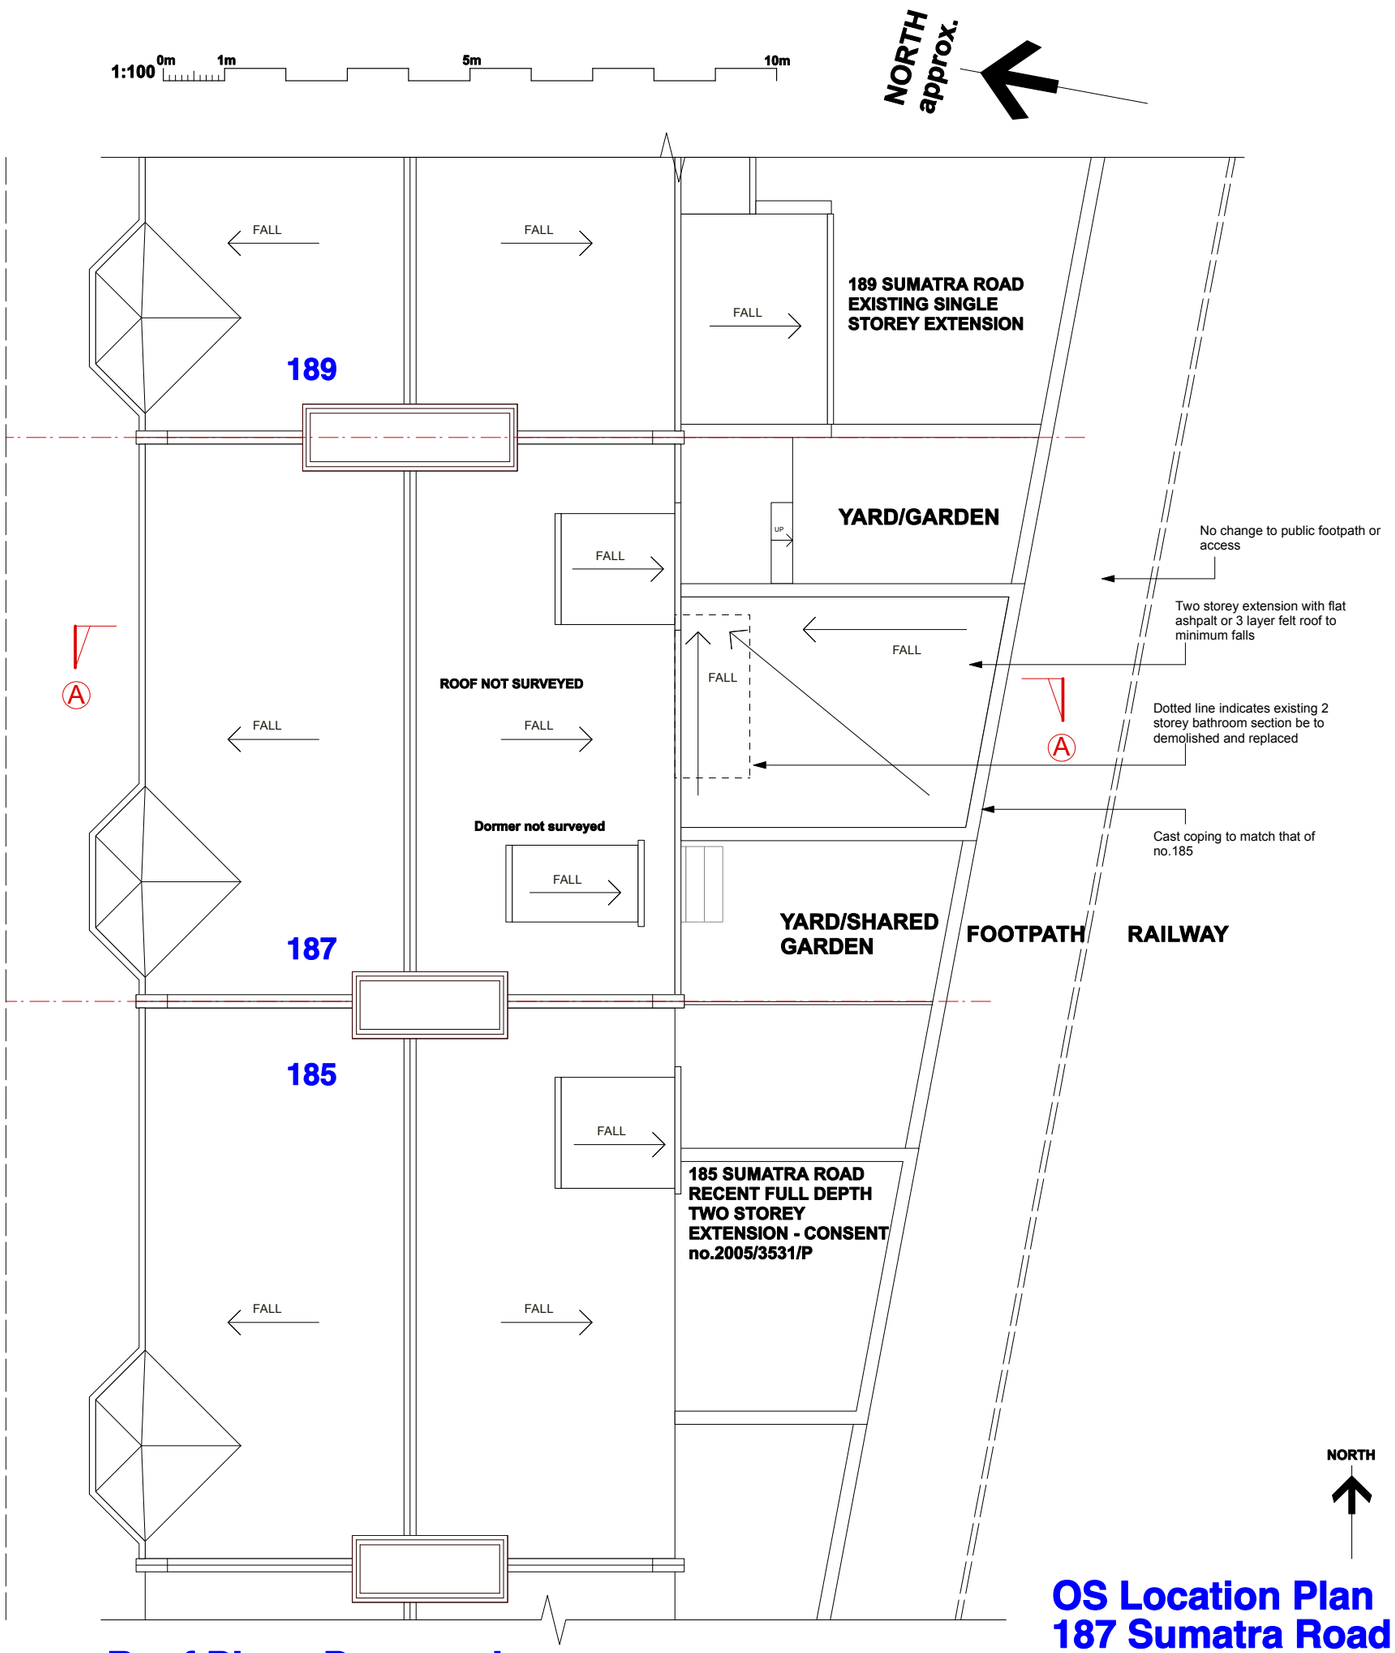

Roof Plan : Proposed
Scale 1:100

185 SUMATRA ROAD EXISTING FULL DEPTH TWO STOREY EXTENSION

189 SUMATRA ROAD EXISTING SINGLE STOREY EXTENSION

187 SUMATRA ROAD EXISTING REAR ELEVATION INCLUDING 2 STOREY SECTION TO BE DEMOLISHED AND REPLACED

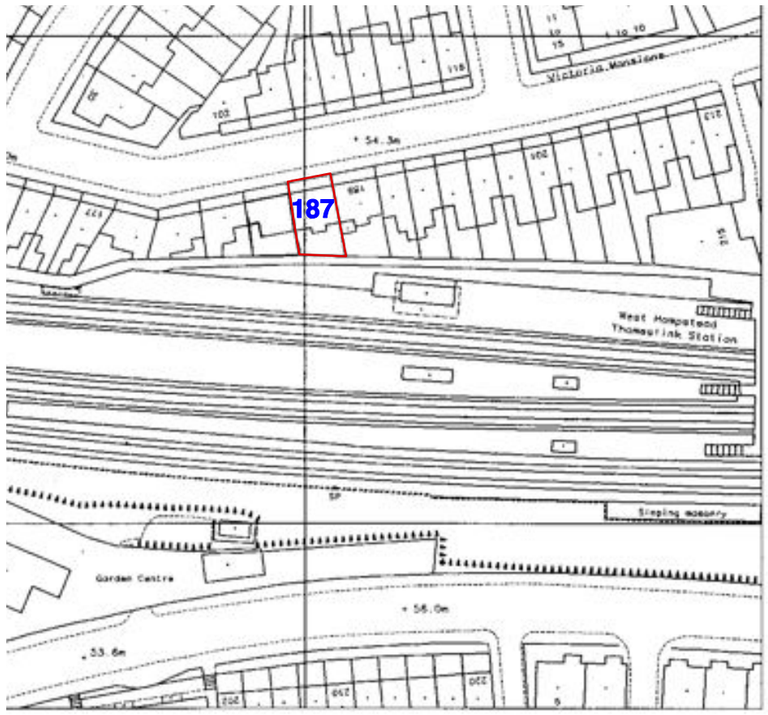

OS Location Plan
187 Sumatra Road
Scale 1 : 1250

REVISIONS	Date	Ini

Job:	187 Sumatra Road - Rear Extension
Client:	Ms Hamideh Guest
Title:	OS Location Plan; Roof Plan : Existing + Proposed
Scale:	1 : 50 @ A3
Drawing No:	12/01/01
Rev:	B
Drawn by:	NB
Date:	12/04/12