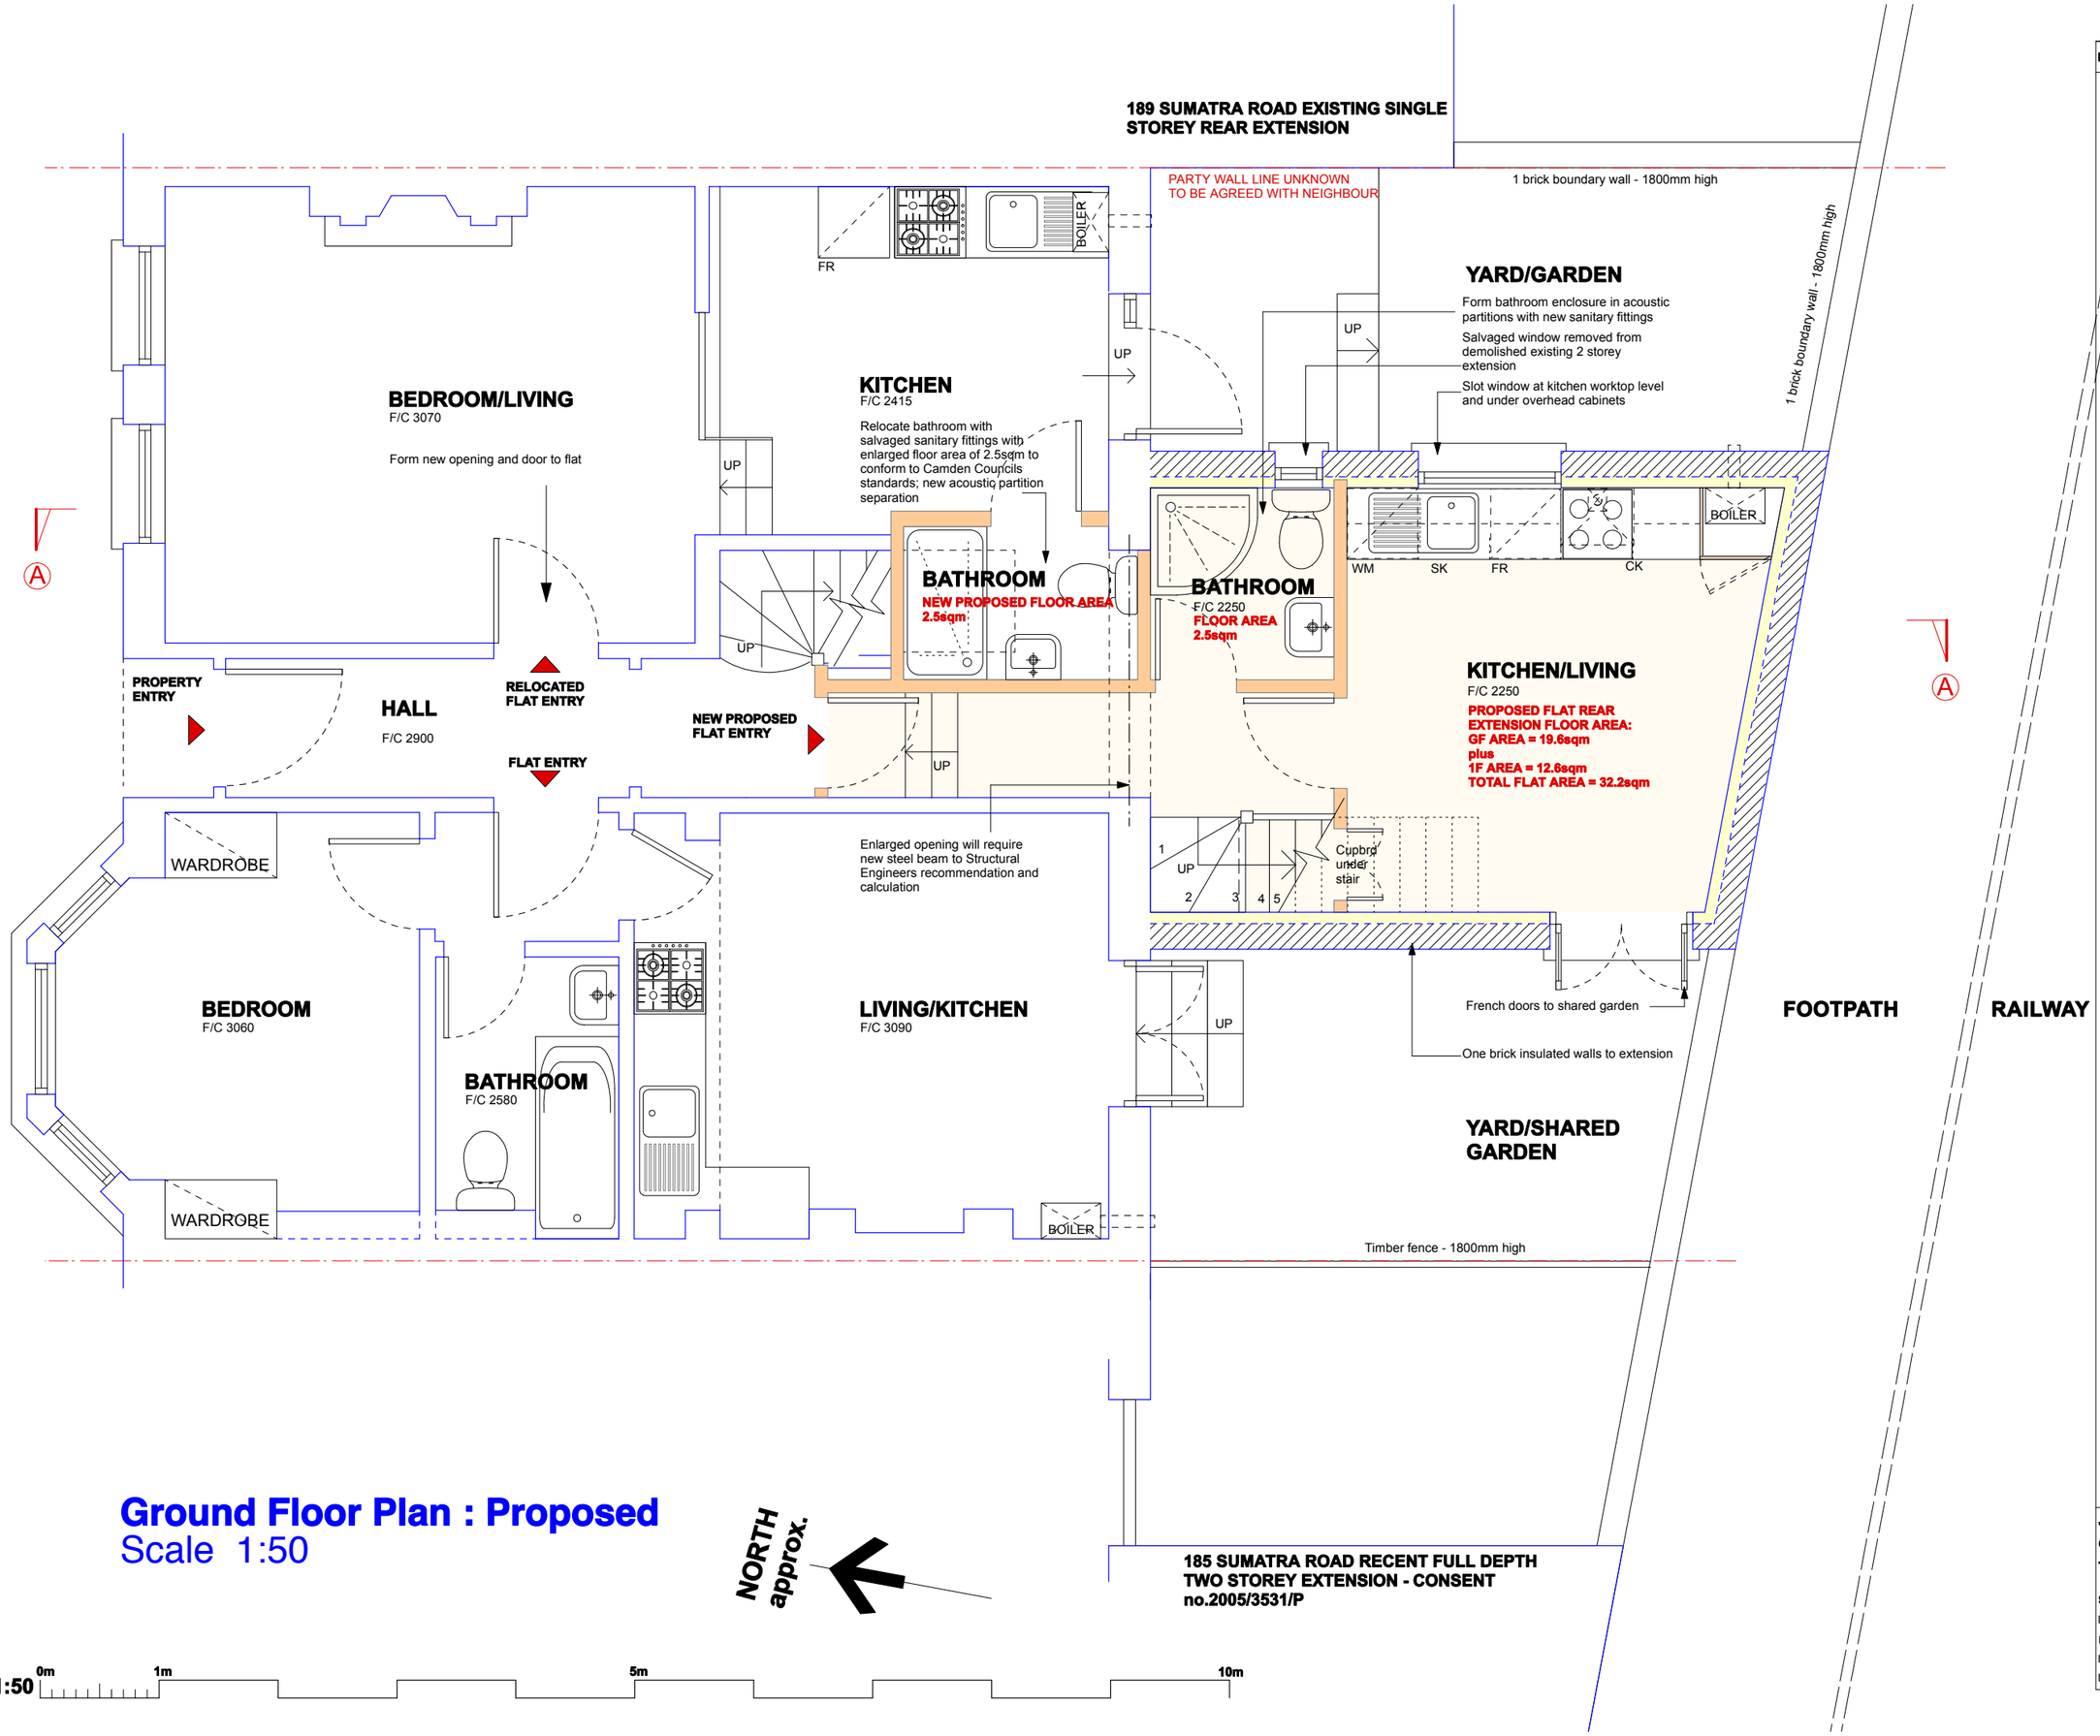

Ground Floor Plan : Proposed

Scale 1:50

REVISIONS	Date	Ini

Job:	187 Sumatra Road - Rear Extension
Client:	Ms Hamideh Guest
Title:	Ground Floor Plan : Proposed
Scale:	1 : 50 @ A3
Drawing No:	12/01/07
Rev:	B
Drawn by:	NB
Date:	12/04/12