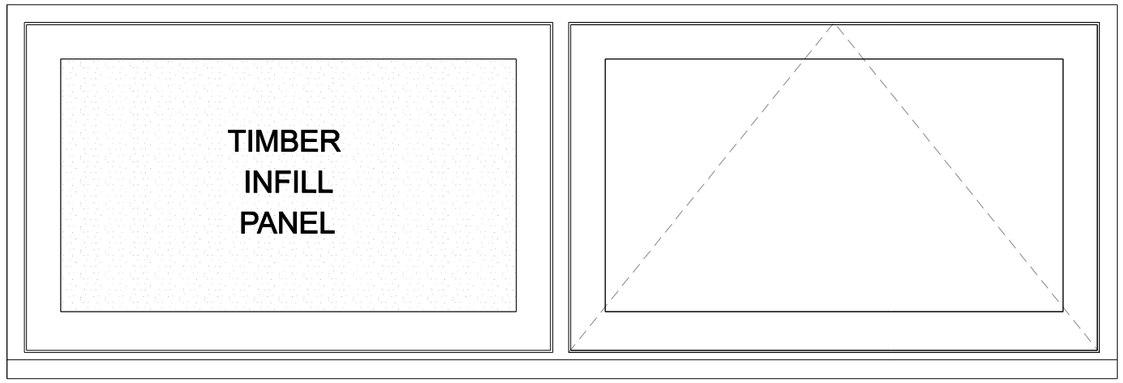

VARIATION: T-W22/T-W23 NEW

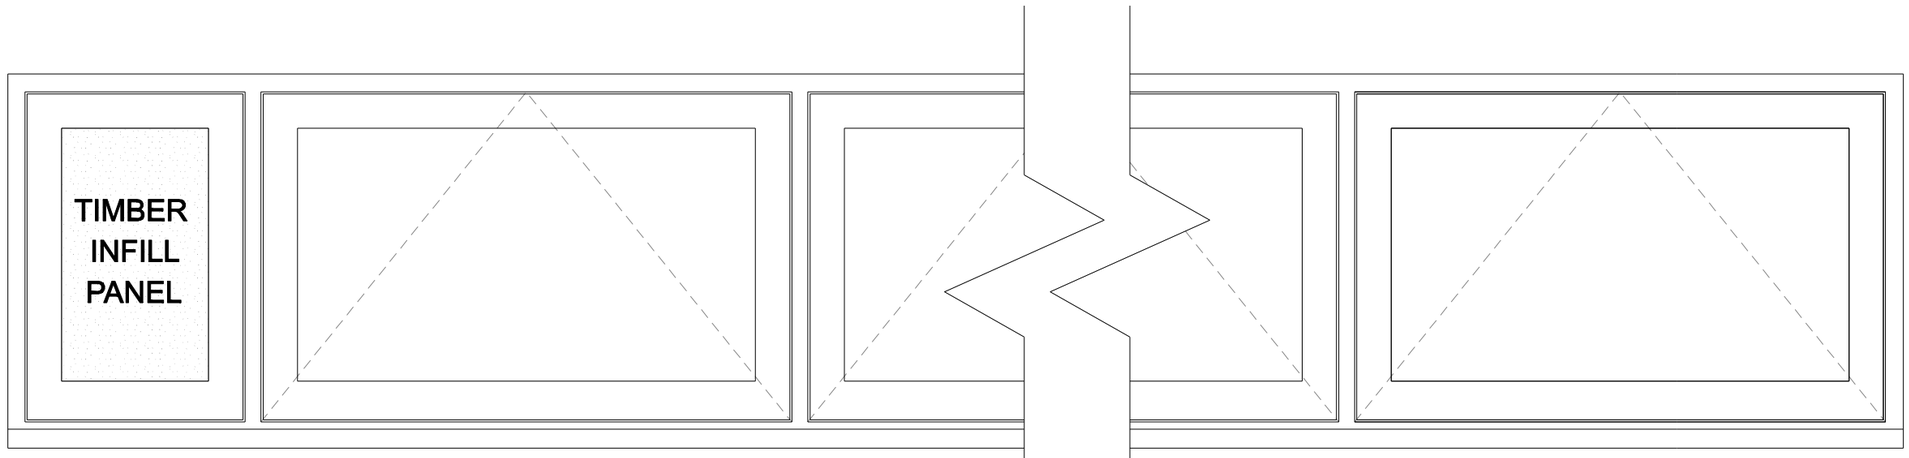

T-W20 NEW

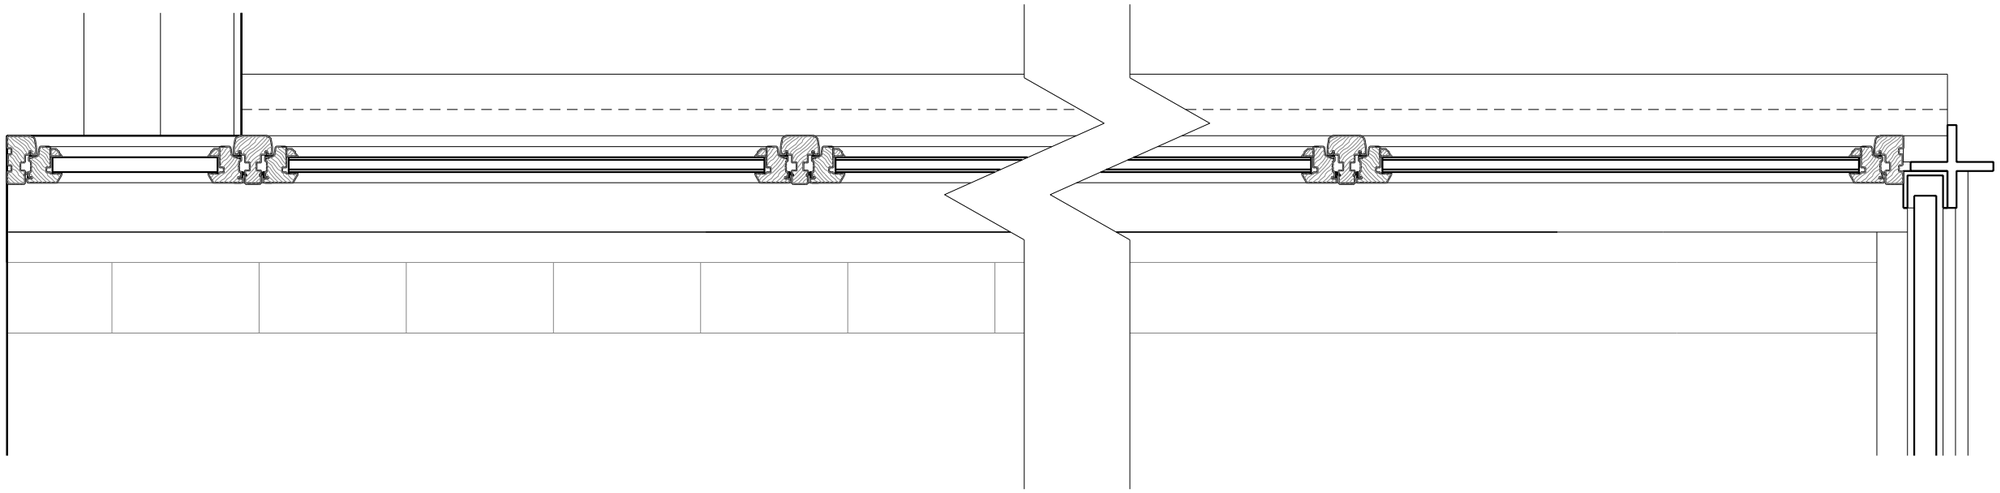

TENDER

european urban architecture
4TH FLOOR SOPHIA HOUSE, 32-35 FEATHERSTONE STREET, LONDON, EC1Y 8QX
TEL: 020 7250-0090 FAX: 020 7250-0893
www.europeanurban.com

Job Name:
VINE HILL EC1R 5EA
RESIDENTIAL CONVERSION

Drawing Title:
PROPOSED WINDOWS
PLAN DETAIL_T-W20/T-W22/T-W23

Scale: 1:10@A3 | Date: 03/2012 | Drawn: RM | Checked: ASO

Job Ref: 1038R | Drawing number: AL(00)344 | Revision: -

Revisions:
Suffix / Date / Drawn by

Revisions:
Suffix / Date / Drawn by