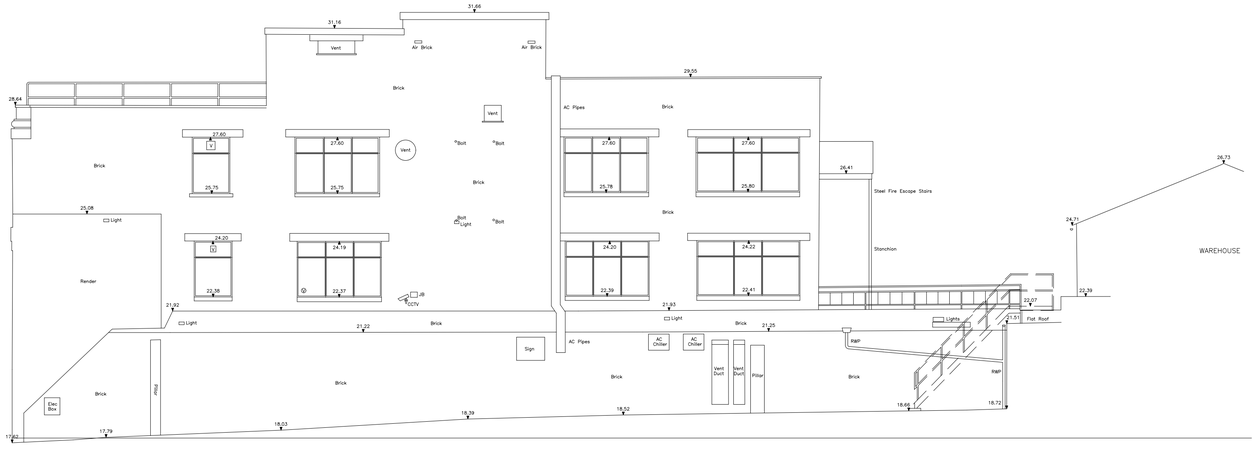

15.00m ABOVE ORDANANCE DATUM

NORTH ELEVATION

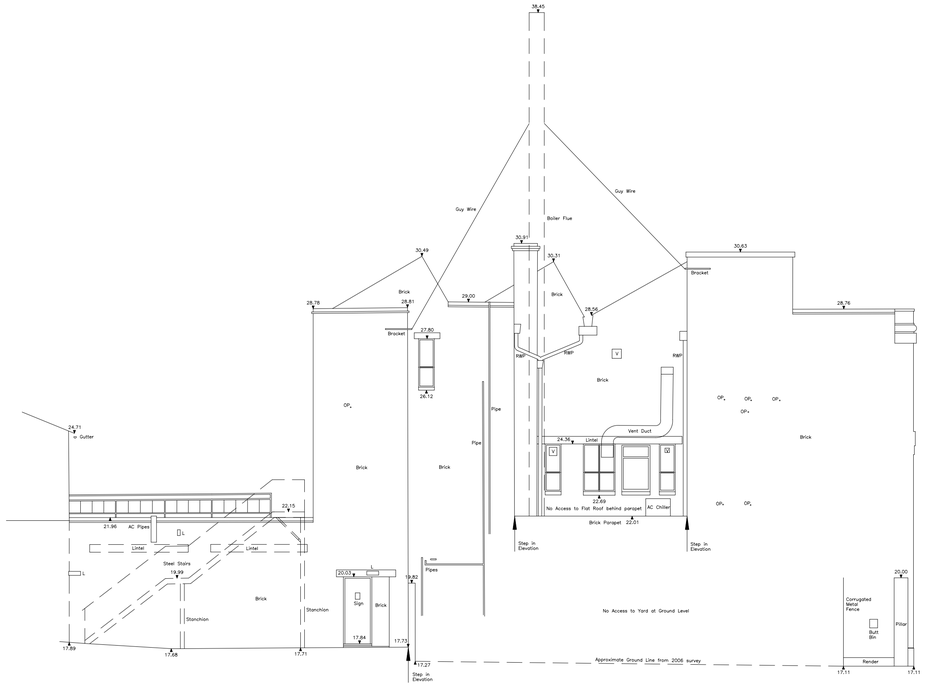

15.00m ABOVE ORDANANCE DATUM

SOUTH ELEVATION

Note:
Survey information contained in this drawing has been created by Plowman Craven Ltd.
All survey information is issued in good faith.
Feilden Clegg Bradley Studios LLP will not be held responsible for any inaccuracies identified.

SOUTH NORTH

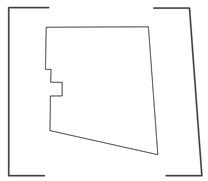

THE BRITISH POSTAL MUSEUM & ARCHIVE

FeildenCleggBradleyStudios LLP

Bath Brewery
Toll Bridge Road
Bath BA1 7DE

t 01225 852545
f 01225 852528
e bath@fcbstudios.com

A SUBMITTED FOR PLANNING 28.02.12
Amendment Date

APPLICATION FOR FULL PLANNING CONSENT

BRITISH POSTAL MUSEUM & ARCHIVE
MOUNT PLEASANT, LONDON

CALTHORPE HOUSE
ELEVATIONS AS EXISTING
SHEET 2 OF 2
Do not scale

Job/Drawing No 1625/SU/201 Amendment A

Scale 1:100 (1:200 @ A3)
Date OCTOBER 2011
Drawn STUDIO 8

All dimensions to be checked on site

Original printed at A1