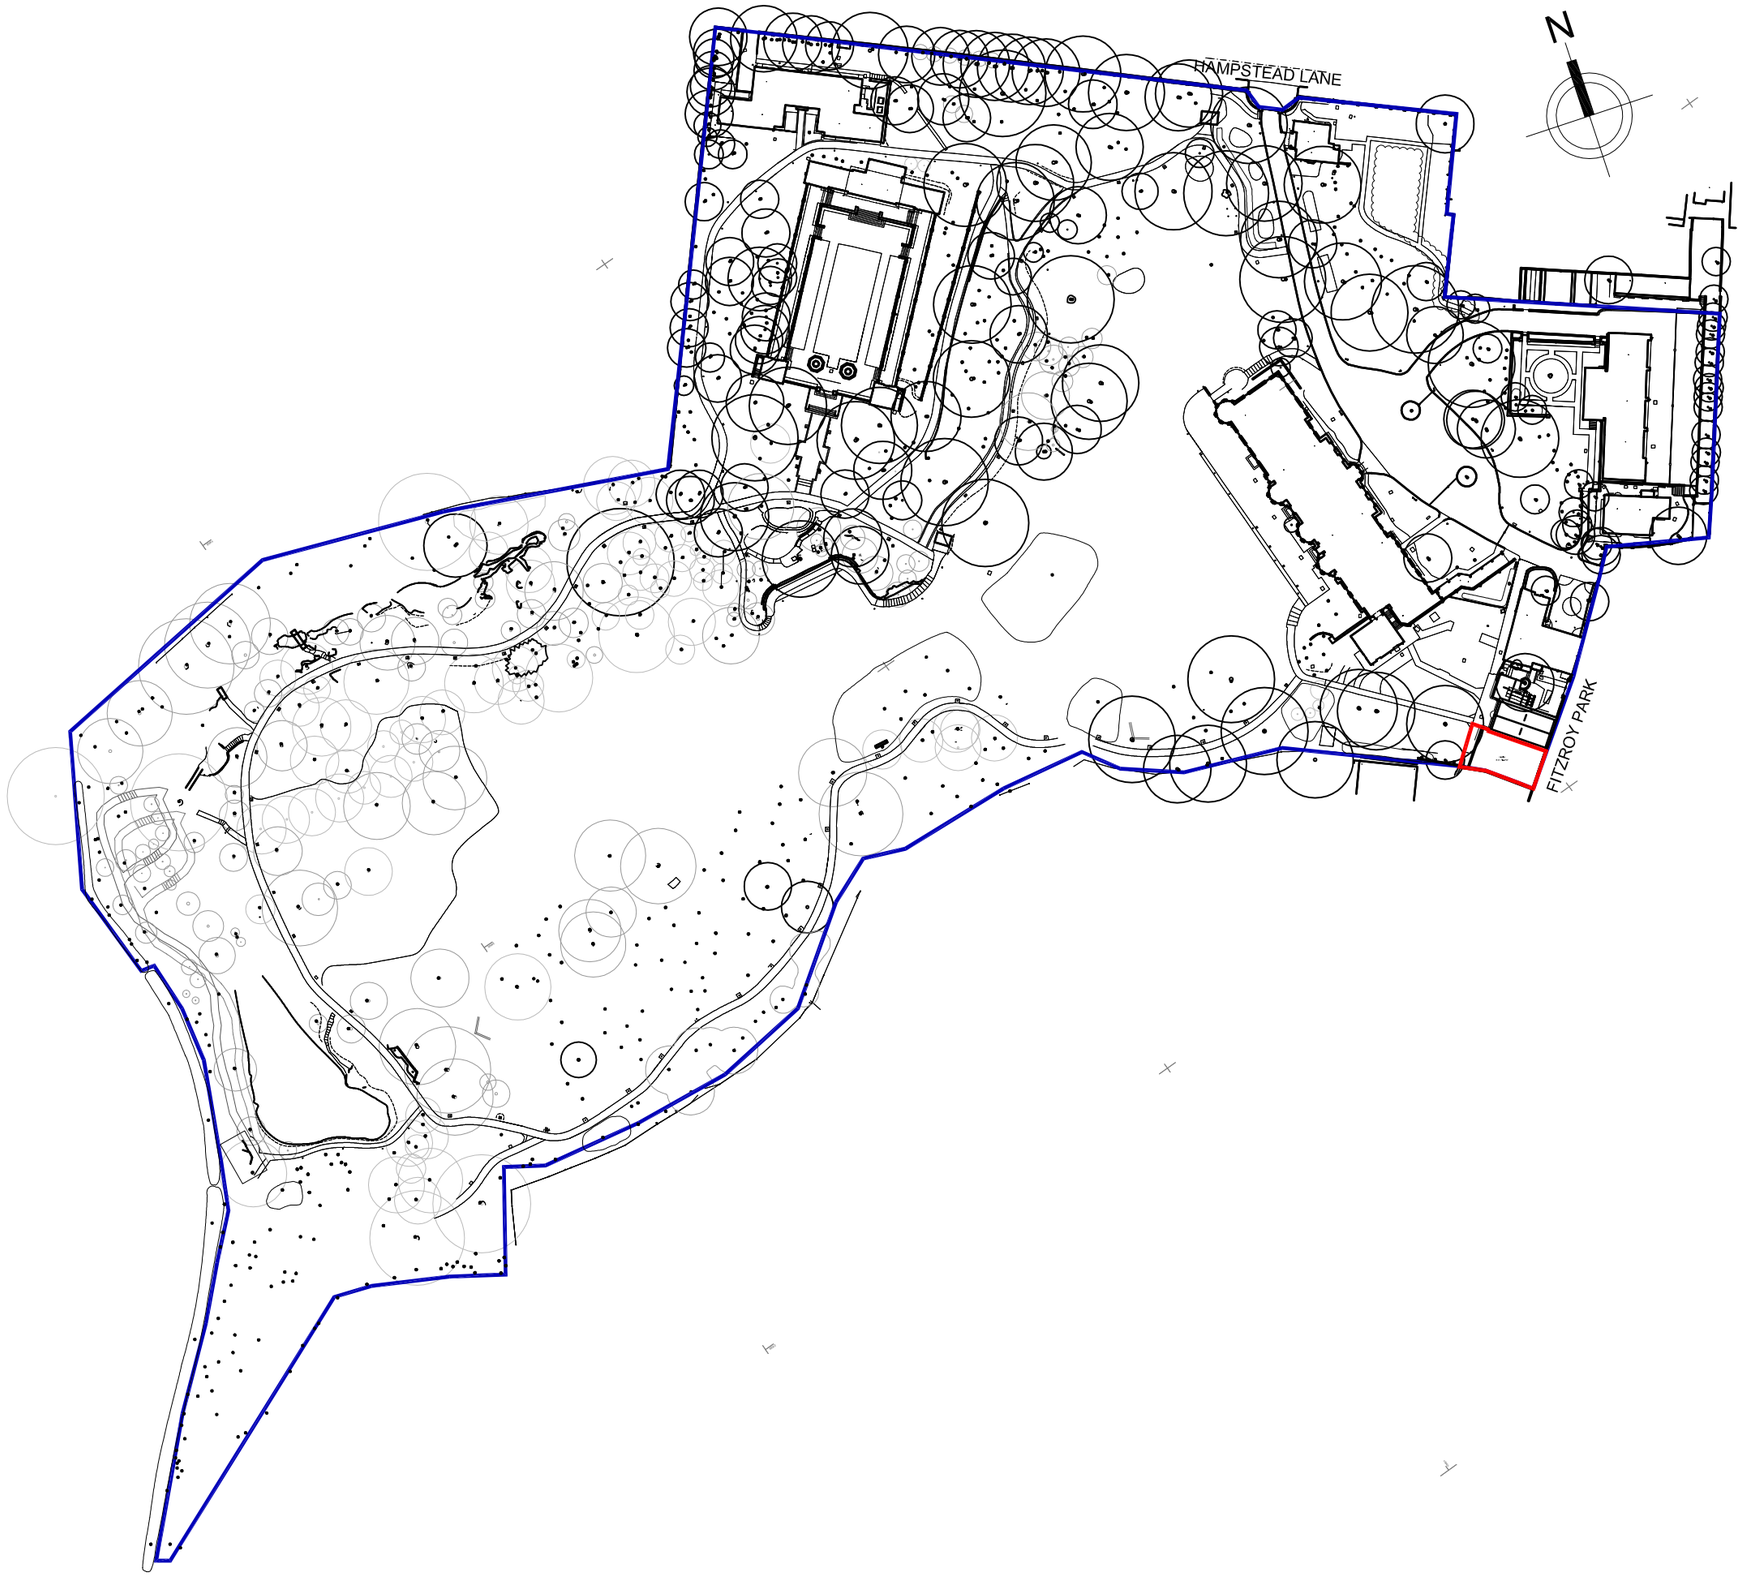

KEY:

Application Boundary.

Property Boundary.

OS Grid Co-ord
527996E
187350N

Rev.	Date	Reason For Issue	Chk
.	.	.	.

Status
PLANNING

MARTIN ASHLEY
ARCHITECTS
MAA INTERIORS
Lamb House, Church Street, Chiswick, London W4 2PD
T +44 (0) 20 8948 7788
www. ma-arch.co.uk

Client	HANLEY LIMITED
Job	BEECHWOOD HOUSE - THE STABLES
Title	LOCATION PLAN
Date	FEB 2012
Scale	1:1250 @ A3
Drawn By	AMM
Checked By	SV
Drawing Number	2191-08/01/11
Revision	.

© Martin Ashley Architects 2011