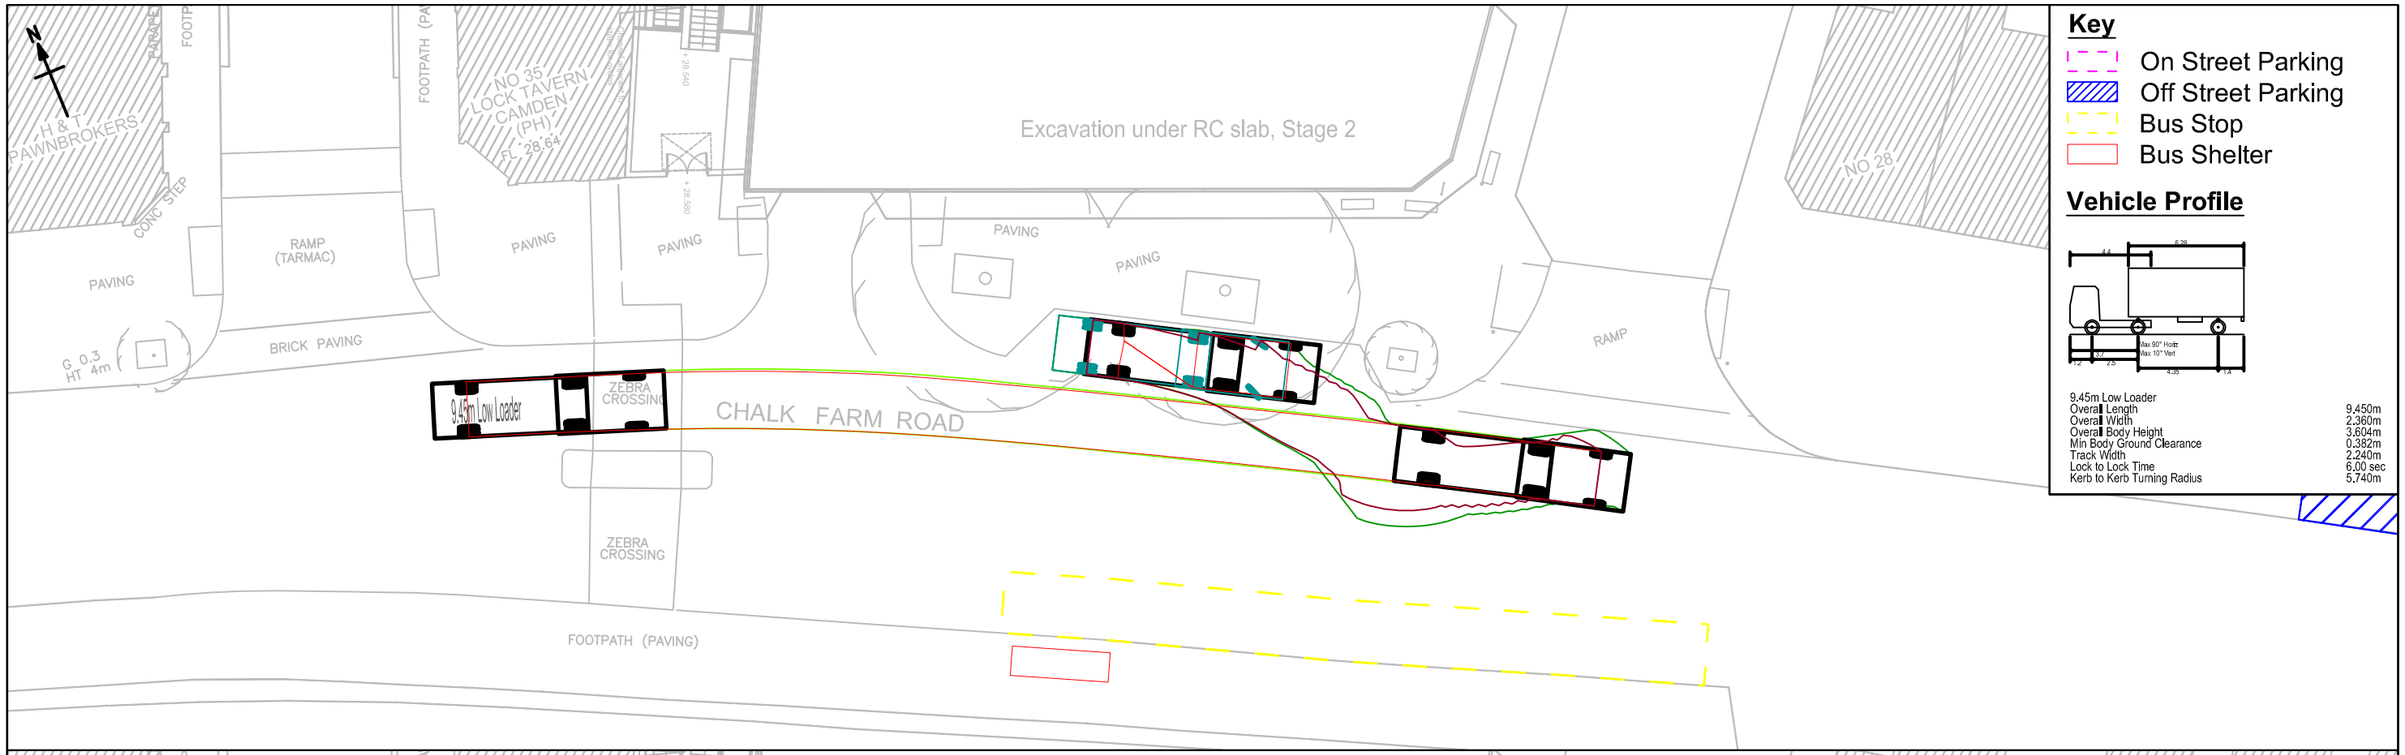

Key

- On Street Parking
- Off Street Parking
- Bus Stop
- Bus Shelter

Vehicle Profile

9.45m Low Loader	
Overall Length	9.450m
Overall Width	2.360m
Overall Body Height	3.604m
Min Body Ground Clearance	0.382m
Track Width	2.240m
Lock to Lock Time	6.00 sec
Kerb to Kerb Turning Radius	5.740m

This drawing is for preliminary purposes only and is subject to amendment during design development. UNDER NO CIRCUMSTANCES MUST THIS DRAWING BE USED FOR CONSTRUCTION PURPOSES

©Crown Copyright All rights reserved. Licence number : AL 100018181

Draft	CJB / ES	01.02.12	P1
Revision Details	By / Check	Date	Suffix

Project Title: Esso Garage Site on Chalk Farm Road

Client: Risetall Ltd

Drawing Title: Construction Traffic Management Plan
Swept Path Analysis
007 - Excavation to Basement, Stage 2
Low Loader (9.45m)

Purpose of issue: Draft		
Drawn: CJB	Approved:	Revision: P1
Checked: ES	Date:	Date: 01.02.12
URS Internal Project No.: 47061404		Scale @ A3: NTS

This document has been prepared in accordance with the scope of URS' appointment with its client and is subject to the terms of that appointment. URS accepts no liability for any use of this document other than by its client and only for the purposes for which it was prepared and provided.
Only written dimensions shall be used.
© URS Infrastructure & Environment Limited

Drawing Number: 47061404-TRA-007-002 P1

URS Infrastructure & Environment Limited
Alexandra Court
36 Church Street
Great Baddow, Chelmsford
0207 963 9900
01245 476 121
www.urscorp.eu

Plot Date : 02/02/2012 10:26:28
File Name : P:\TRANSPORT CONSULTANCY PROJECTS\JOB FOLDERS_470 NUMBERS\47061404 - ESSO GARAGE CHALK FARM ROAD\DRAWINGS\CTMP DRAWINGS\ESSO - CTMP - SWEPT PATHS - 020212 JOBS\47061404 - ESSO GARAGE CHALK FARM ROAD\DRAWINGS\CTMP DRAWINGS\ESSO - CTMP - SWEPT PATHS - 020212

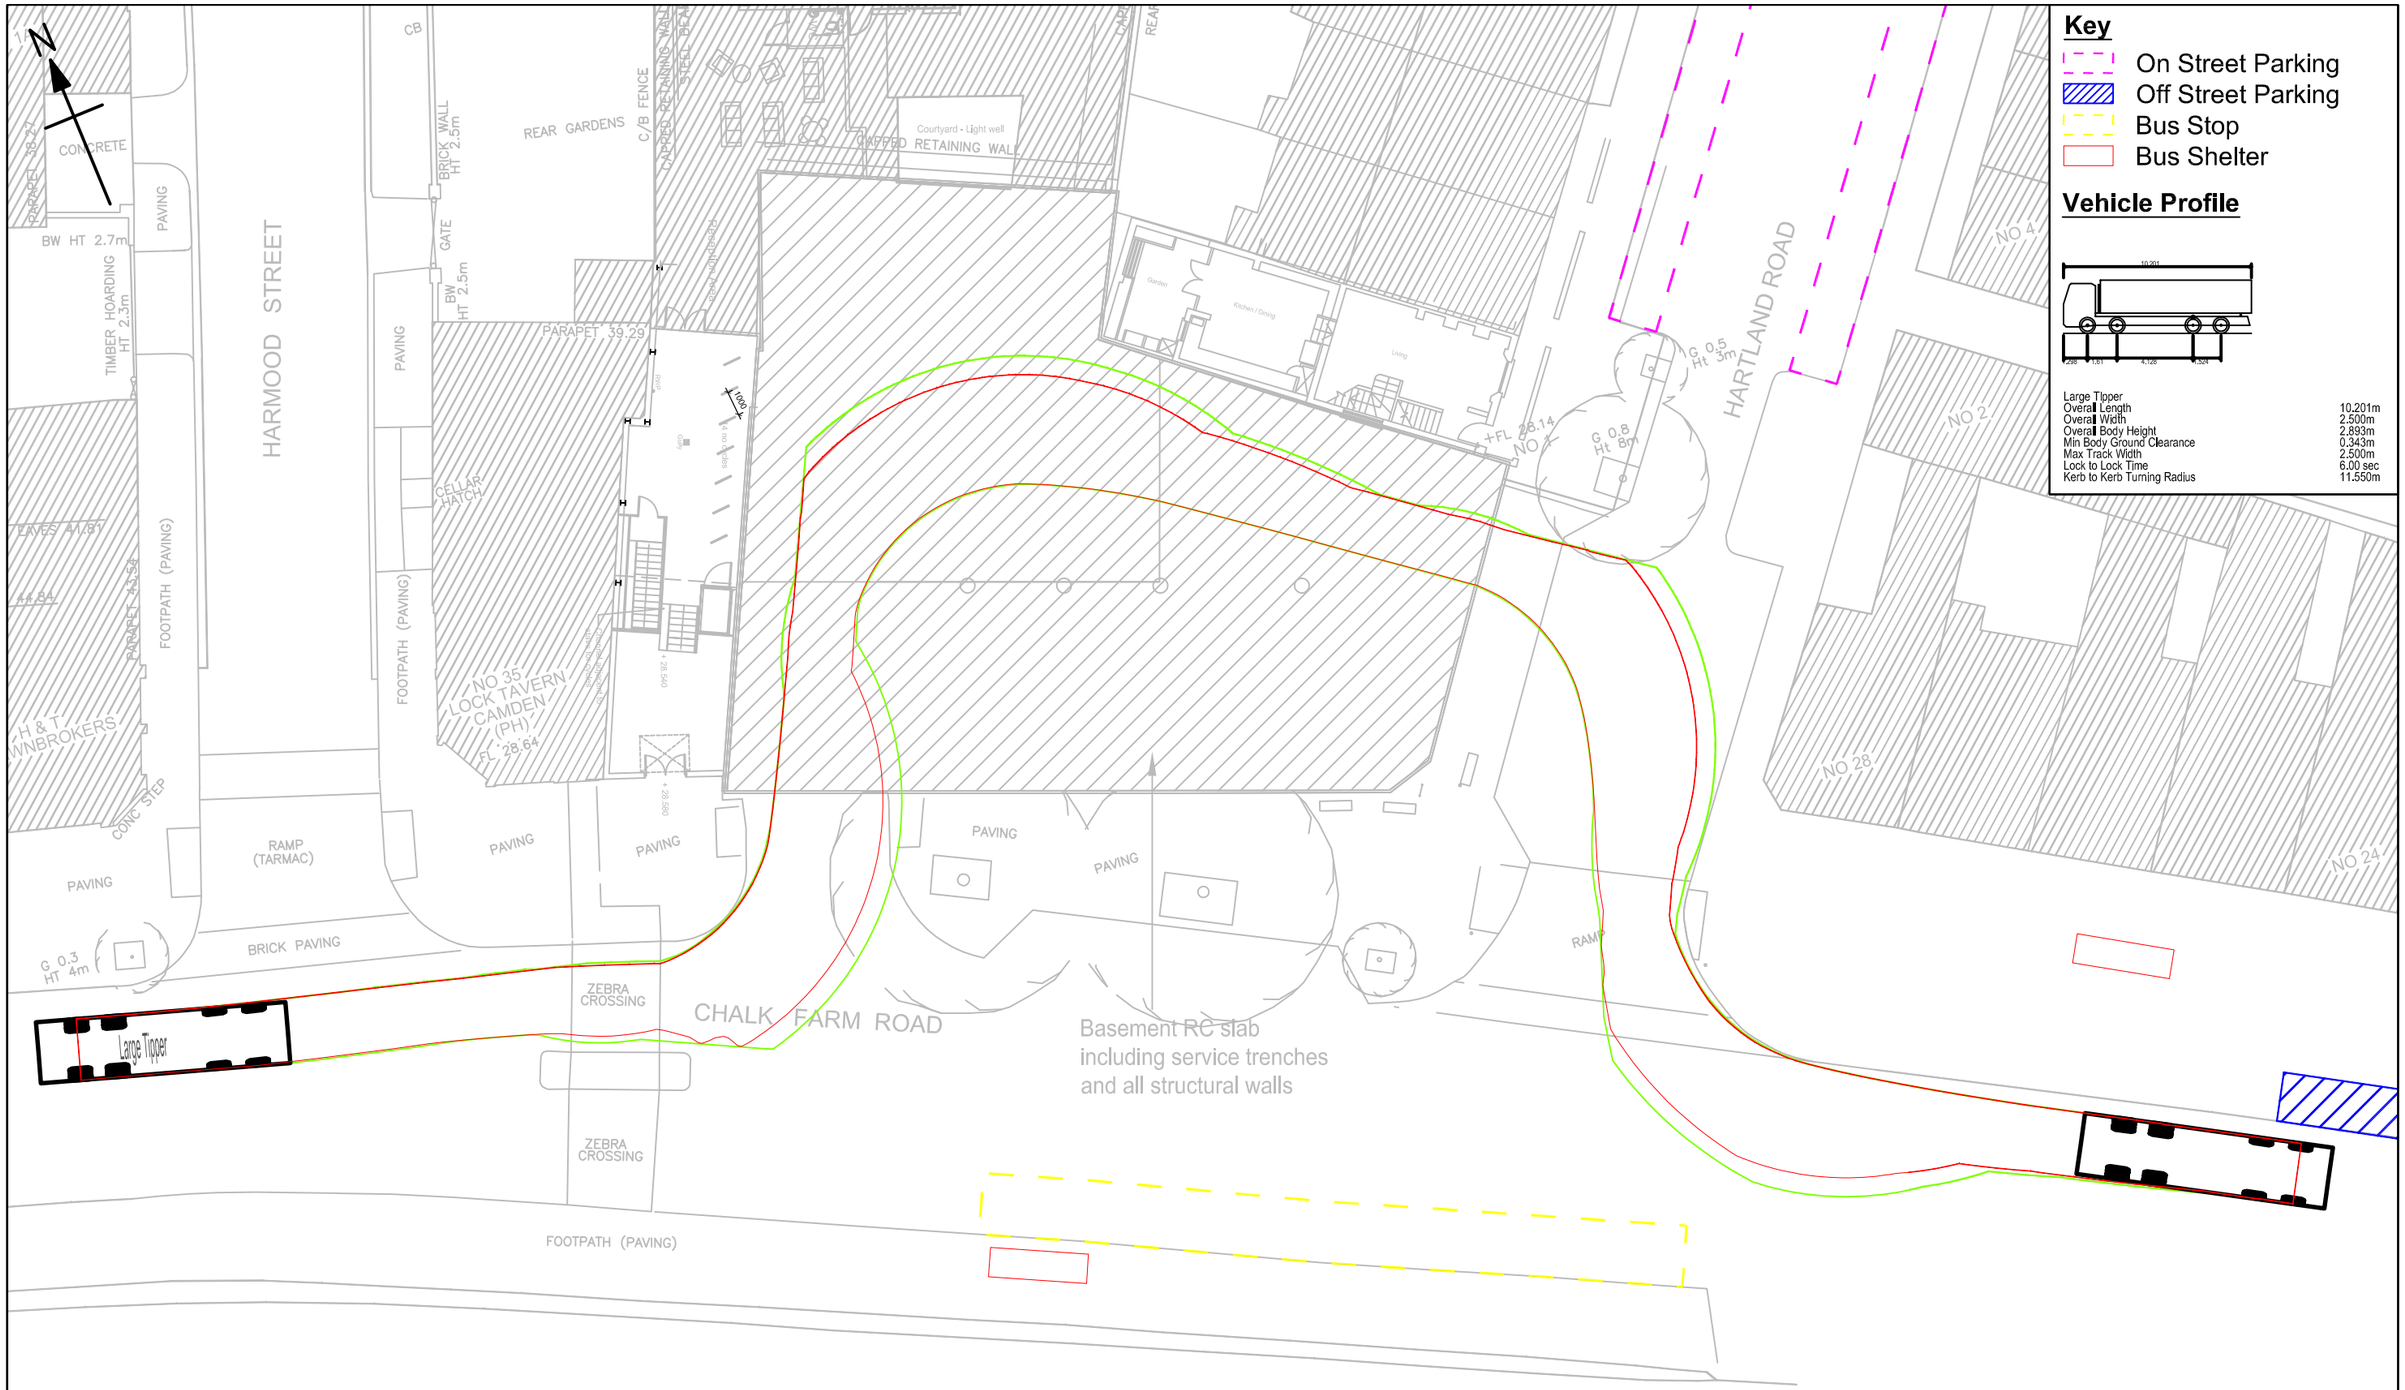

This drawing is for preliminary purposes only and is subject to amendment during design development. UNDER NO CIRCUMSTANCES MUST THIS DRAWING BE USED FOR CONSTRUCTION PURPOSES

©Crown Copyright All rights reserved. Licence number : AL 100018181

Draft	CJB / ES	30.01.12	P1
Revision Details	By / Check	Date	Suffix

Project Title: Esso Garage Site on Chalk Farm Road

Client: Risetall Ltd

Drawing Title: Construction Traffic Management Plan
Swept Path Analysis
008 - Basement RC Floor Slab
Large Tipper (10.2m)

Purpose of issue: Draft

Drawn CJB	Approved	Revision P1
Checked ES	Date	Date 30.01.12
URS Internal Project No. 47061404		Scale @ A3 NTS

This document has been prepared in accordance with the scope of URS' appointment with its client and is subject to the terms of that appointment. URS accepts no liability for any use of this document other than by its client and only for the purposes for which it was prepared and provided. Only written dimensions shall be used. © URS Infrastructure & Environment Limited

Drawing Number: 47061404-TRA-008-001 P1

URS Infrastructure & Environment Limited
Alexandra Court
36 Church Street
Great Baddow, Chelmsford
0207 963 9900
01245 476 121
www.urscorp.eu

Plot Date : 02/02/2012 10:26:33
File Name : P:\TRANSPORT CONSULTANCY PROJECTS\JOB FOLDERS_470 NUMBERS\47061404 - ESSO GARAGE CHALK FARM ROAD\DRAWINGS\CTMP DRAWINGS\ESSO - CTMP - SWEPT PATHS - 020212

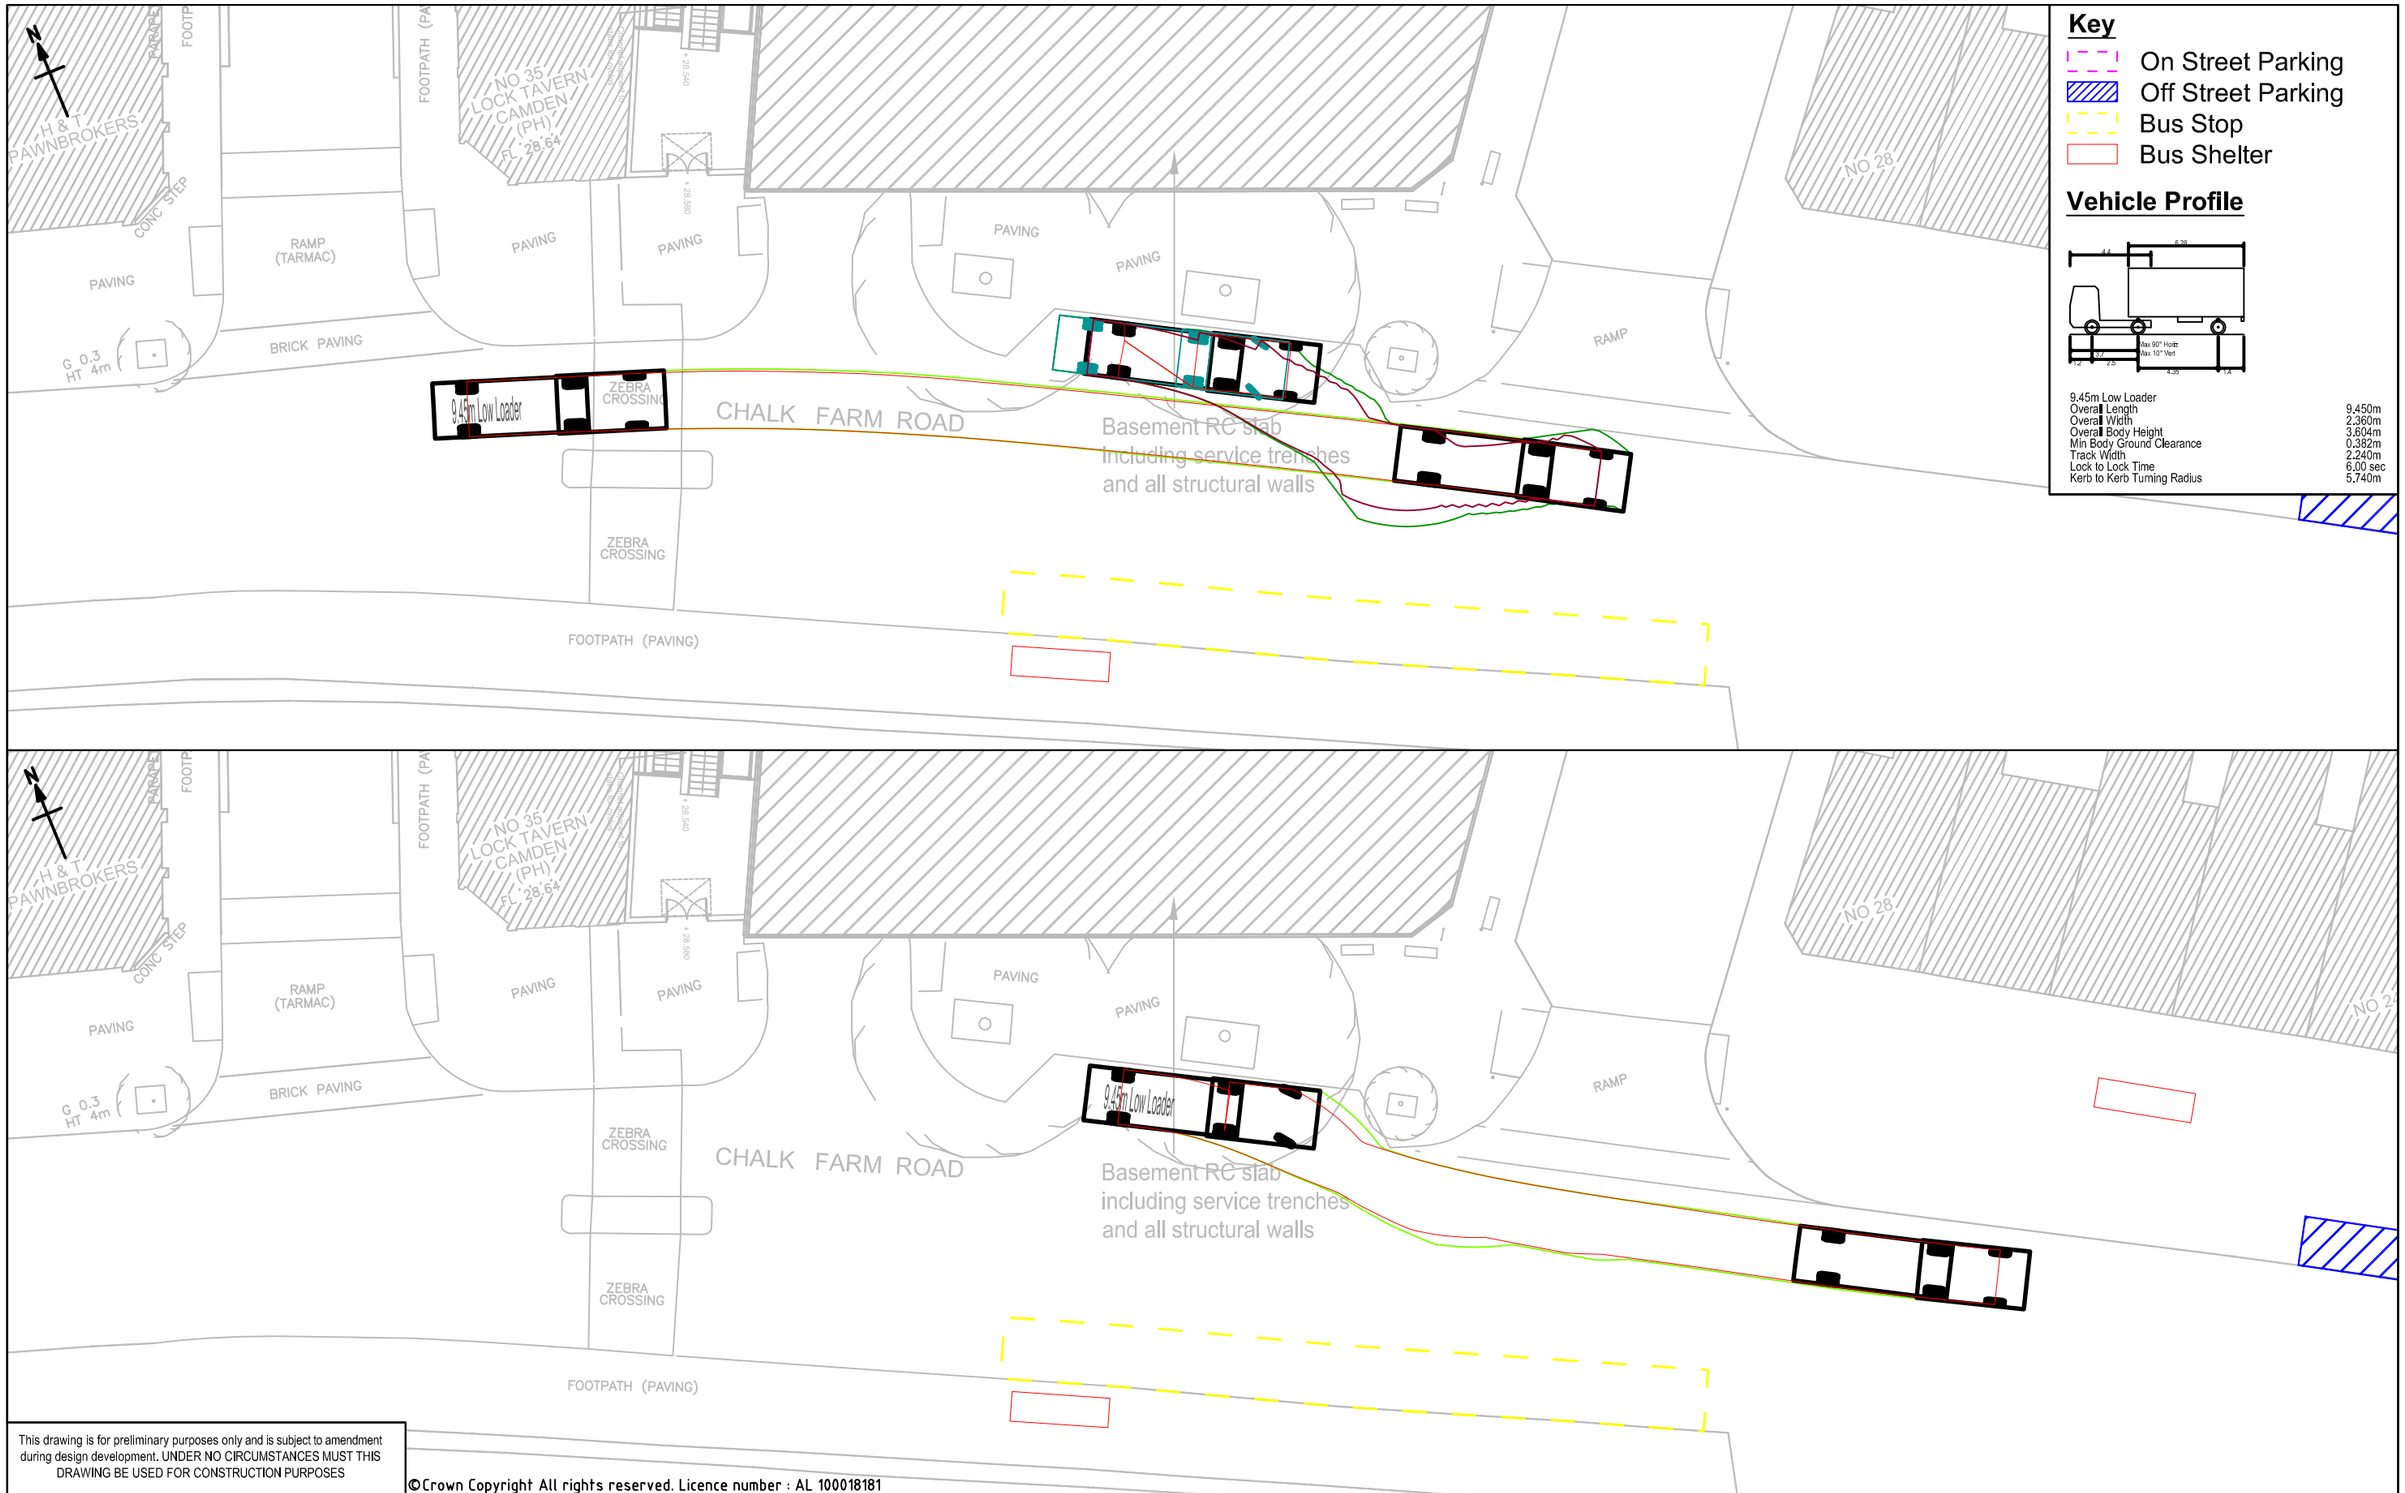

This drawing is for preliminary purposes only and is subject to amendment during design development. UNDER NO CIRCUMSTANCES MUST THIS DRAWING BE USED FOR CONSTRUCTION PURPOSES

©Crown Copyright All rights reserved. Licence number : AL 100018181

Draft	CJB / ES	01.02.12	P1
Revision Details	By / Check	Date	Suffix

Project Title: Esso Garage Site on Chalk Farm Road

Client: Risetall Ltd

Drawing Title: Construction Traffic Management Plan
Swept Path Analysis
008 - Basement RC Floor Slab
Low Loader (9.45m)

Purpose of issue: Draft

Drawn	Approved	Revision
CJB		P1
Checked	Date	Date
ES		01.02.12
URS Internal Project No.		Scale @ A3
47061404		NTS

This document has been prepared in accordance with the scope of URS' appointment with its client and is subject to the terms of that appointment. URS accepts no liability for any use of this document other than by its client and only for the purposes for which it was prepared and provided.
Only written dimensions shall be used.
© URS Infrastructure & Environment Limited

Drawing Number: 47061404-TRA-008-002 P1

URS Infrastructure & Environment Limited
Alexandra Court
36 Church Street
Great Baddow, Chelmsford
0207 963 9900
01245 476 121
www.urscorp.eu

Plot Date : 02/02/2012 10:26:38
File Name : P:\TRANSPORT CONSULTANCY PROJECTS\JOB FOLDERS_470 NUMBERS\47061### JOBS\47061404 - ESSO GARAGE CHALK FARM ROAD\DRAWINGS\CTMP DRAWINGS\ESSO - CTMP - SWEPT PATHS - 020212

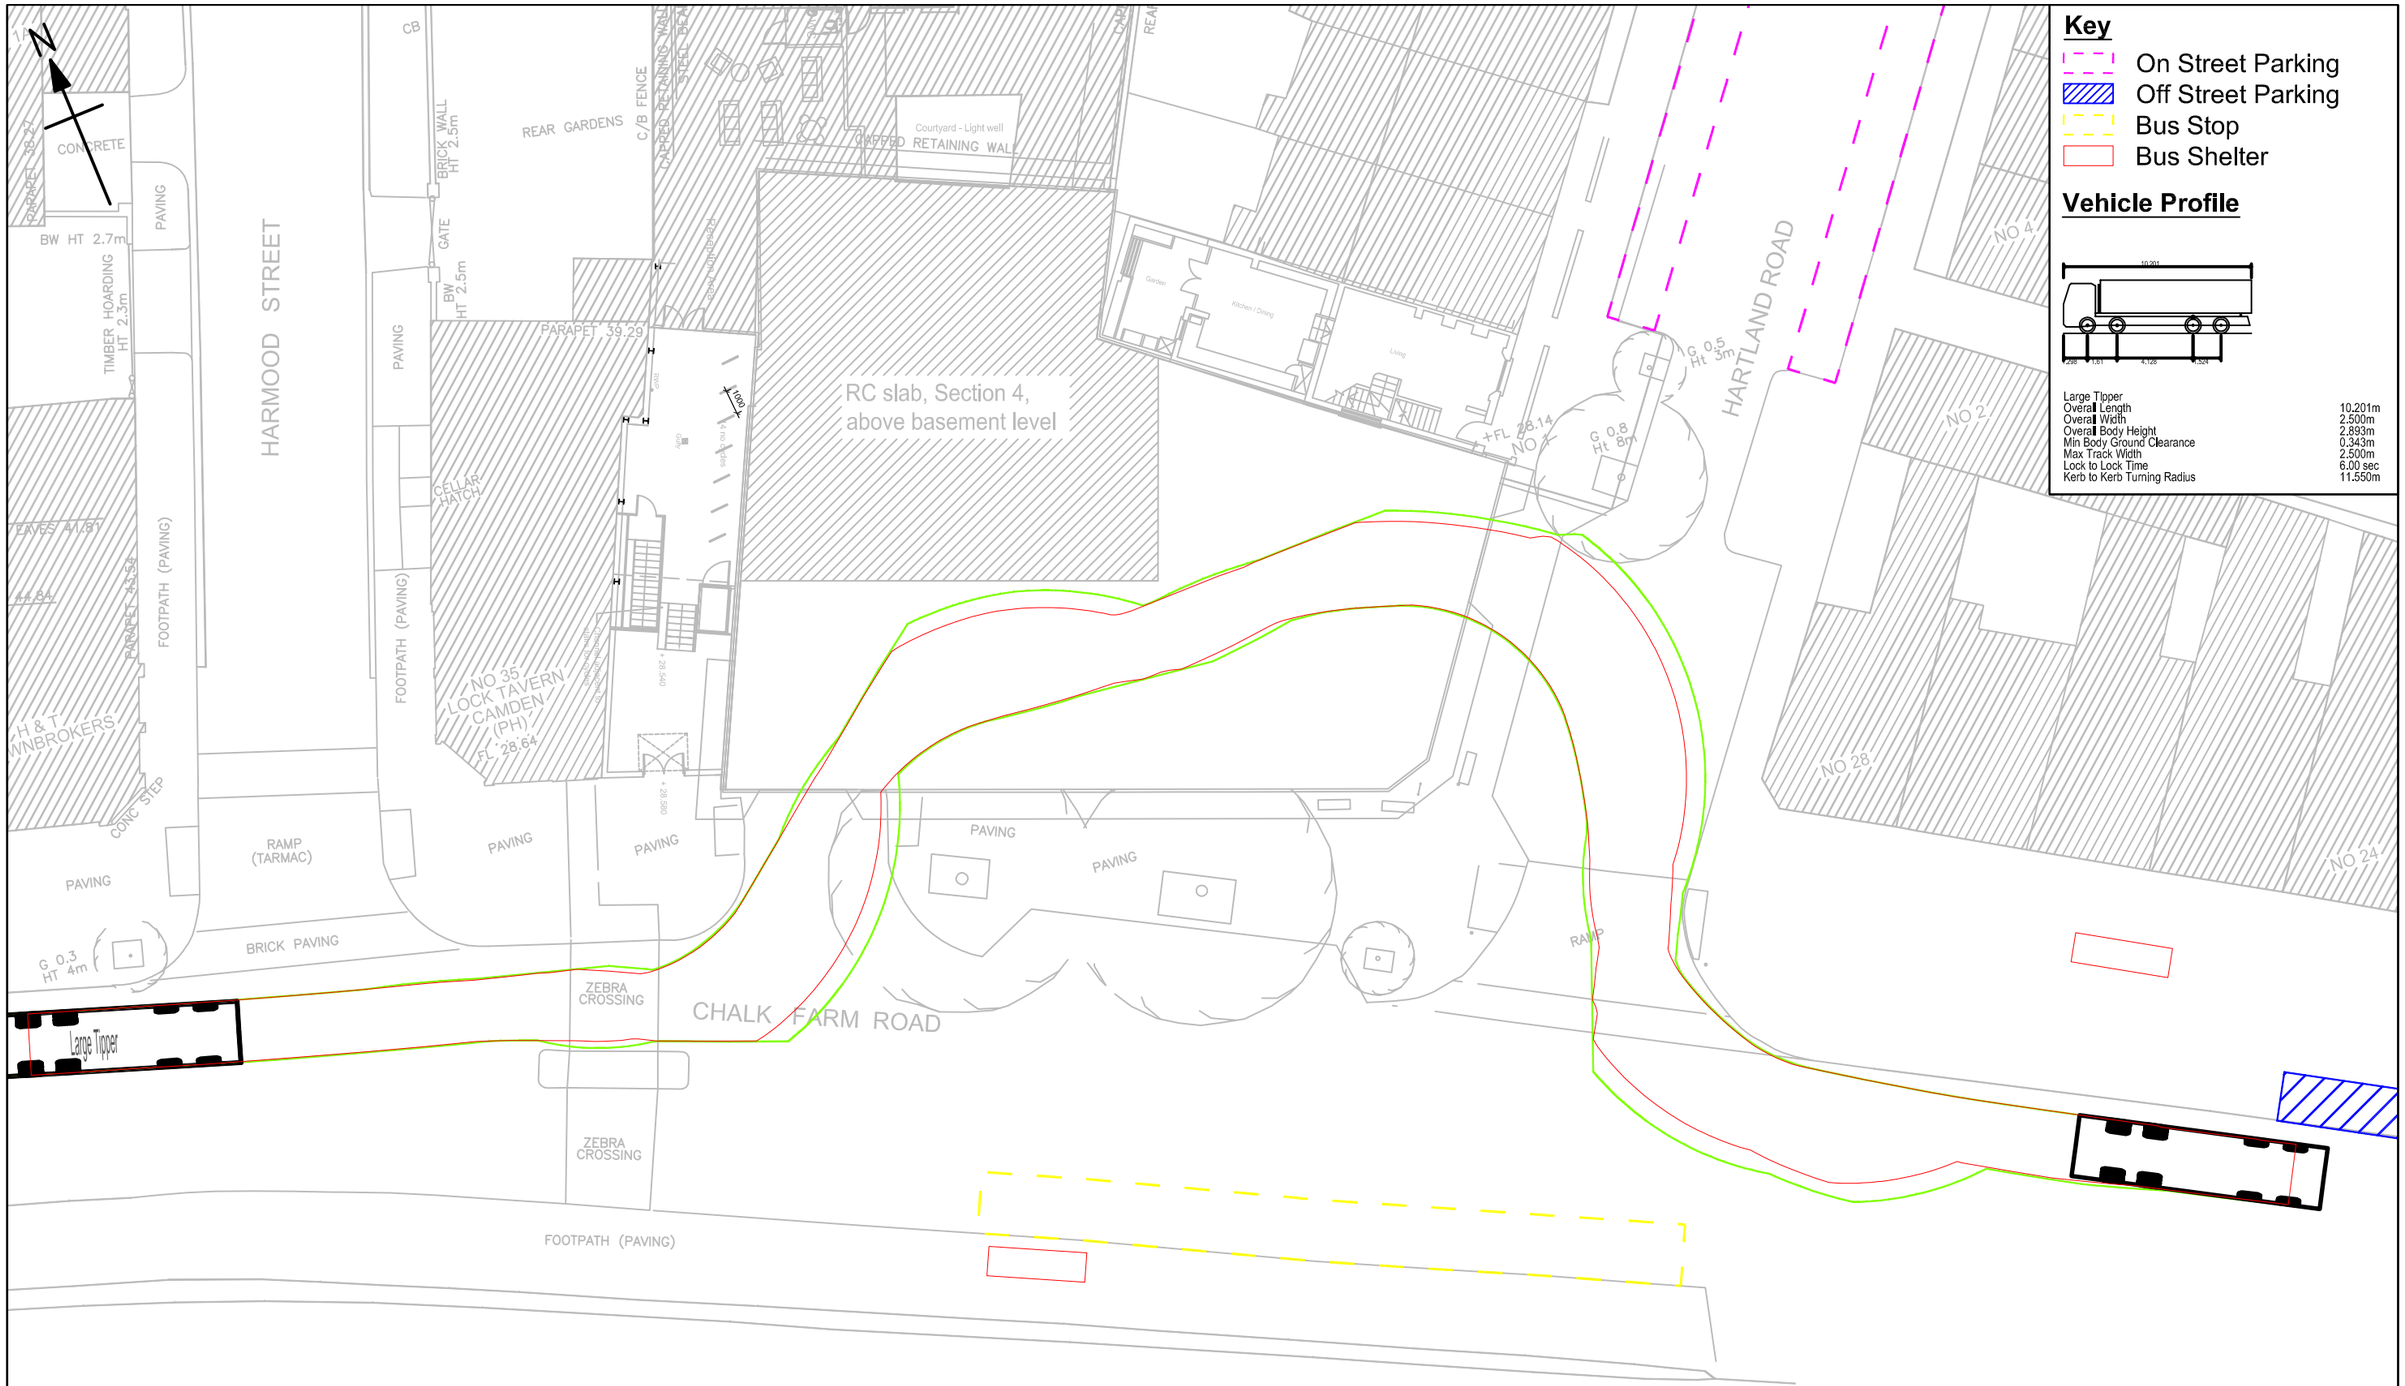

This drawing is for preliminary purposes only and is subject to amendment during design development. UNDER NO CIRCUMSTANCES MUST THIS DRAWING BE USED FOR CONSTRUCTION PURPOSES

©Crown Copyright All rights reserved. Licence number : AL 100018181

Draft	CJB / ES	30.01.12	P1
Revision Details	By / Check	Date	Suffix

Project Title: Esso Garage Site on Chalk Farm Road

Client: Risetall Ltd

Drawing Title: Construction Traffic Management Plan
Swept Path Analysis
009 - RC Slab Above Basement Void, Section 4
Large Tipper (10.2m)

Purpose of issue: Draft

Drawn CJB	Approved	Revision P1
Checked ES	Date	Date 30.01.12
URS Internal Project No. 47061404		Scale @ A3 NTS

This document has been prepared in accordance with the scope of URS' appointment with its client and is subject to the terms of that appointment. URS accepts no liability for any use of this document other than by its client and only for the purposes for which it was prepared and provided. Only written dimensions shall be used.
© URS Infrastructure & Environment Limited

Drawing Number: 47061404-TRA-009-001 P1

URS Infrastructure & Environment Limited
Alexandra Court
36 Church Street
Great Baddow, Chelmsford
0207 963 9900
01245 476 121
www.urscorp.eu

Plot Date : 02/02/2012 10:26:42
File Name : P:\TRANSPORT CONSULTANCY PROJECTS\JOB FOLDERS_470 NUMBERS\47061404 - ESSO GARAGE CHALK FARM ROAD\DRAWINGS\CTMP DRAWINGS\ESSO - CTMP - SWEPT PATHS - 020212

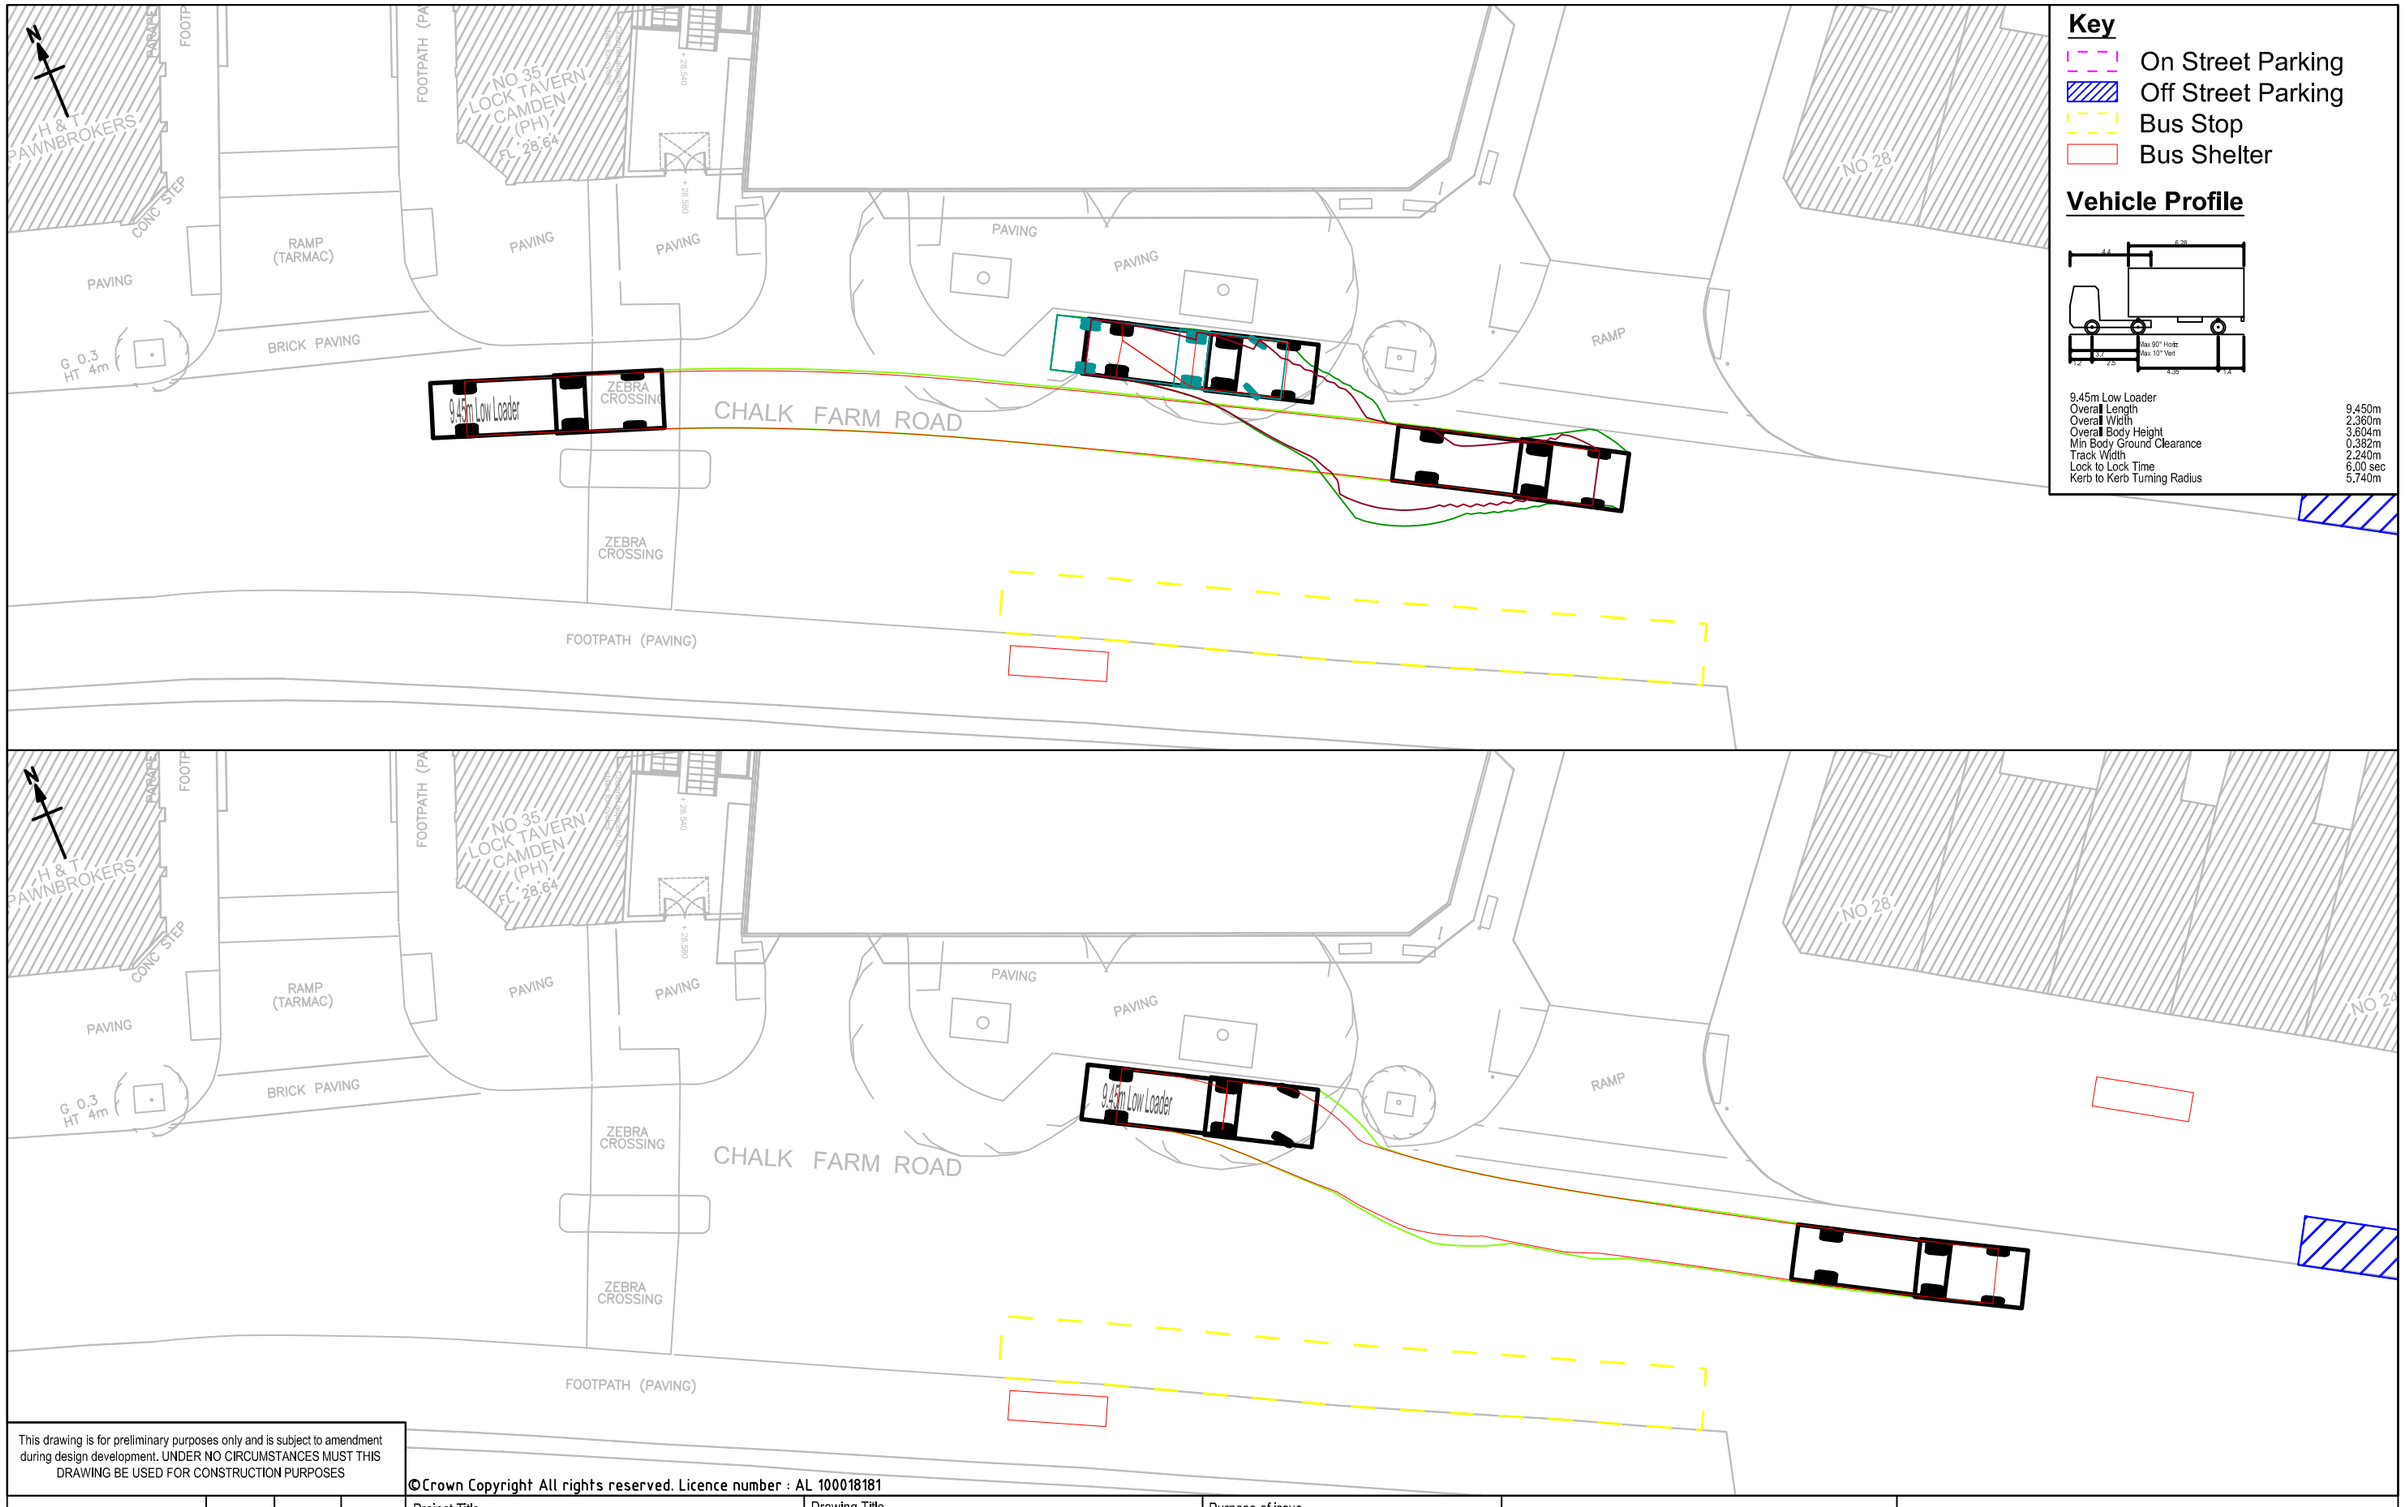

This drawing is for preliminary purposes only and is subject to amendment during design development. UNDER NO CIRCUMSTANCES MUST THIS DRAWING BE USED FOR CONSTRUCTION PURPOSES

©Crown Copyright All rights reserved. Licence number : AL 100018181

Draft	CJB / ES	01.02.12	P1
Revision Details	By / Check	Date	Suffix

Project Title: Esso Garage Site on Chalk Farm Road

Client: Risetall Ltd

Drawing Title: Construction Traffic Management Plan
Swept Path Analysis
009 - RC Slab Above Basement Void, Section 4
Low Loader (9.45m)

Purpose of issue: Draft

Drawn	Approved	Revision
CJB		P1
Checked	Date	Date
ES		01.02.12
URS Internal Project No. 47061404		Scale @ A3 NTS

This document has been prepared in accordance with the scope of URS' appointment with its client and is subject to the terms of that appointment. URS accepts no liability for any use of this document other than by its client and only for the purposes for which it was prepared and provided. Only written dimensions shall be used.
© URS Infrastructure & Environment Limited

Drawing Number: 47061404-TRA-009-002 P1

URS Infrastructure & Environment Limited
Alexandra Court
36 Church Street
Great Baddow, Chelmsford
0207 963 9900
01245 476 121
www.urscorp.eu

Plot Date : 02/02/2012 10:26:48
File Name : P:\TRANSPORT CONSULTANCY PROJECTS\JOB FOLDERS_470 NUMBERS\47061404 - ESSO GARAGE CHALK FARM ROAD\DRAWINGS\CTMP DRAWINGS\ESSO - CTMP - SWEPT PATHS - 020212

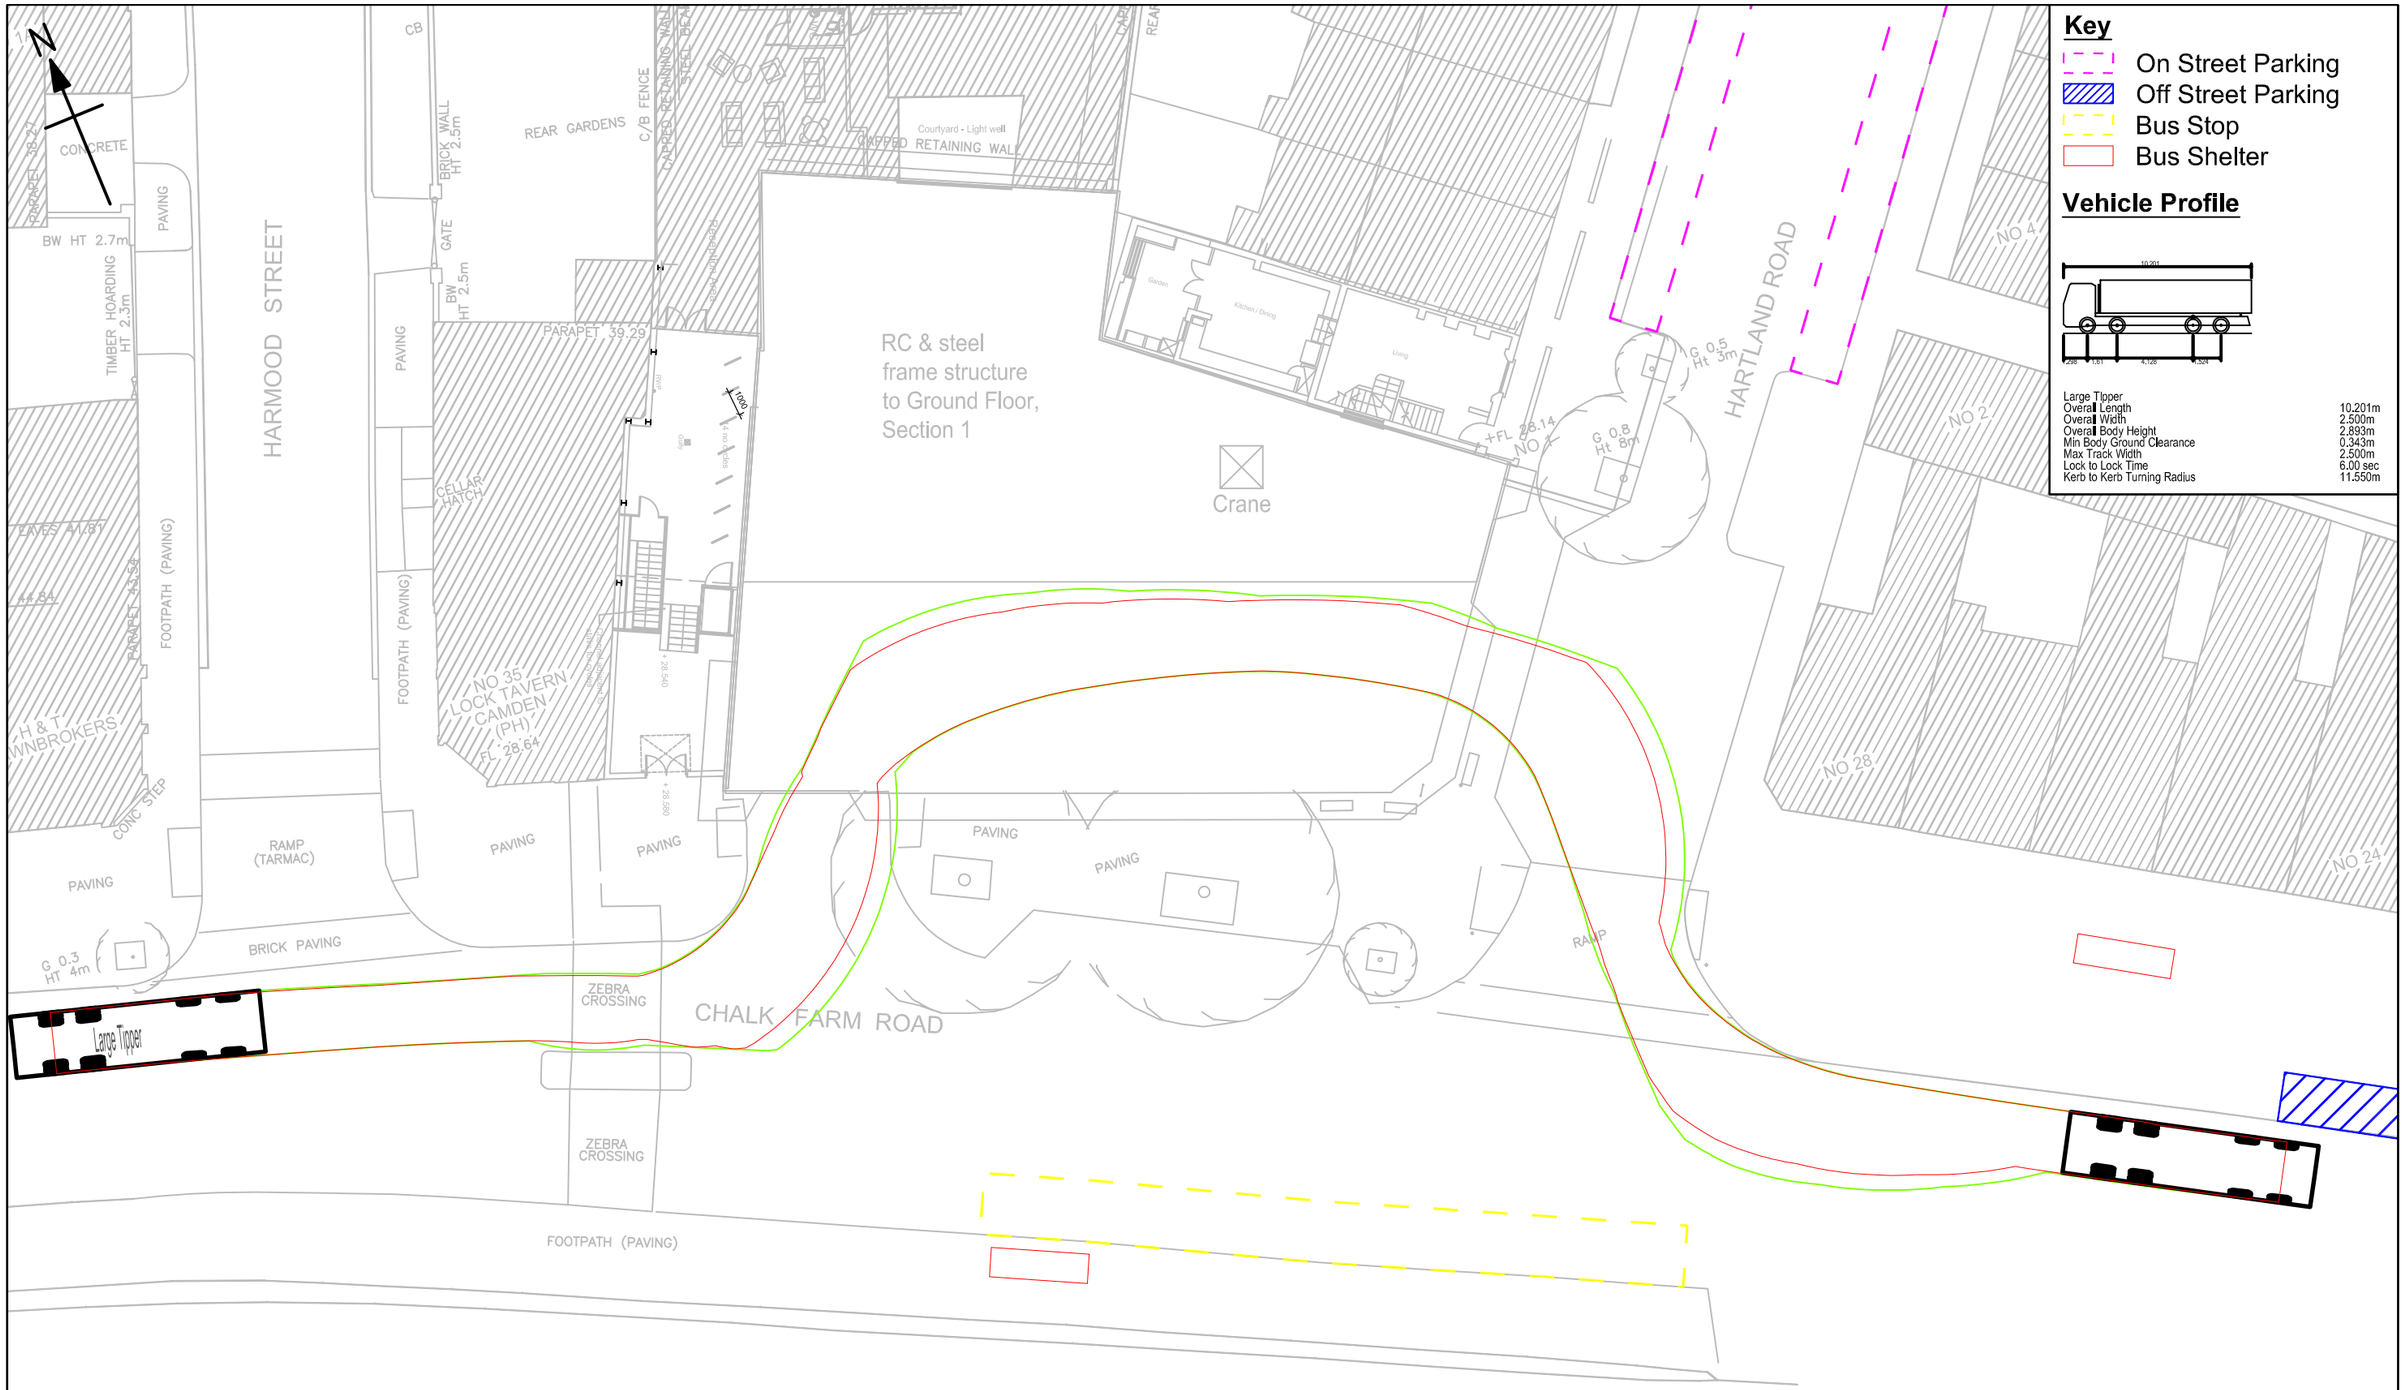

Plot Date : 02/02/2012 10:26:53
File Name : P:\TRANSPORT CONSULTANCY PROJECTS\JOB FOLDERS_470 NUMBERS\47061404 - ESSO GARAGE CHALK FARM ROAD\DRAWINGS\CTMP DRAWINGS\ESSO - CTMP - SWEPT PATHS - 020212

This drawing is for preliminary purposes only and is subject to amendment during design development. UNDER NO CIRCUMSTANCES MUST THIS DRAWING BE USED FOR CONSTRUCTION PURPOSES

©Crown Copyright. All rights reserved. Licence number : AL 100018181

Draft	CJB / ES	30.01.12	P1
Revision Details	By / Check	Date	Suffix

Project Title: Esso Garage Site on Chalk Farm Road

Client: Risetall Ltd

Drawing Title: Construction Traffic Management Plan
Swept Path Analysis
010 - RC & Steel Frame Above Grnd Lev, Sec. 1
Large Tipper (10.2m)

Purpose of issue: Draft

Drawn CJB	Approved	Revision P1
Checked ES	Date	Date 30.01.12
URS Internal Project No. 47061404		Scale @ A3 NTS

This document has been prepared in accordance with the scope of URS' appointment with its client and is subject to the terms of that appointment. URS accepts no liability for any use of this document other than by its client and only for the purposes for which it was prepared and provided. Only written dimensions shall be used.
© URS Infrastructure & Environment Limited

Drawing Number: 47061404-TRA-010-001 P1

URS Infrastructure & Environment Limited
Alexandra Court
36 Church Street
Great Baddow, Chelmsford
0207 963 9900
01245 476 121
www.urscorp.eu

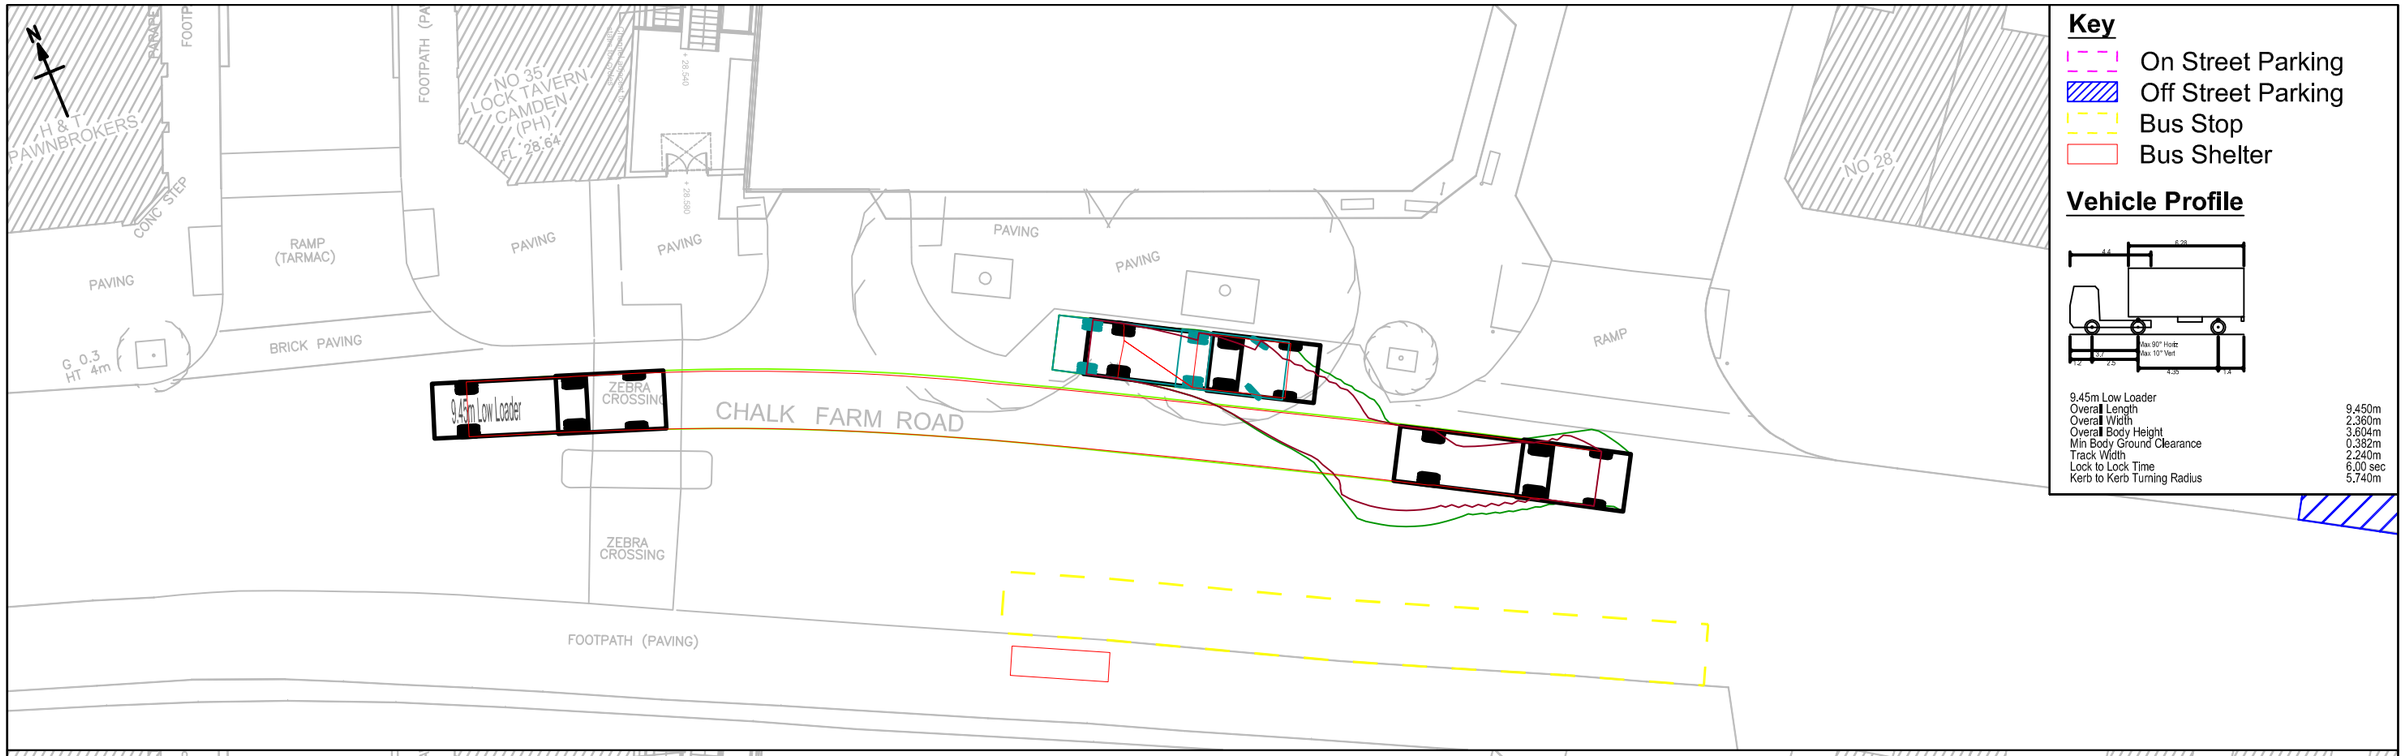

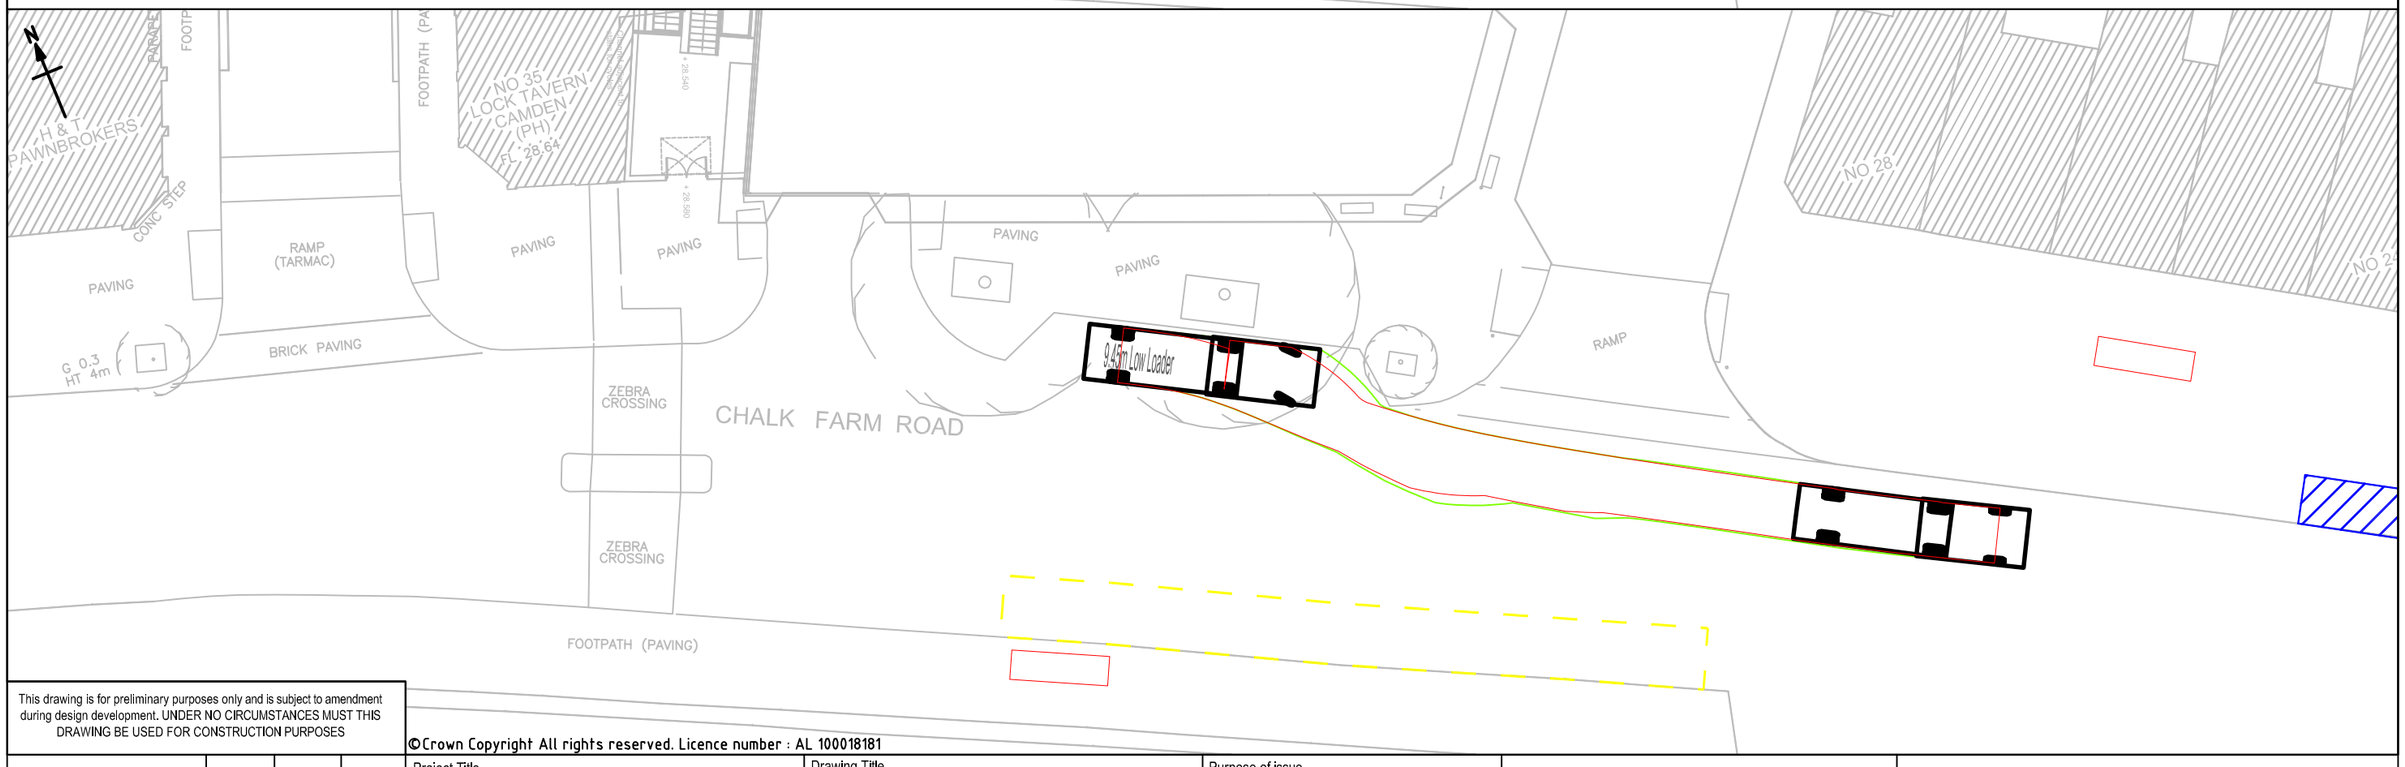

This drawing is for preliminary purposes only and is subject to amendment during design development. UNDER NO CIRCUMSTANCES MUST THIS DRAWING BE USED FOR CONSTRUCTION PURPOSES

©Crown Copyright All rights reserved. Licence number : AL 100018181

Draft	CJB / ES	01.02.12	P1
Revision Details	By / Check	Date	Suffix

Project Title: Esso Garage Site on Chalk Farm Road

Client: Risetall Ltd

Drawing Title: Construction Traffic Management Plan
Swept Path Analysis
010 - RC & Steel Frame Above Grnd Lev, Sec. 1
Low Loader (9.45m)

Purpose of issue: Draft		
Drawn: CJB	Approved:	Revision: P1
Checked: ES	Date:	Date: 01.02.12
URS Internal Project No.: 47061404		Scale @ A3: NTS

This document has been prepared in accordance with the scope of URS' appointment with its client and is subject to the terms of that appointment. URS accepts no liability for any use of this document other than by its client and only for the purposes for which it was prepared and provided. Only written dimensions shall be used.
© URS Infrastructure & Environment Limited

Drawing Number: 47061404-TRA-010-002 P1

URS Infrastructure & Environment Limited
Alexandra Court
36 Church Street
Great Baddow, Chelmsford
0207 963 9900
01245 476 121
www.urscorp.eu

Plot Date : 02/02/2012 10:26:58
File Name : P:\TRANSPORT CONSULTANCY PROJECTS\JOB FOLDERS_470 NUMBERS\47061404 - ESSO GARAGE CHALK FARM ROAD\DRAWINGS\CTMP DRAWINGS\ESSO - CTMP - SWEPT PATHS - 020212

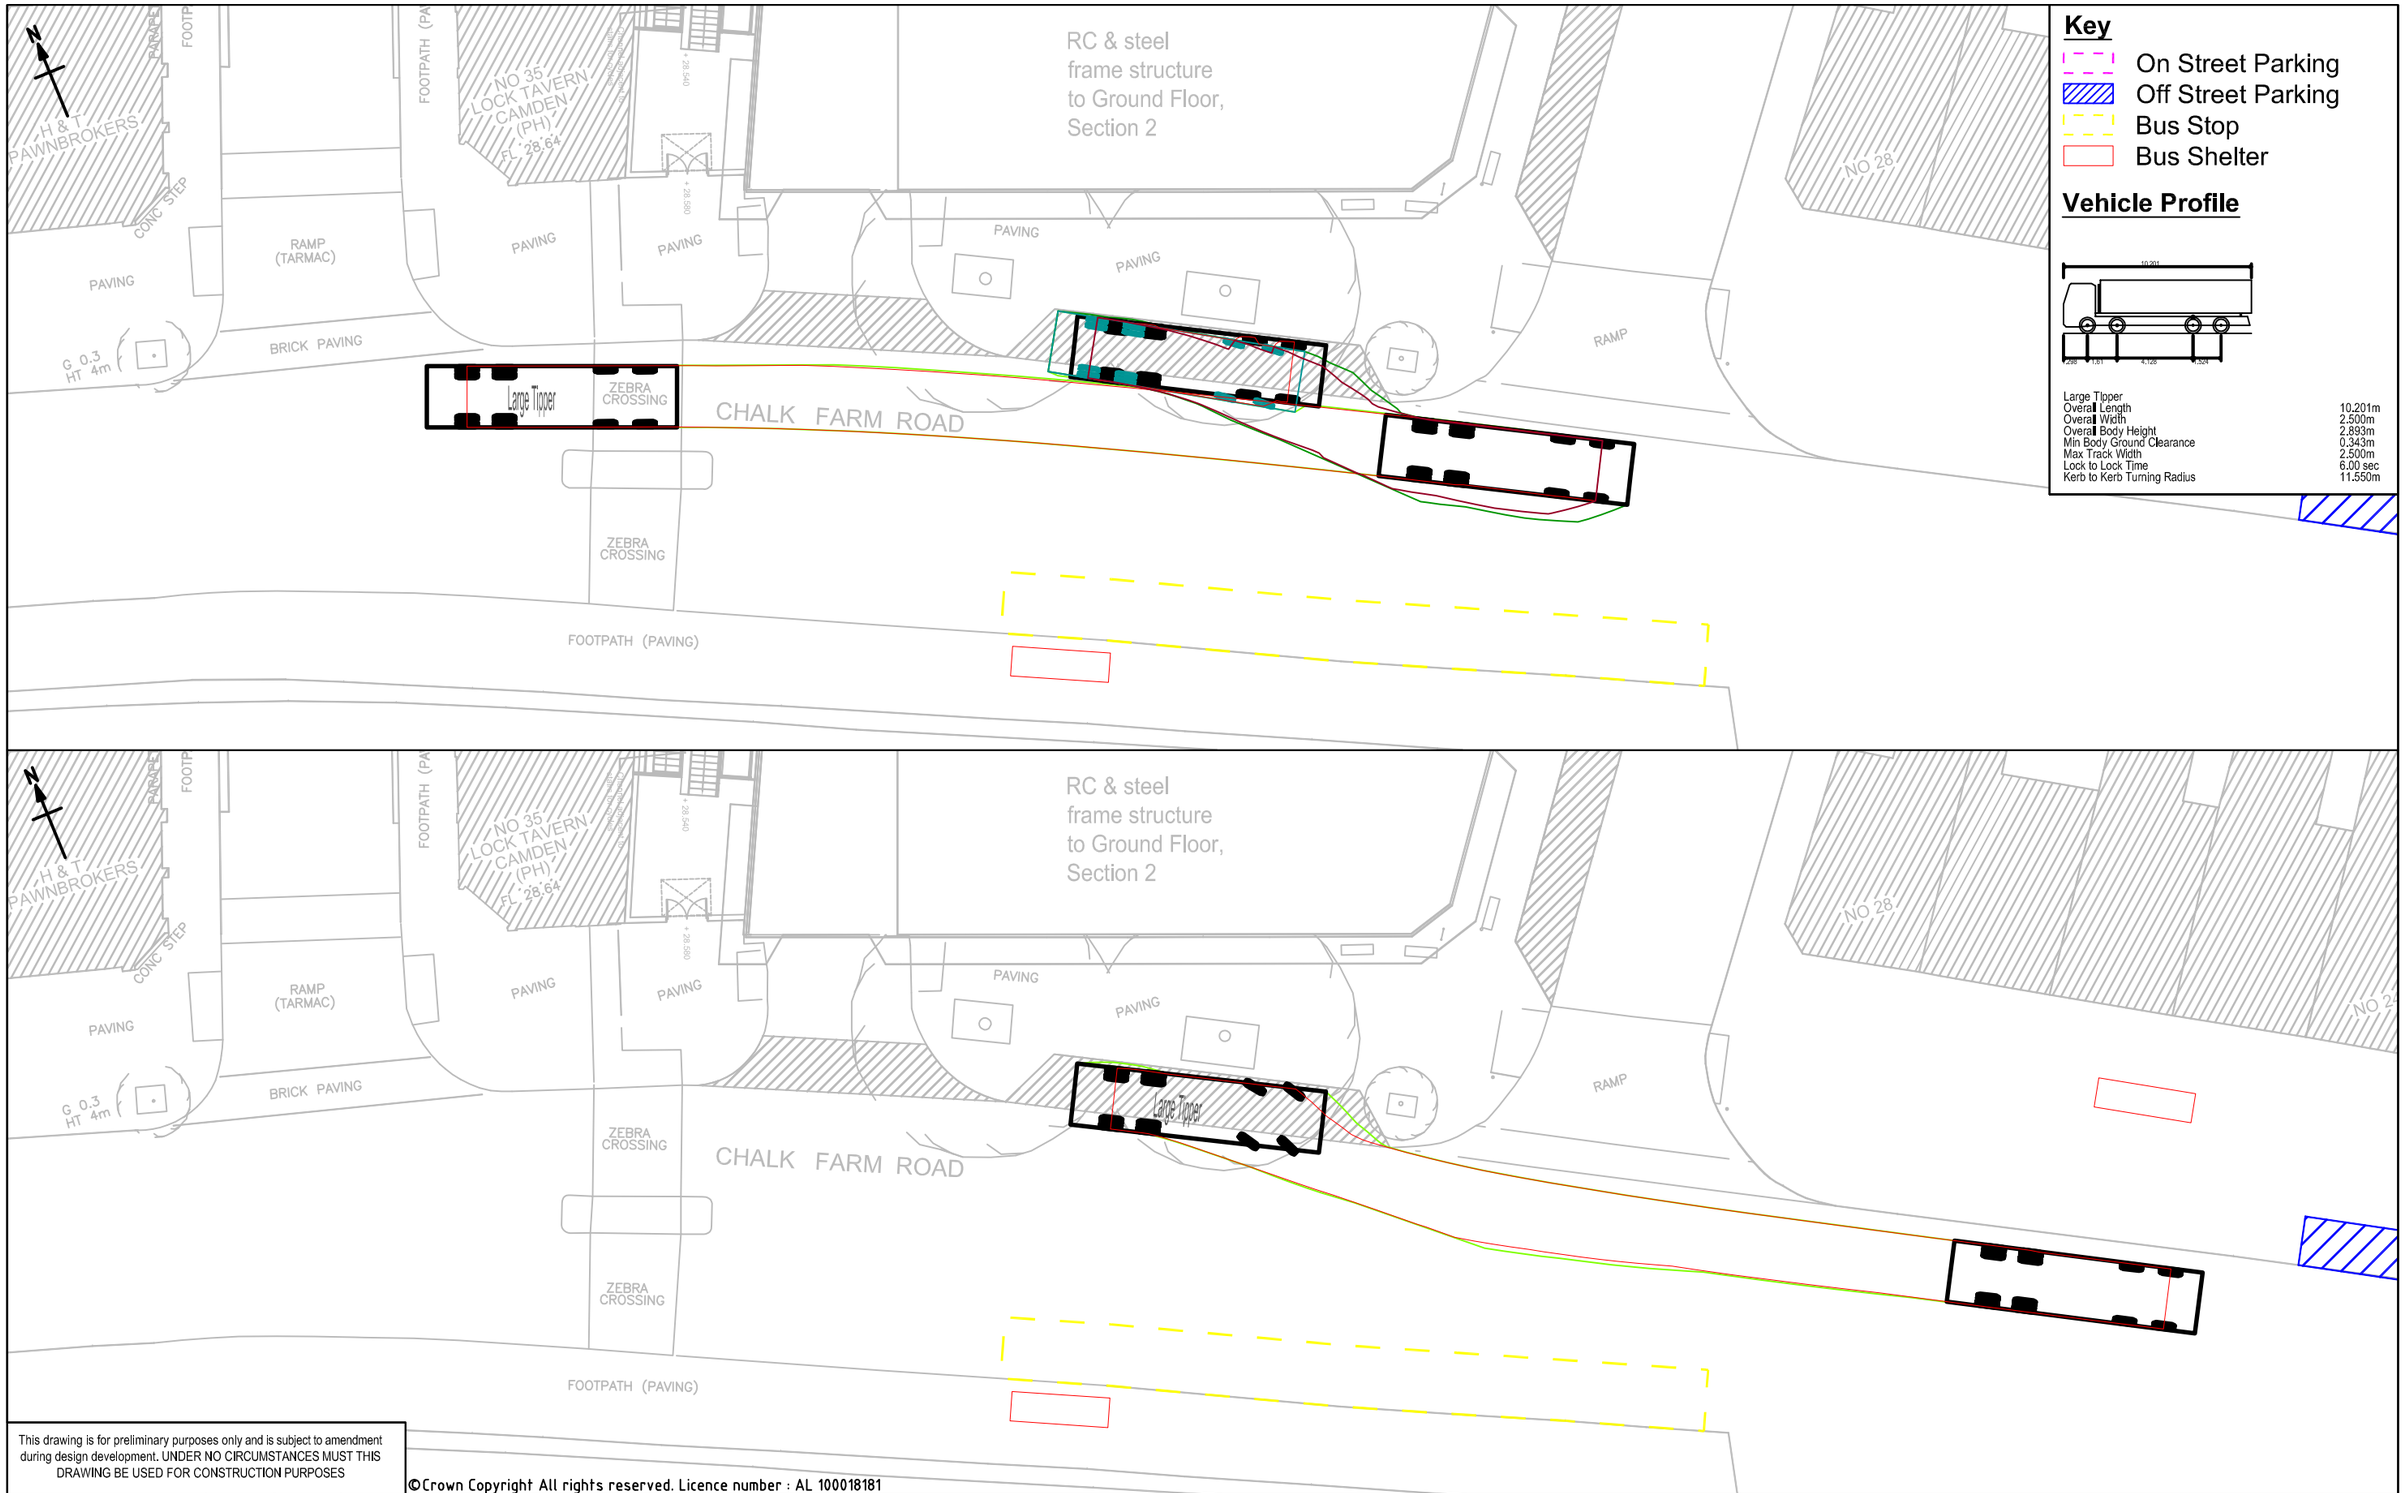

This drawing is for preliminary purposes only and is subject to amendment during design development. UNDER NO CIRCUMSTANCES MUST THIS DRAWING BE USED FOR CONSTRUCTION PURPOSES

©Crown Copyright All rights reserved. Licence number : AL 100018181

Draft	CJB / ES	01.02.12	P1
Revision Details	By / Check	Date	Suffix

Project Title: Esso Garage Site on Chalk Farm Road

Client: Risetall Ltd

Drawing Title: Construction Traffic Management Plan
Swept Path Analysis
011 - RC & Steel Frame Above Grnd Lev, Sec. 2
Large Tipper (10.2m)

Purpose of issue: Draft

Drawn	Approved	Revision
CJB		P1
Checked	Date	Date
ES		01.02.12
URS Internal Project No.		Scale @ A3
47061404		NTS

This document has been prepared in accordance with the scope of URS' appointment with its client and is subject to the terms of that appointment. URS accepts no liability for any use of this document other than by its client and only for the purposes for which it was prepared and provided.
Only written dimensions shall be used.
© URS Infrastructure & Environment Limited

Drawing Number: 47061404-TRA-011-001 P1

URS Infrastructure & Environment Limited
Alexandra Court
36 Church Street
Great Baddow, Chelmsford
0207 963 9900
01245 476 121
www.urscorp.eu

Plot Date : 02/02/2012 10:27:03
File Name : P:\TRANSPORT CONSULTANCY PROJECTS\JOB FOLDERS_470 NUMBERS\47061##### JOBS\47061404 - ESSO GARAGE CHALK FARM ROAD\DRAWINGS\CTMP DRAWINGS\ESSO - CTMP - SWEPT PATHS - 020212

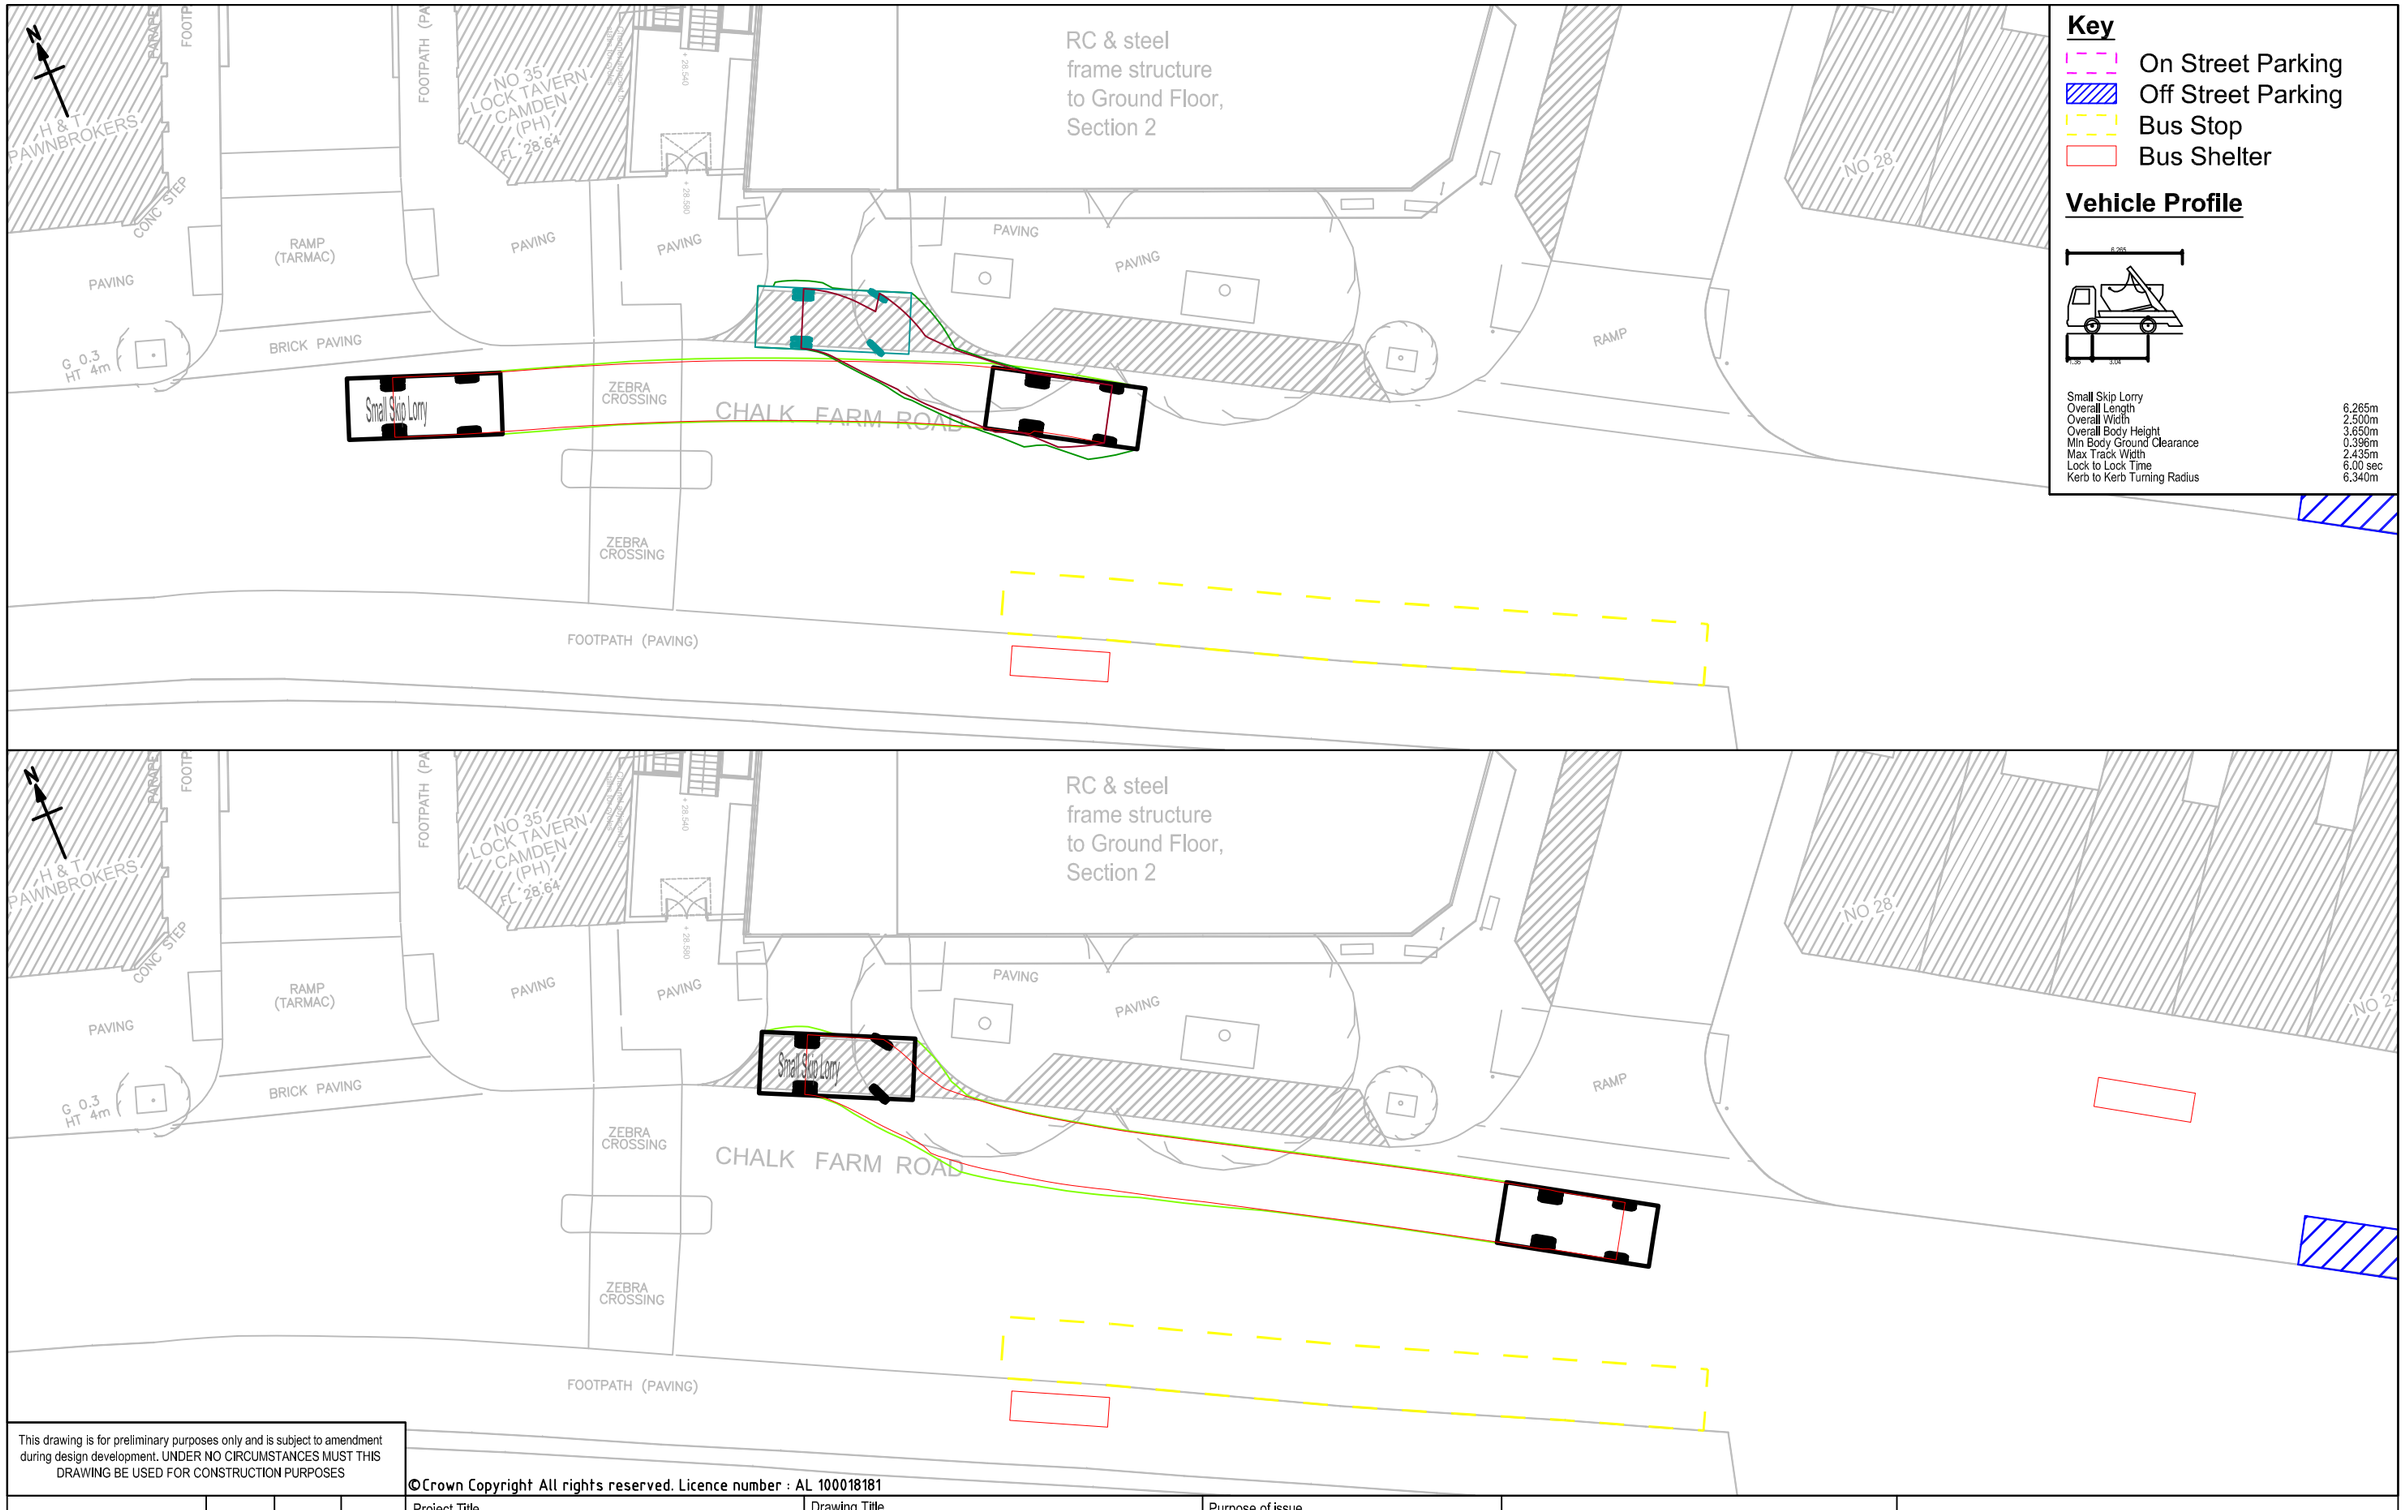

Key

- On Street Parking
- Off Street Parking
- Bus Stop
- Bus Shelter

Vehicle Profile

Small Skip Lorry	
Overall Length	6.265m
Overall Width	2.500m
Overall Body Height	3.650m
Min Body Ground Clearance	0.396m
Max Track Width	2.435m
Lock to Lock Time	6.00 sec
Kerb to Kerb Turning Radius	6.340m

This drawing is for preliminary purposes only and is subject to amendment during design development. UNDER NO CIRCUMSTANCES MUST THIS DRAWING BE USED FOR CONSTRUCTION PURPOSES

©Crown Copyright All rights reserved. Licence number : AL 100018181

Draft	CJB / ES	01.02.12	P1
Revision Details	By / Check	Date	Suffix

Project Title: Esso Garage Site on Chalk Farm Road

Client: Risetall Ltd

Drawing Title: Construction Traffic Management Plan
Swept Path Analysis
011 - RC & Steel Frame Above Grnd Lev, Sec. 2
Small Skip Lorry (6.2m)

Purpose of issue: Draft

Drawn	Approved	Revision
CJB		P1
Checked	Date	Date
ES		01.02.12
URS Internal Project No.		Scale @ A3
47061404		NTS

This document has been prepared in accordance with the scope of URS' appointment with its client and is subject to the terms of that appointment. URS accepts no liability for any use of this document other than by its client and only for the purposes for which it was prepared and provided.
Only written dimensions shall be used.
© URS Infrastructure & Environment Limited

Drawing Number: 47061404-TRA-011-002 P1

URS Infrastructure & Environment Limited
Alexandra Court
36 Church Street
Great Baddow, Chelmsford
0207 963 9900
01245 476 121
www.urscorp.eu

Plot Date : 02/02/2012 10:27:08
File Name : P:\TRANSPORT CONSULTANCY PROJECTS\JOB FOLDERS_470 NUMBERS\47061404 - ESSO GARAGE CHALK FARM ROAD\DRAWINGS\CTMP DRAWINGS\ESSO - CTMP - SWEPT PATHS - 020212

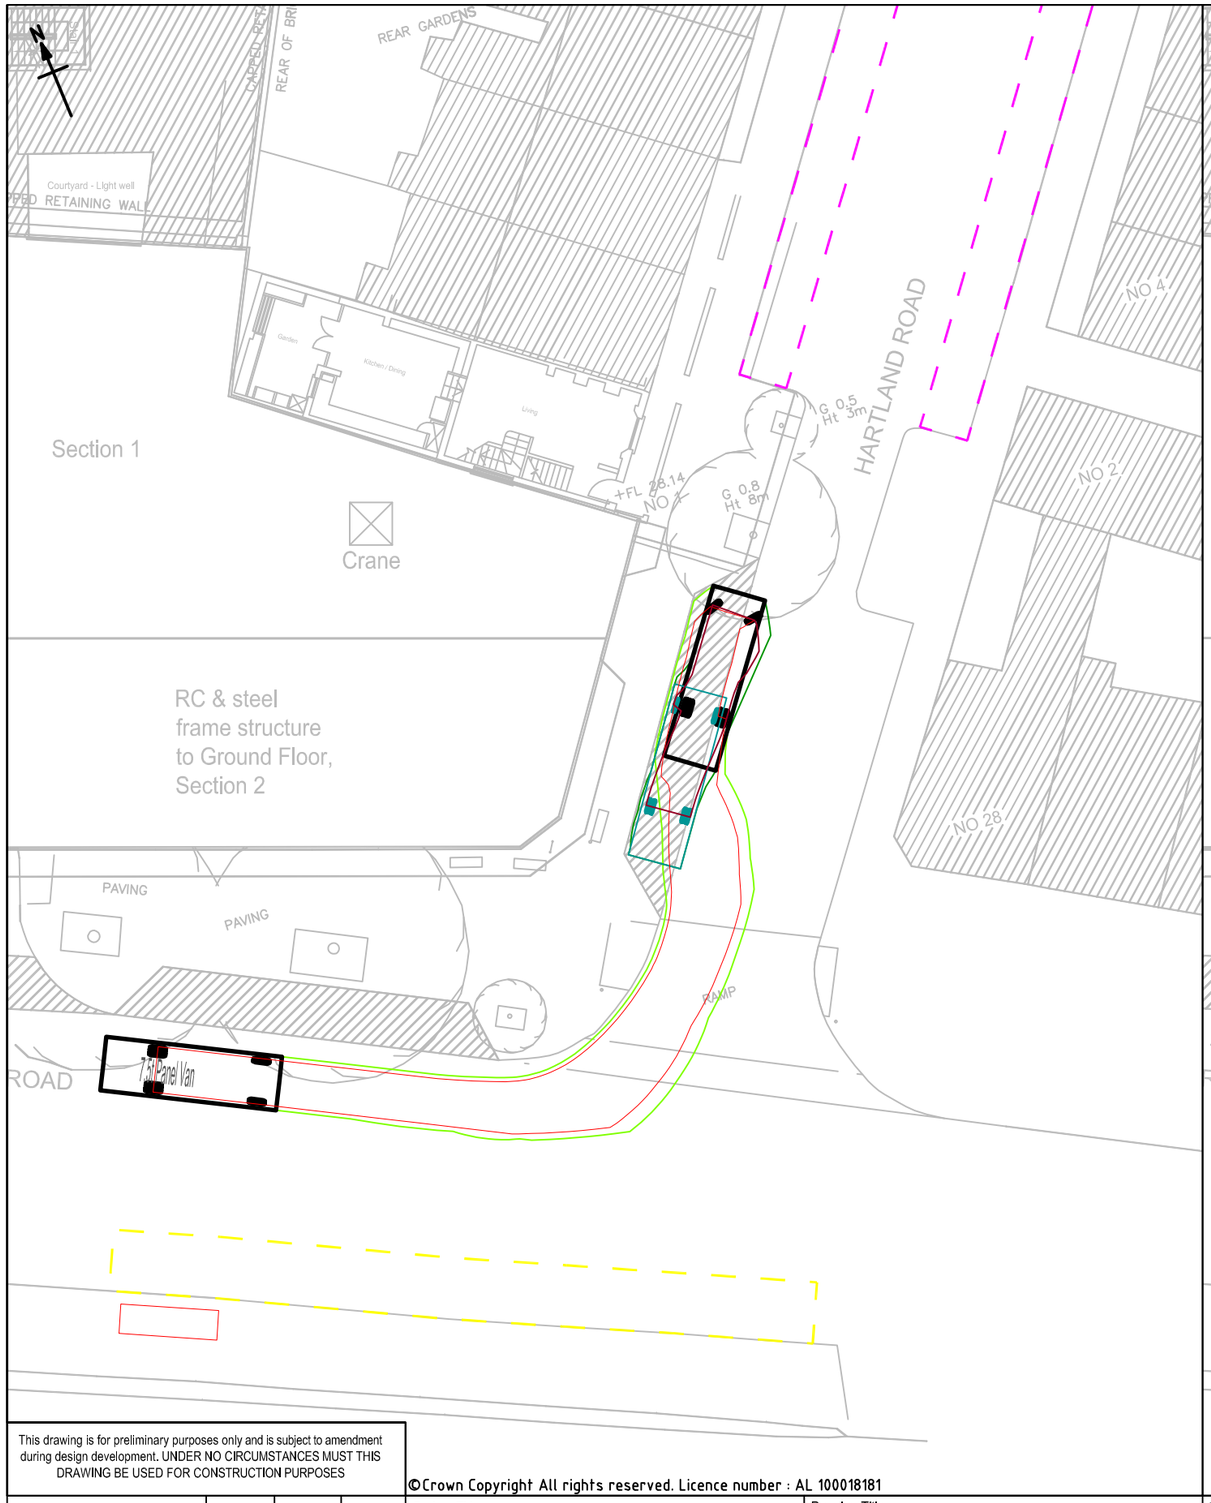

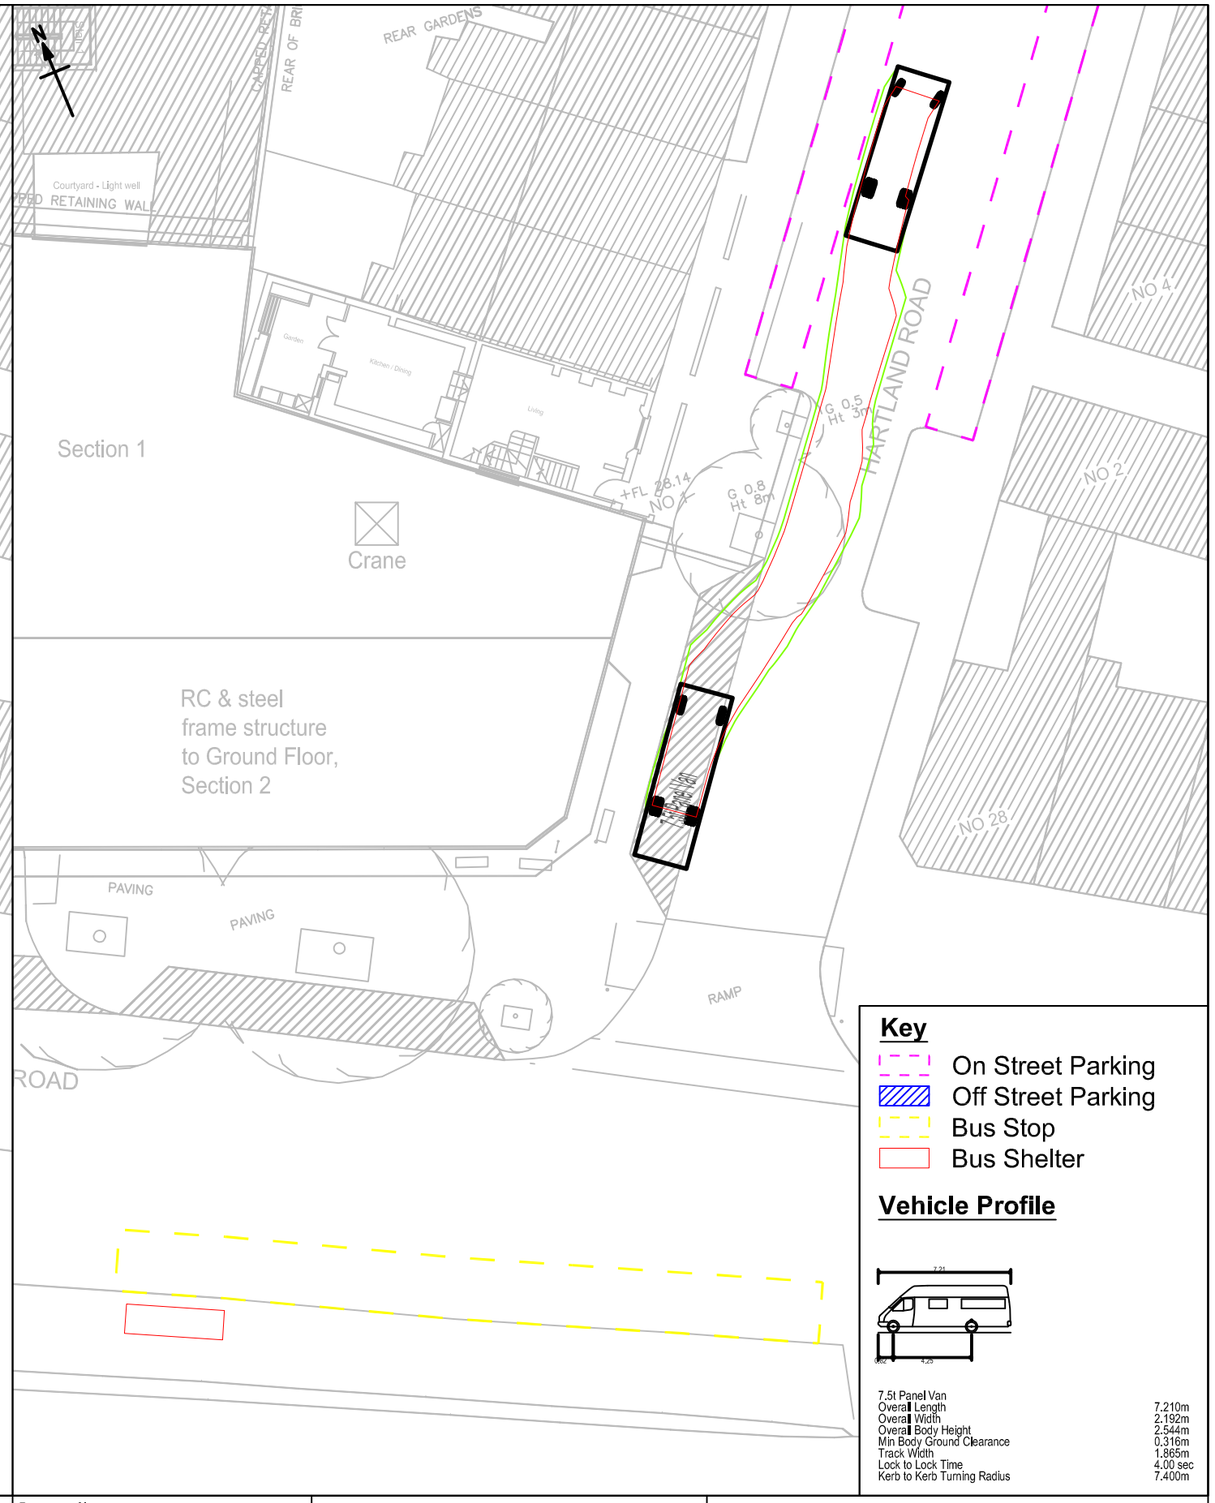

Key

- On Street Parking
- Off Street Parking
- Bus Stop
- Bus Shelter

Vehicle Profile

7.5t Panel Van	
Overall Length	7.210m
Overall Width	2.192m
Overall Body Height	2.544m
Min Body Ground Clearance	0.316m
Track Width	1.865m
Lock to Lock Time	4.00 sec
Kerb to Kerb Turning Radius	7.400m

This drawing is for preliminary purposes only and is subject to amendment during design development. UNDER NO CIRCUMSTANCES MUST THIS DRAWING BE USED FOR CONSTRUCTION PURPOSES

©Crown Copyright All rights reserved. Licence number : AL 100018181

Draft	CJB / ES	01.02.12	P1
Revision Details	By / Check	Date	Suffix

Project Title: Esso Garage Site on Chalk Farm Road

Client: Risetall Ltd

Drawing Title: Construction Traffic Management Plan
Swept Path Analysis
011 - RC & Steel Frame Above Grnd Lev, Sec. 2
7.5T Panel Van (7.2m)

Purpose of issue: Draft

Drawn	Approved	Revision
CJB		P1
Checked	Date	Date
ES		01.02.12
URS Internal Project No. 47061404		Scale @ A3 NTS

This document has been prepared in accordance with the scope of URS' appointment with its client and is subject to the terms of that appointment. URS accepts no liability for any use of this document other than by its client and only for the purposes for which it was prepared and provided. Only written dimensions shall be used.
© URS Infrastructure & Environment Limited

Drawing Number: 47061404-TRA-011-003 P1

URS Infrastructure & Environment Limited
Alexandra Court
36 Church Street
Great Baddow, Chelmsford
0207 963 9900
01245 476 121
www.urscorp.eu

Plot Date : 02/02/2012 10:27:13
File Name : P:\TRANSPORT CONSULTANCY PROJECTS\JOB FOLDERS_470 NUMBERS\47061404 - ESSO GARAGE CHALK FARM ROAD\DRAWINGS\CTMP DRAWINGS\ESSO - CTMP - SWEPT PATHS - 020212