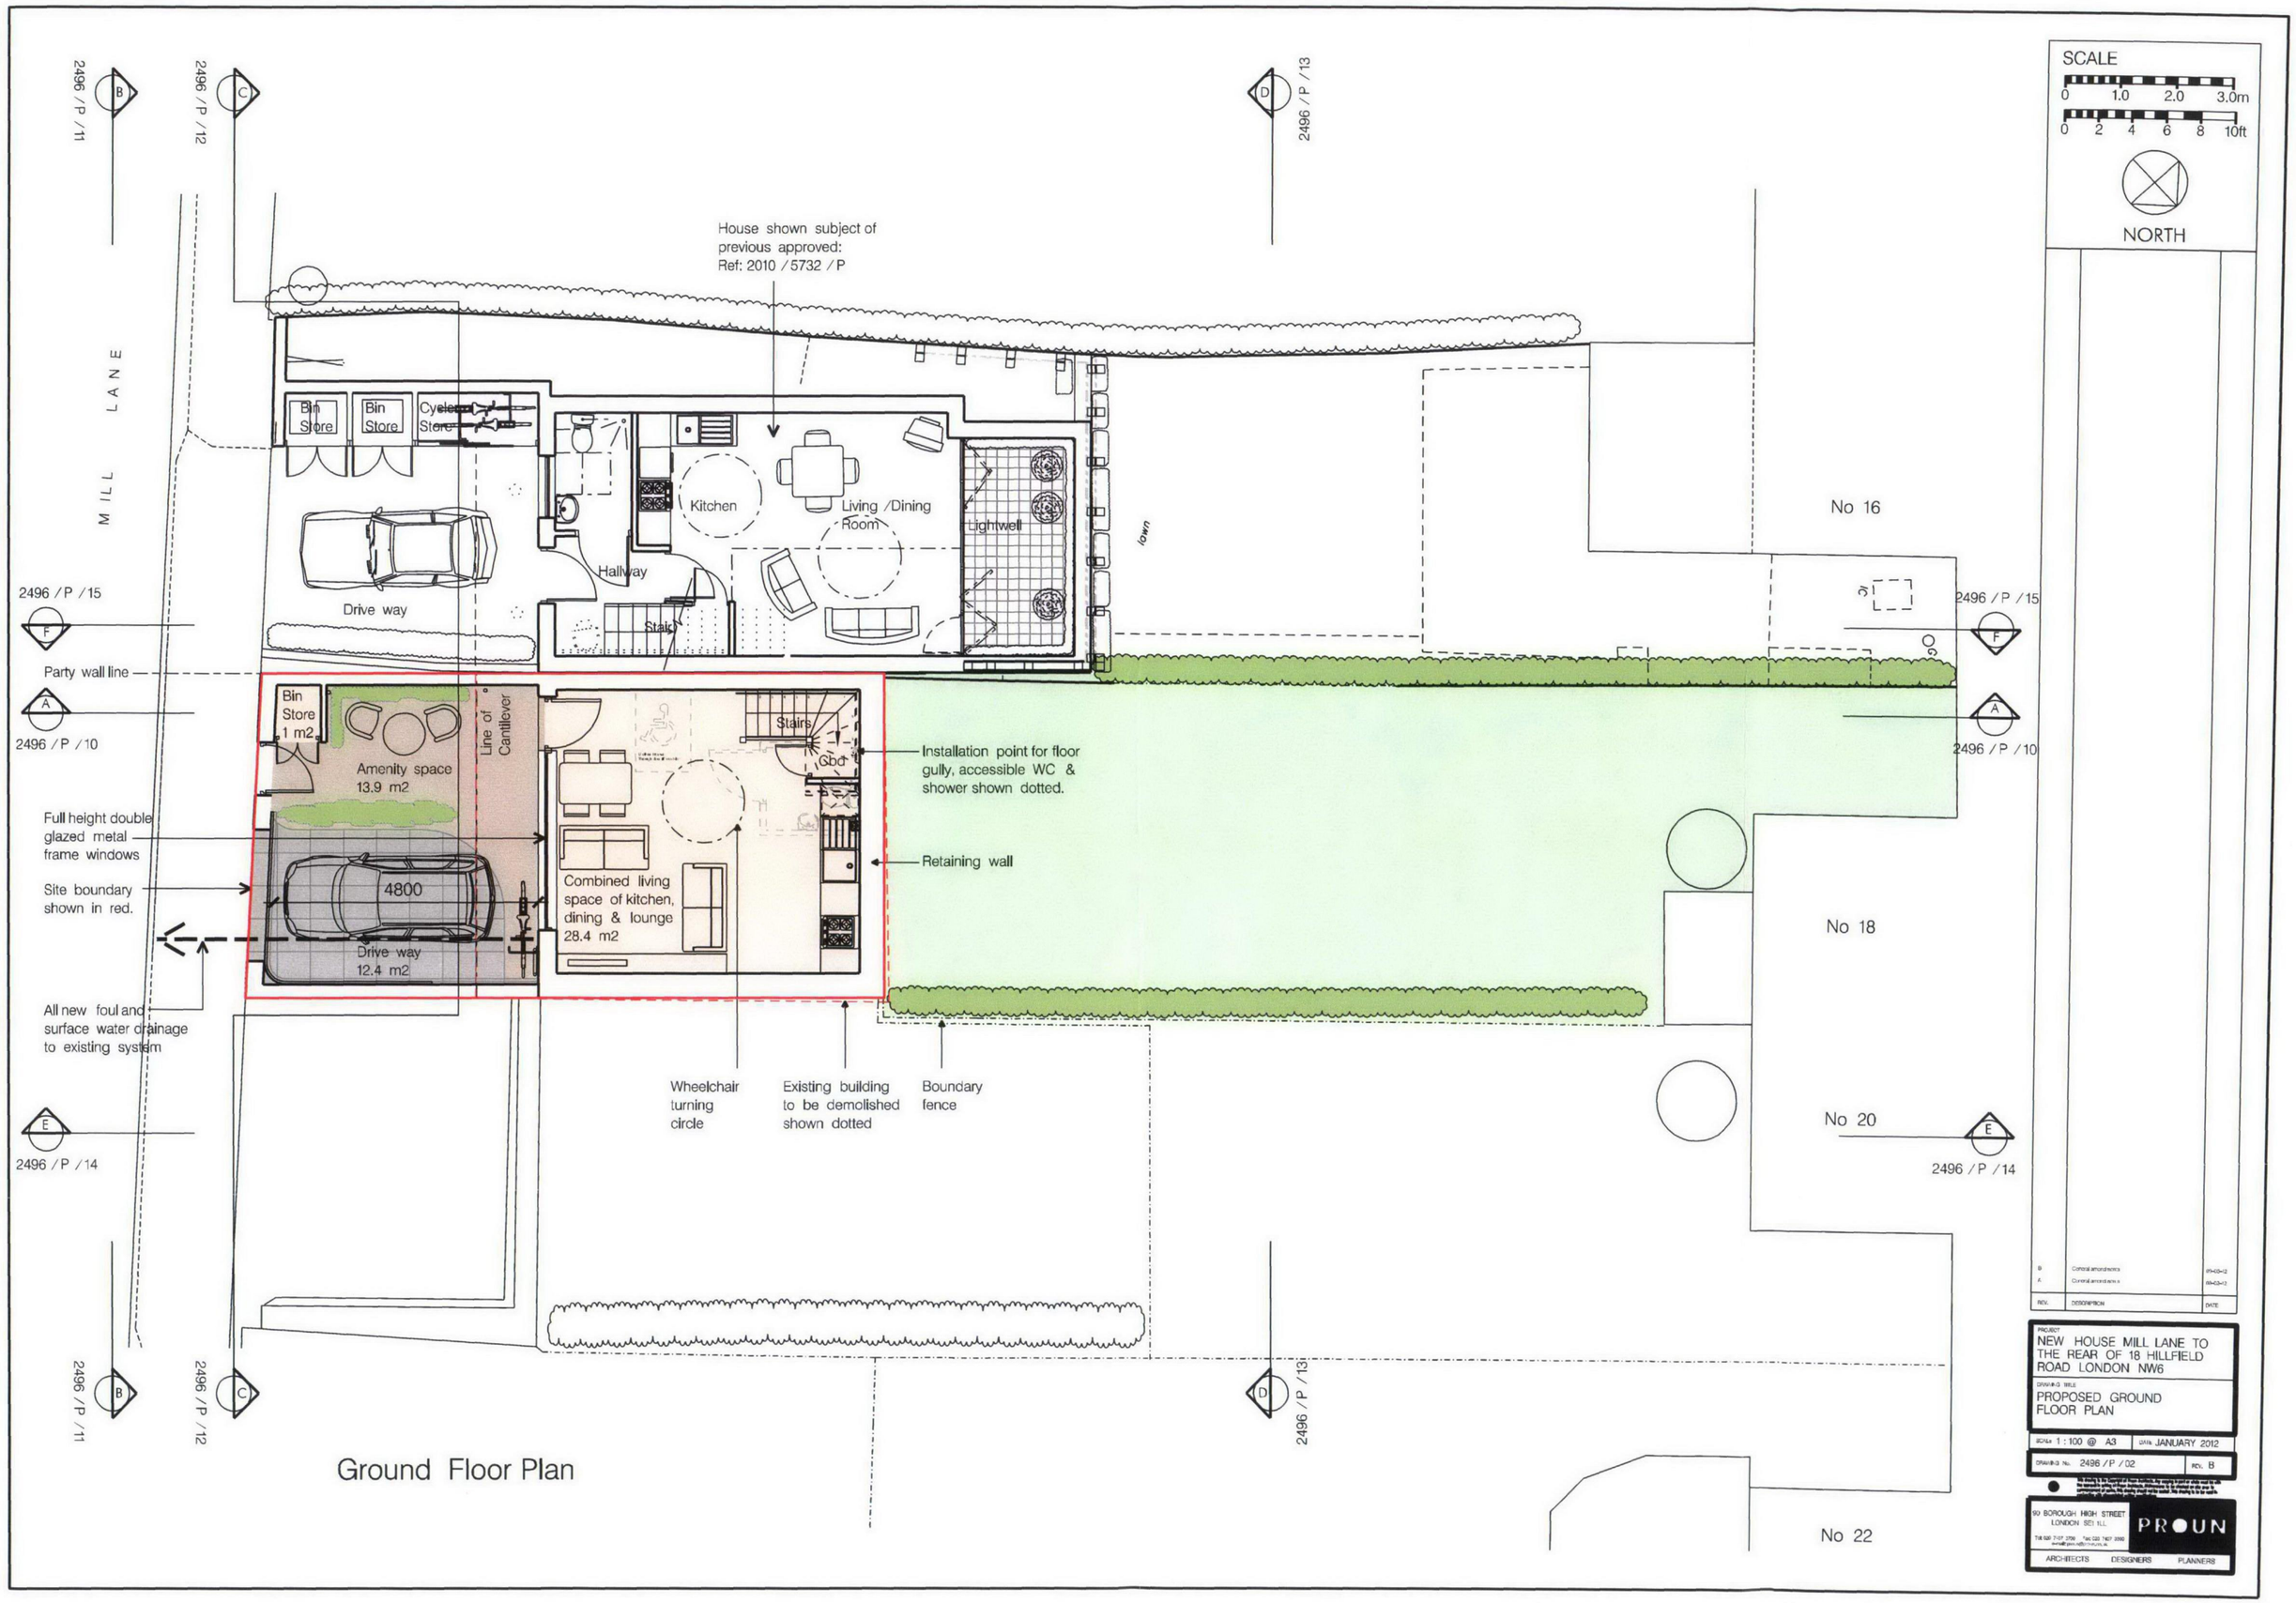
SCALE
0 1.0 2.0 3.0m
0 2 4 6 8 10ft
NORTH
MILL LANE
House shown subject of previous approved: Ref: 2010 / 5732 / P
Bin Store
Bin Store
Cycle Store
Kitchen
Living /Dining Room
Lightwell
Hallway
Stair
Drive way
lawn
No 16
Party wall line
Bin Store 1 m2
Amenity space 13.9 m2
Line of Cantilever
Stairs
Gbd
Installation point for floor gully, accessible WC & shower shown dotted.
Full height double glazed metal frame windows
Site boundary shown in red.
4800
Drive way 12.4 m2
Combined living space of kitchen, dining & lounge 28.4 m2
Retaining wall
All new foul and surface water drainage to existing system
Wheelchair turning circle
Existing building to be demolished shown dotted
Boundary fence
No 18
No 20
No 22
2496 / P /11
2496 / P /12
2496 / P / 13
2496 / P /15
2496 / P /10
2496 / P /14
Ground Floor Plan
NEW HOUSE MILL LANE TO THE REAR OF 18 HILLFIELD ROAD LONDON NW6
PROPOSED GROUND FLOOR PLAN
1 : 100 @ A3
JANUARY 2012
2496 / P / 02
B
PROUN
ARCHITECTS DESIGNERS PLANNERS