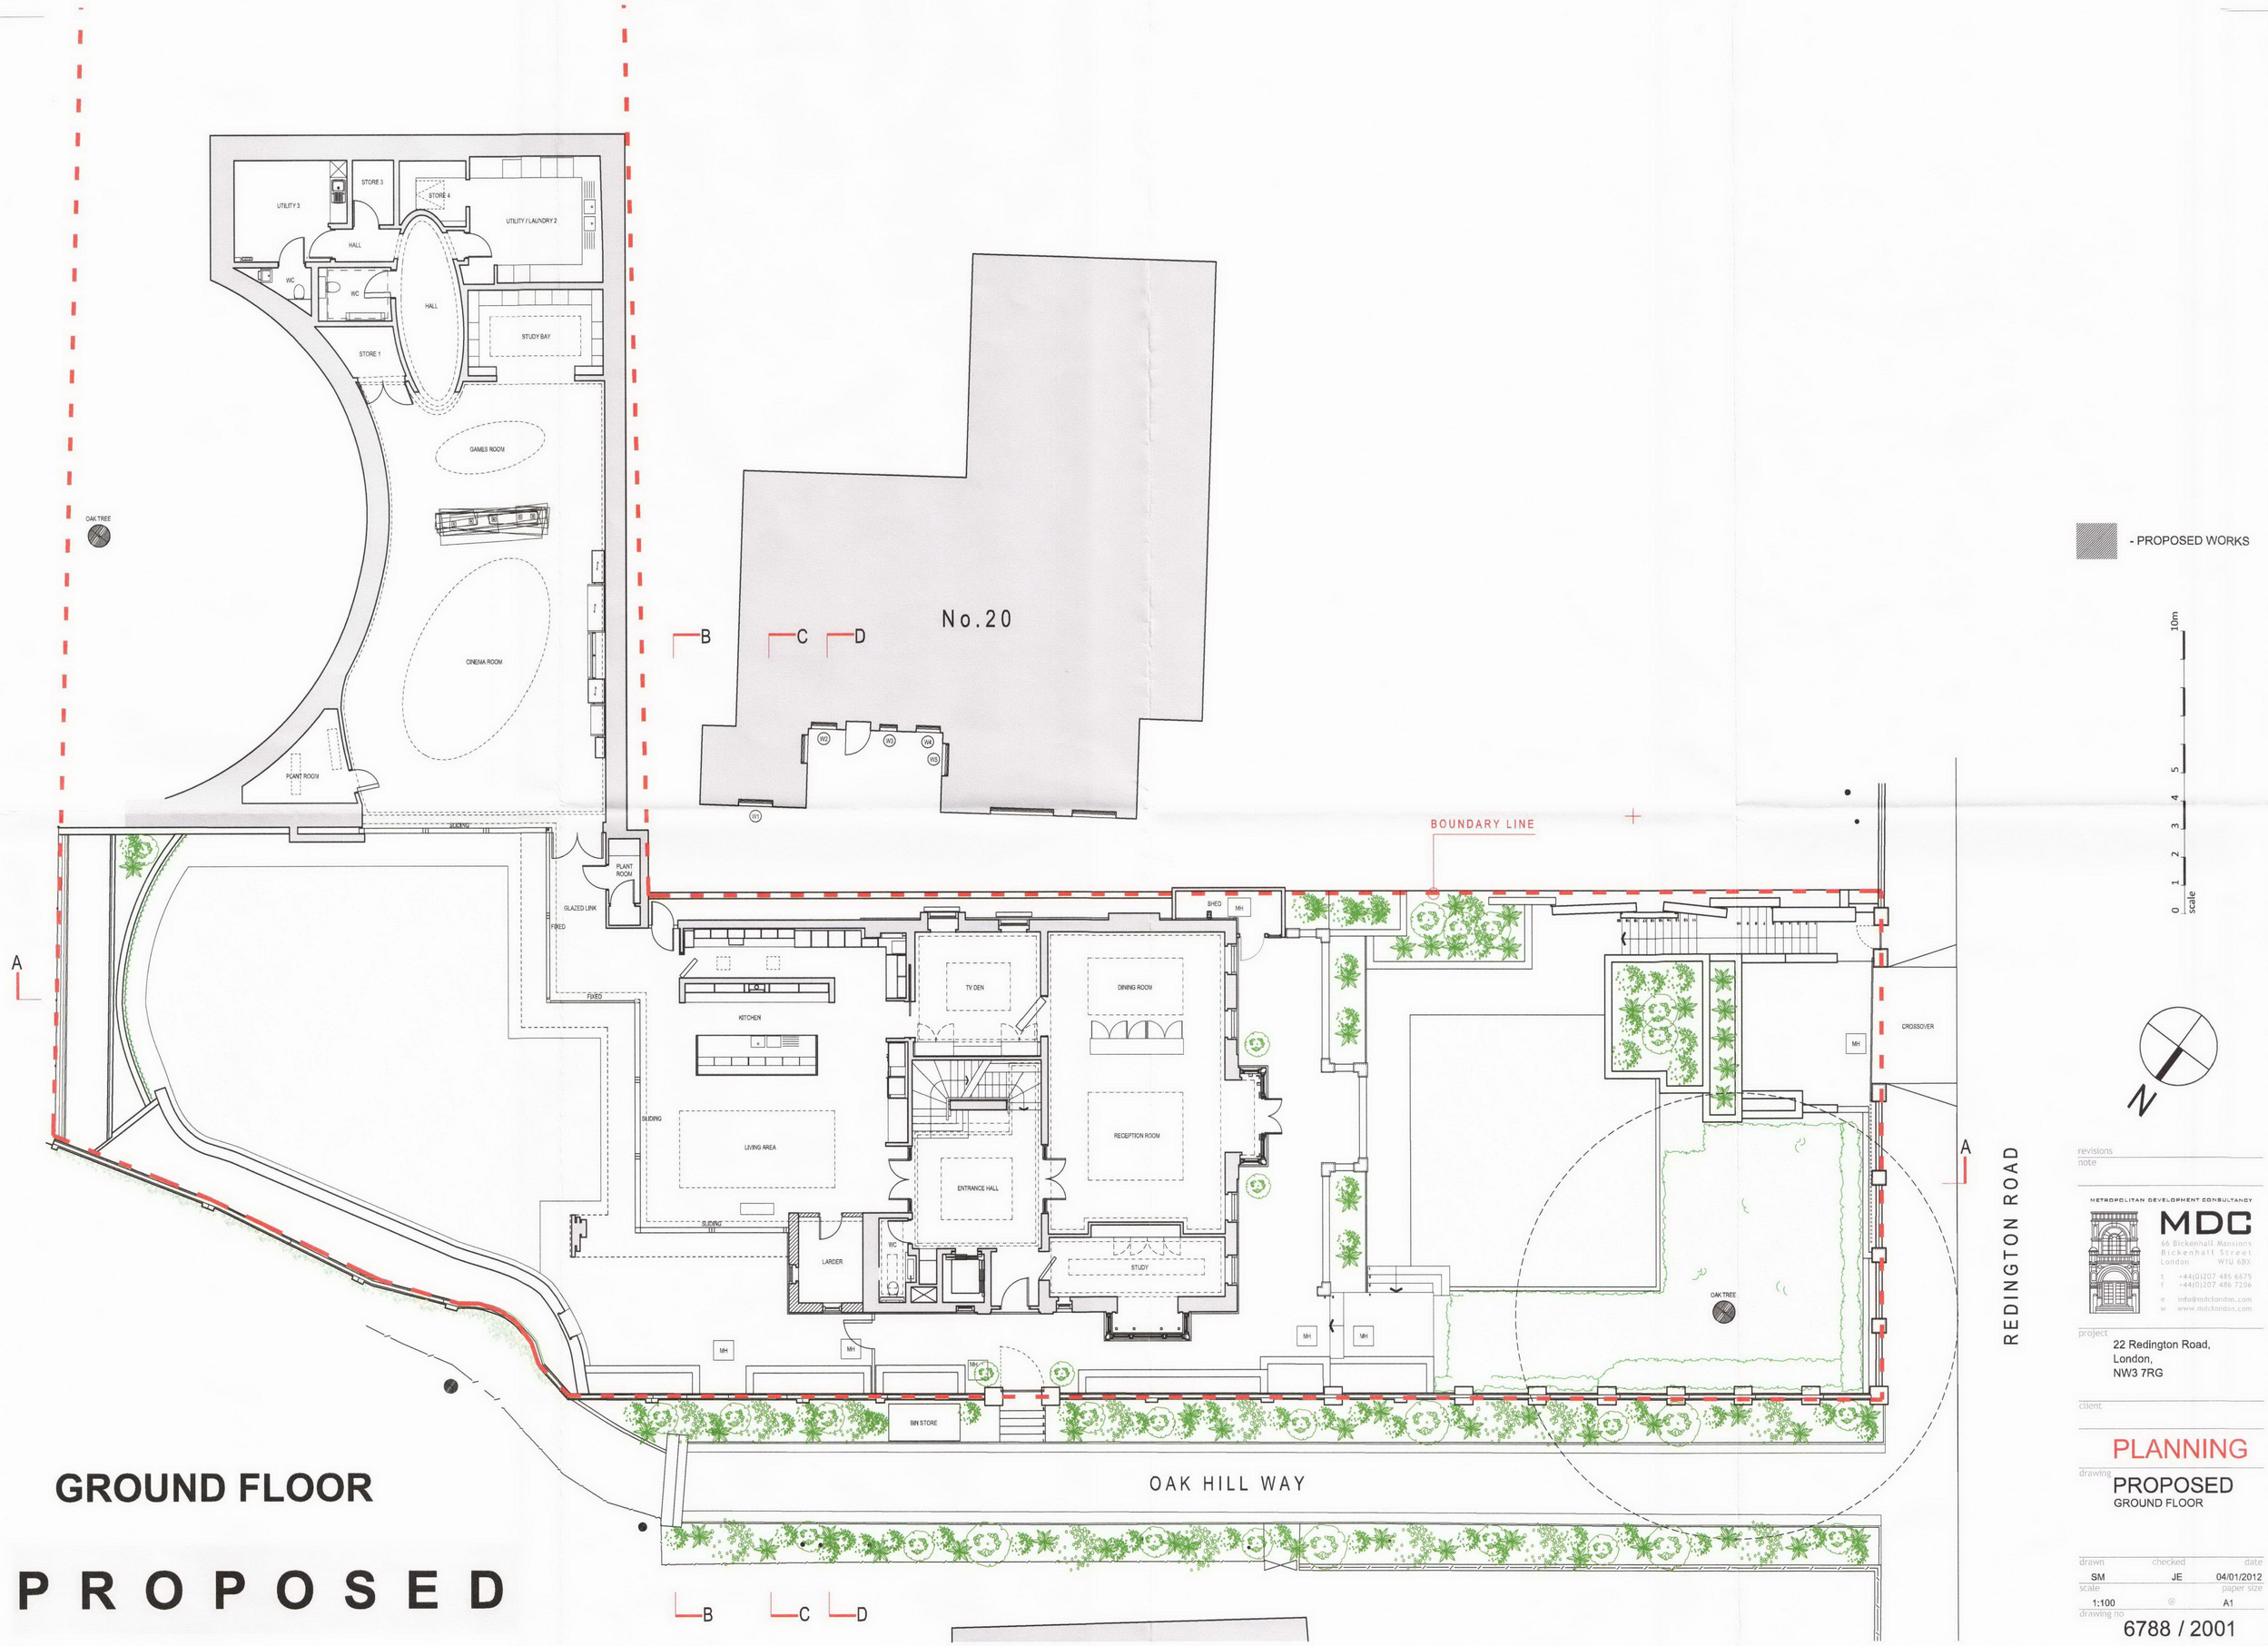

GROUND FLOOR

PROPOSED

revisions
note

METROPOLITAN DEVELOPMENT CONSULTANCY
MDC
66 Bickenhall Mansions
Bickenhall Street
London W1U 6BX
t +44(0)207 486 6575
f +44(0)207 486 7206
e info@mdclondon.com
w www.mdclondon.com

project
22 Redington Road,
London,
NW3 7RG

client

PLANNING

drawing
PROPOSED
GROUND FLOOR

drawn	checked	date
SM	JE	04/01/2012
scale		paper size
1:100	@	A1

drawing no
6788 / 2001