NOTE:
-All dimensions are approximate and no allowances made for wall finishes etc.
-The areas given are an approximate guide to the net internal areas of the Schemes (taken to the inside face of external walls).
-Any decisions made on the basis of these predicted areas, whether as to project viability, preletting, sales documents, leased agreements or the like, should include due allowance for the services development and building processes.

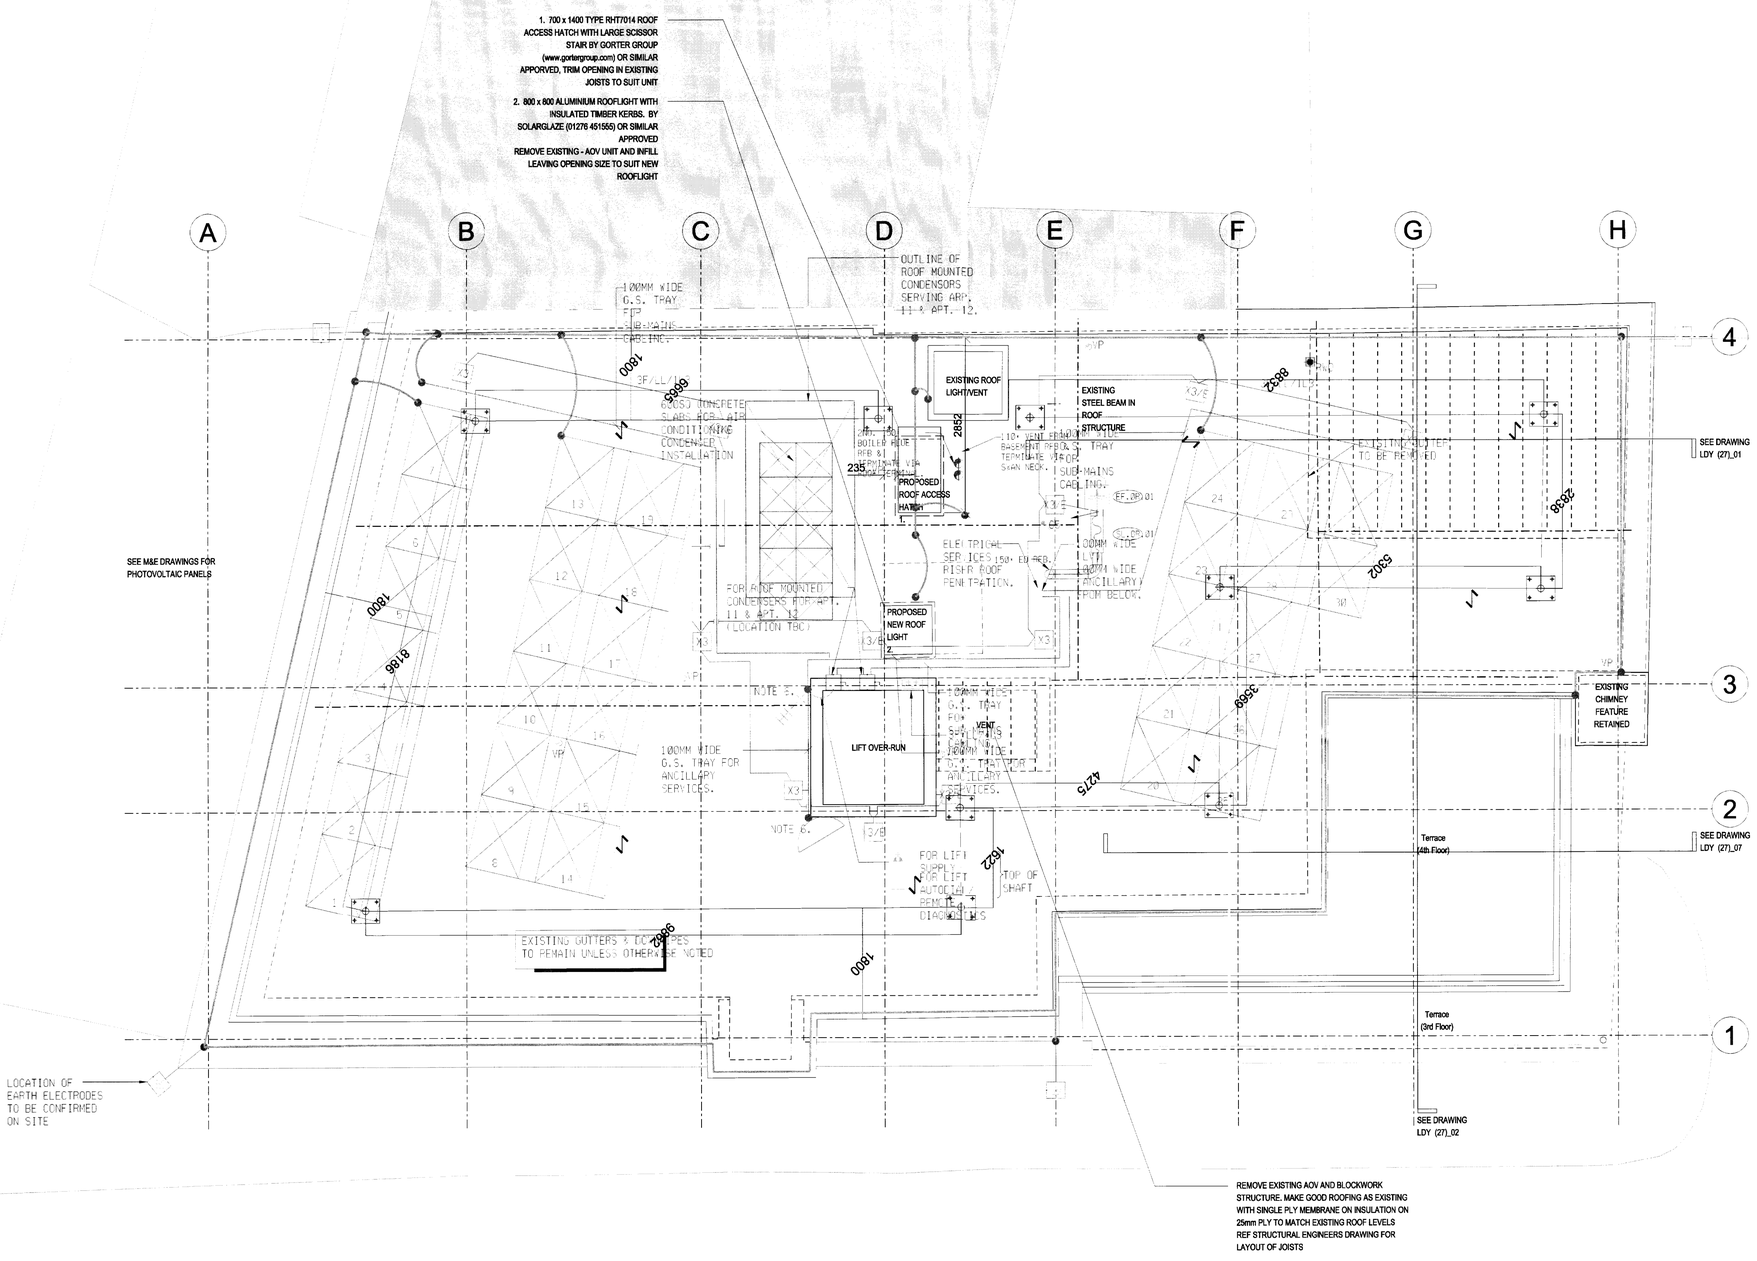

North

- All dimensions to be checked on site
- Drawings based on Survey done by Others
- Do not scale off this drawing
- All dimensions are shown in mm unless otherwise stated
- Refer to drawing issue sheet for purpose of issue
- If in doubt ask
- © Llewelyn Davies Yeang

Notes

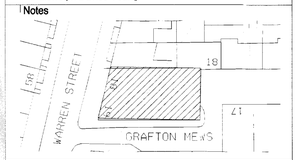

Key Plan

EXISTING STEEL BEAM IN ROOF STRUCTURE

DIRECTIONAL SPAN OF NEW AND EXISTING JOISTS

PHOTOVOLTAIC PANELS ARE SHOWN FROM DESCO DRAWING 2004-0797-0R-50-LAY-01

MANSAFE LINE LAYOUT TAKEN FROM ACESCOTT DRAWING ACE-1748-P01 Roof Plan

Revision		Date	By
C4	GENERAL AMENDMENTS	05-01-12	VF
C3	GENERAL AMENDMENTS	07-12-11	VF
C2	CONSTRUCTION	19-11-11	VF
C1	CONSTRUCTION	19-10-11	VF
P4	DRAWING IN PROGRESS	12-10-11	VF
P3	DRAWING IN PROGRESS	13-09-11	MU
P2	DRAWING IN PROGRESS	08-09-11	GR
P1	DRAWING IN PROGRESS	15-08-11	ZL
A	PLANNING SUBMISSION	28-06-11	ZL

Structural Consultant: -

Services Consultant: -

Cost Consultant: -

Project Manager: -

Client: UCLH Charitable Trust

Project Title: Duchess House, 18-19 Warren Street London, W1T 5LR

Drawing Title: Proposed Roof Plan

Scale: 1:50@A1 1:100@A3

Drawing Status: DESIGN INTENT

Project number: 104230

Drawing number: (0) LR

Revision: C4

Architects
Brook House
Torrington Place
London
WC1E 7HN
T: 020 7637 0181
F: 020 7637 8740
www.ldavies.com
llewelyn davies yeang
deep green signature innovation