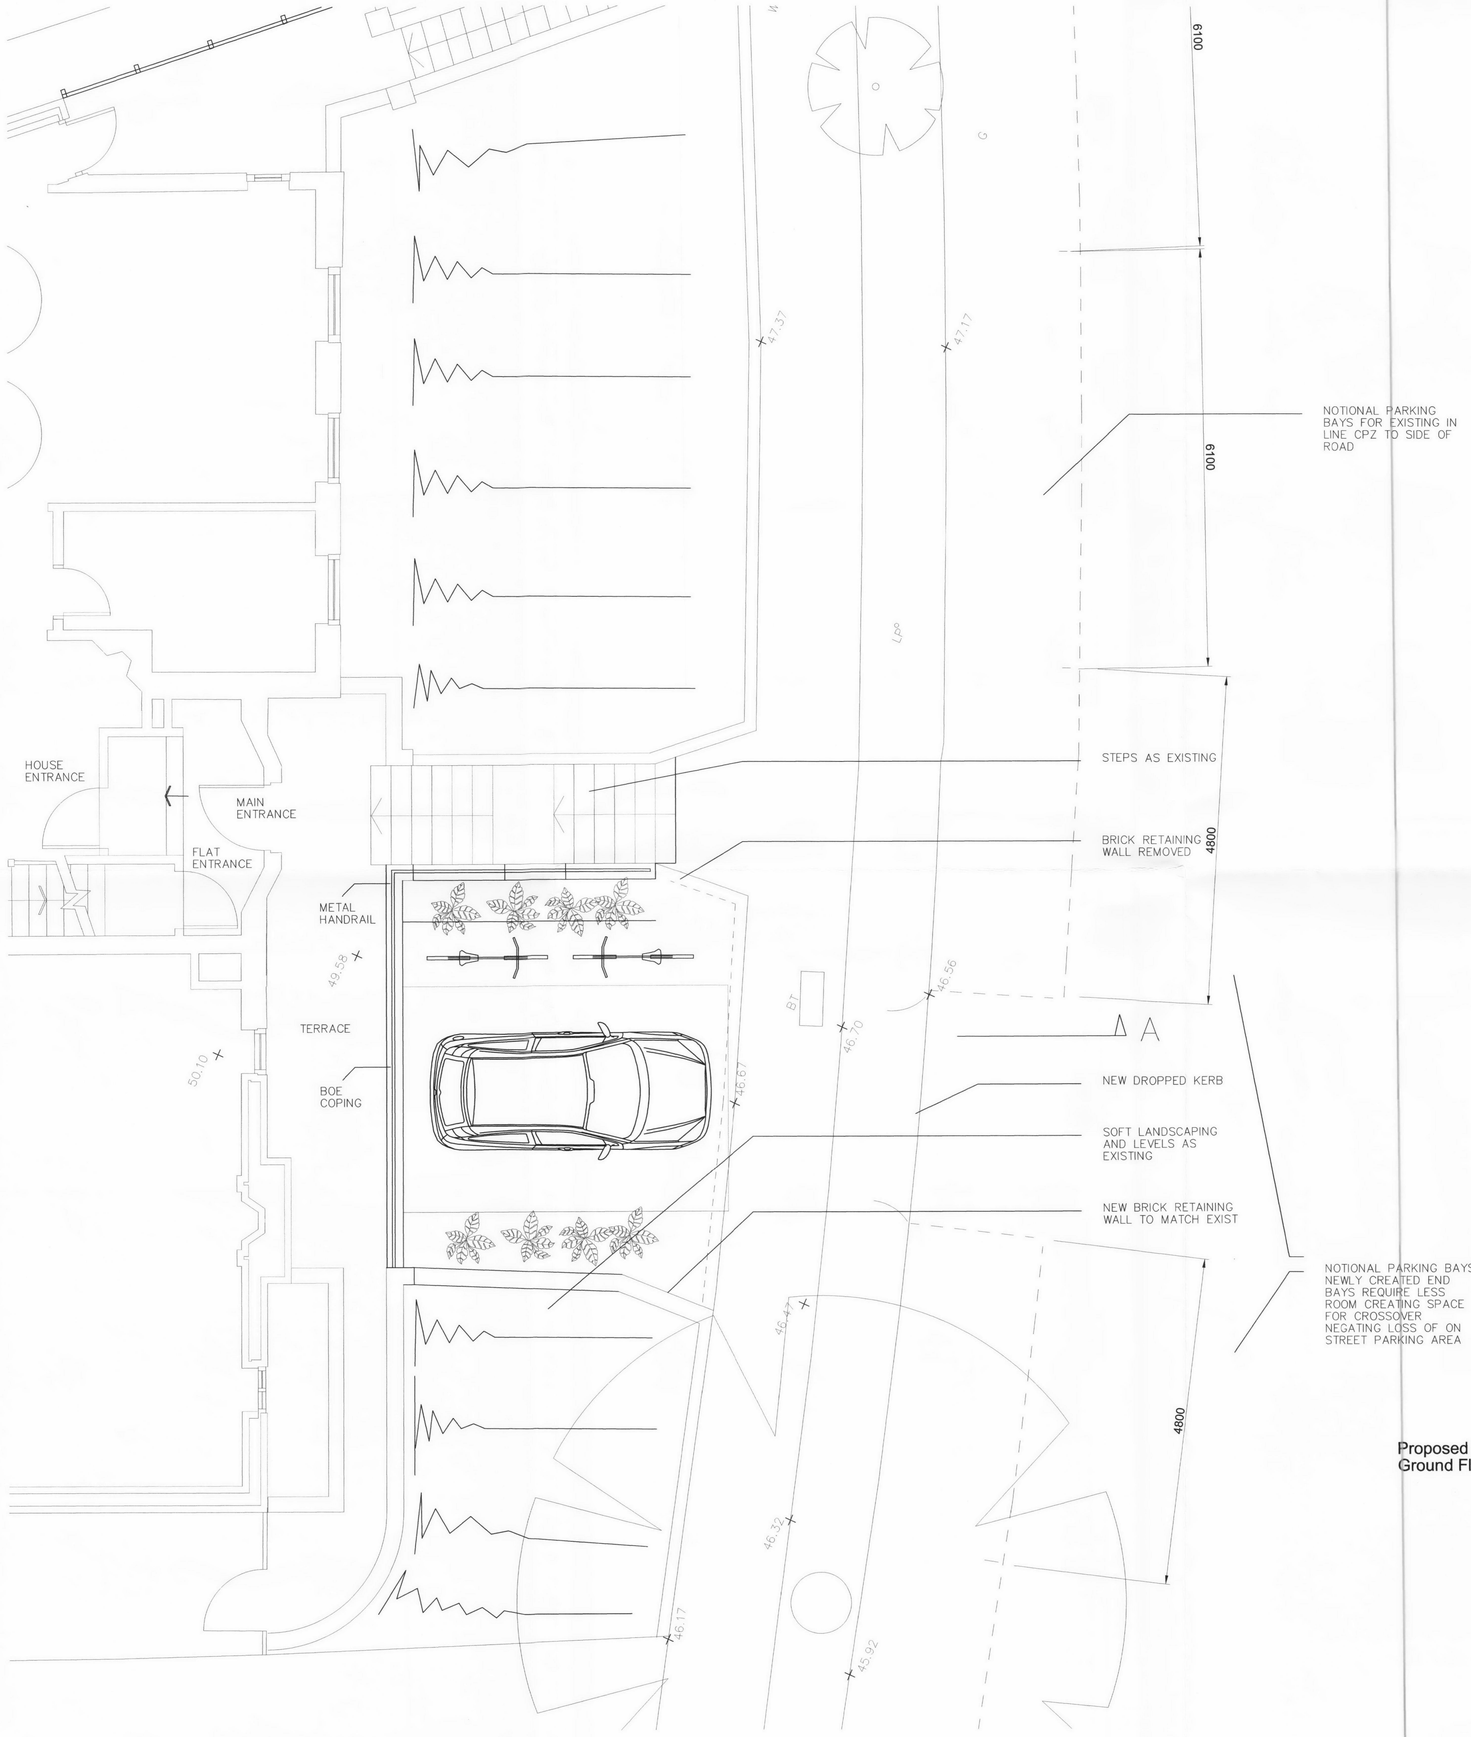

Proposed Plan at
Ground Floor Level

Notes:

Copyright of this drawing and the contents remain with Pennington Phillips Limited.

Do not scale from the drawings. The contractor is to verify dimensions on site prior to the commencement of work. Any discrepancies are to be reported to the designer. If in doubt - seek clarification.

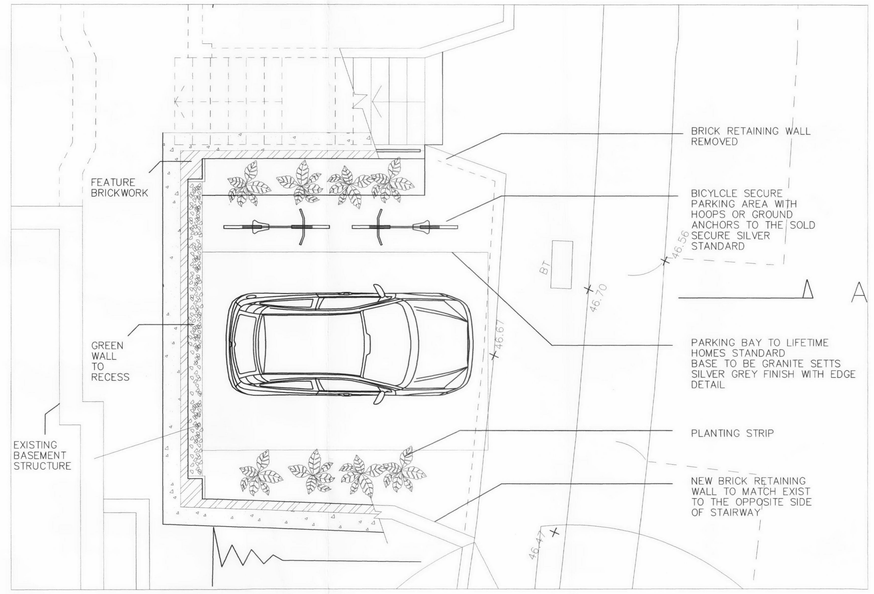

Proposed Plan at
Basement /Road Level

Rev.	Date	Remarks

Project	46 Holycroft NW3
Drawing	Proposed Plan showing New Parking Area
Scale	1:50
Date	14/03/12
Rev	
Status	Planning
Drawing No.	5829/12
Approved	

pennington phillips