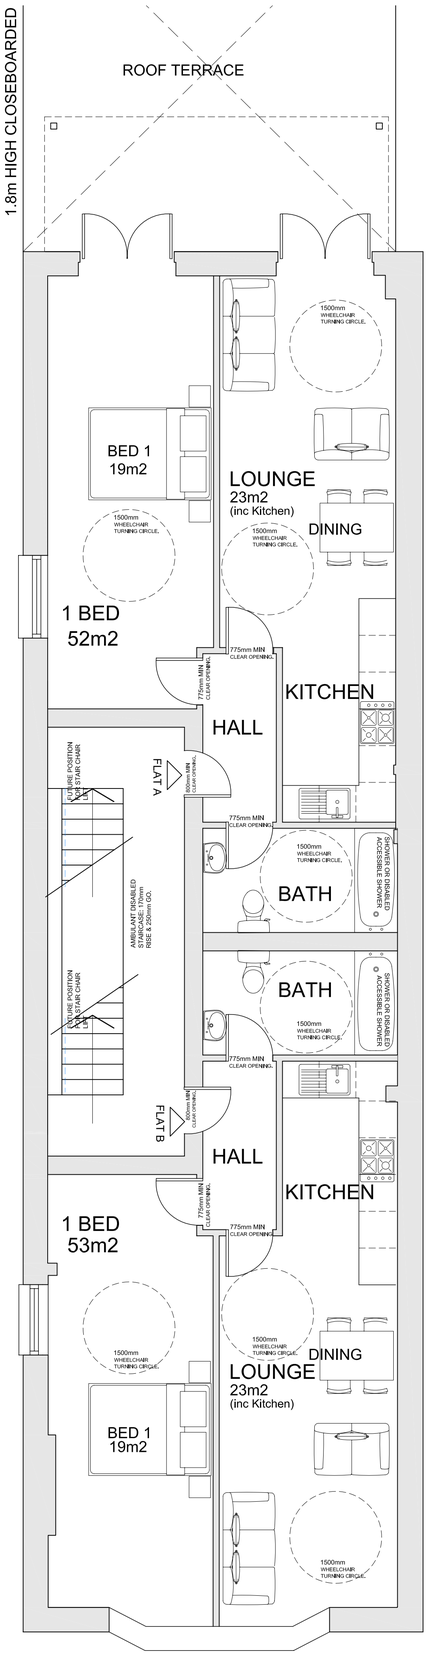

FIRST FLOOR PLAN

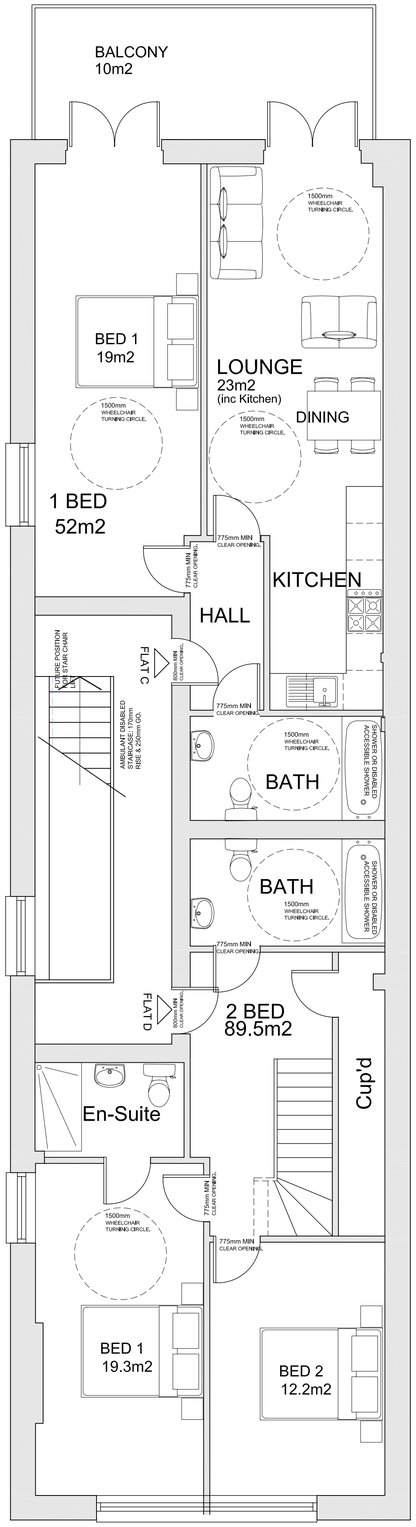

SECOND FLOOR PLAN

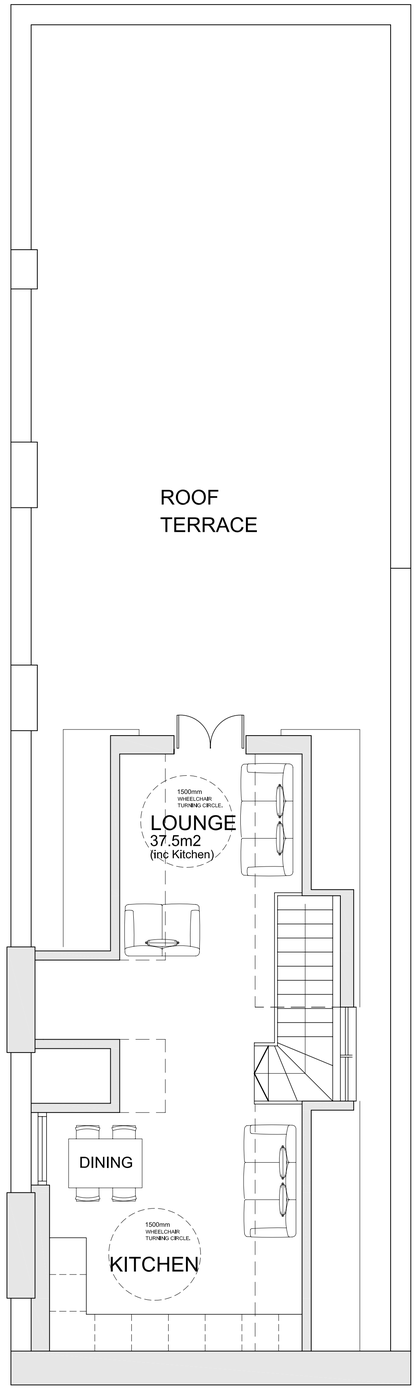

THIRD FLOOR PLAN

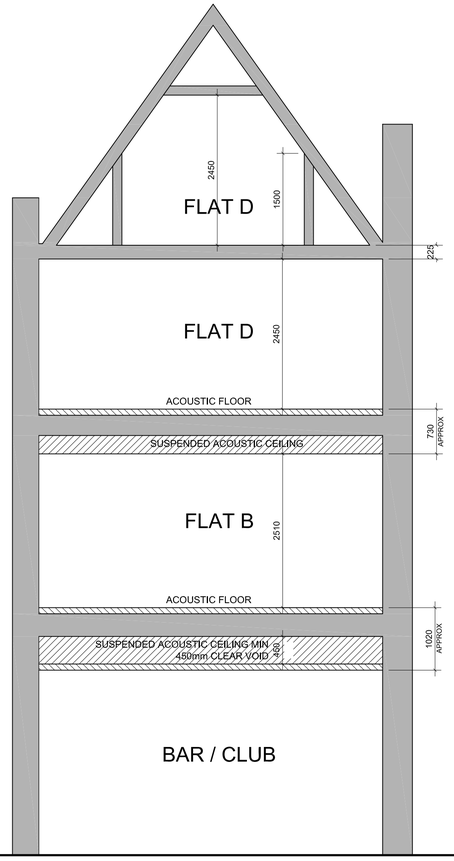

SECTION

REVISIONS

Hillmandesign ltd
Architectural Practice

24 Crichton Road
Carshalton Beeches
Surrey, SM5 3LS
t:(020) 8715 5584
f:(020) 8715 8134
mail@hillmandesign.co.uk

PROJECT

THE BLACK CAP
171 CAMDEN HIGH STREET,
CAMDEN, LONDON, NW1 7JY

DRAWING

PROPOSED
RESIDENTIAL FLOOR PLANS

SCALE	DATE
1:50	JAN 12

DRAWING NO	REVISION
BLK/P/120	