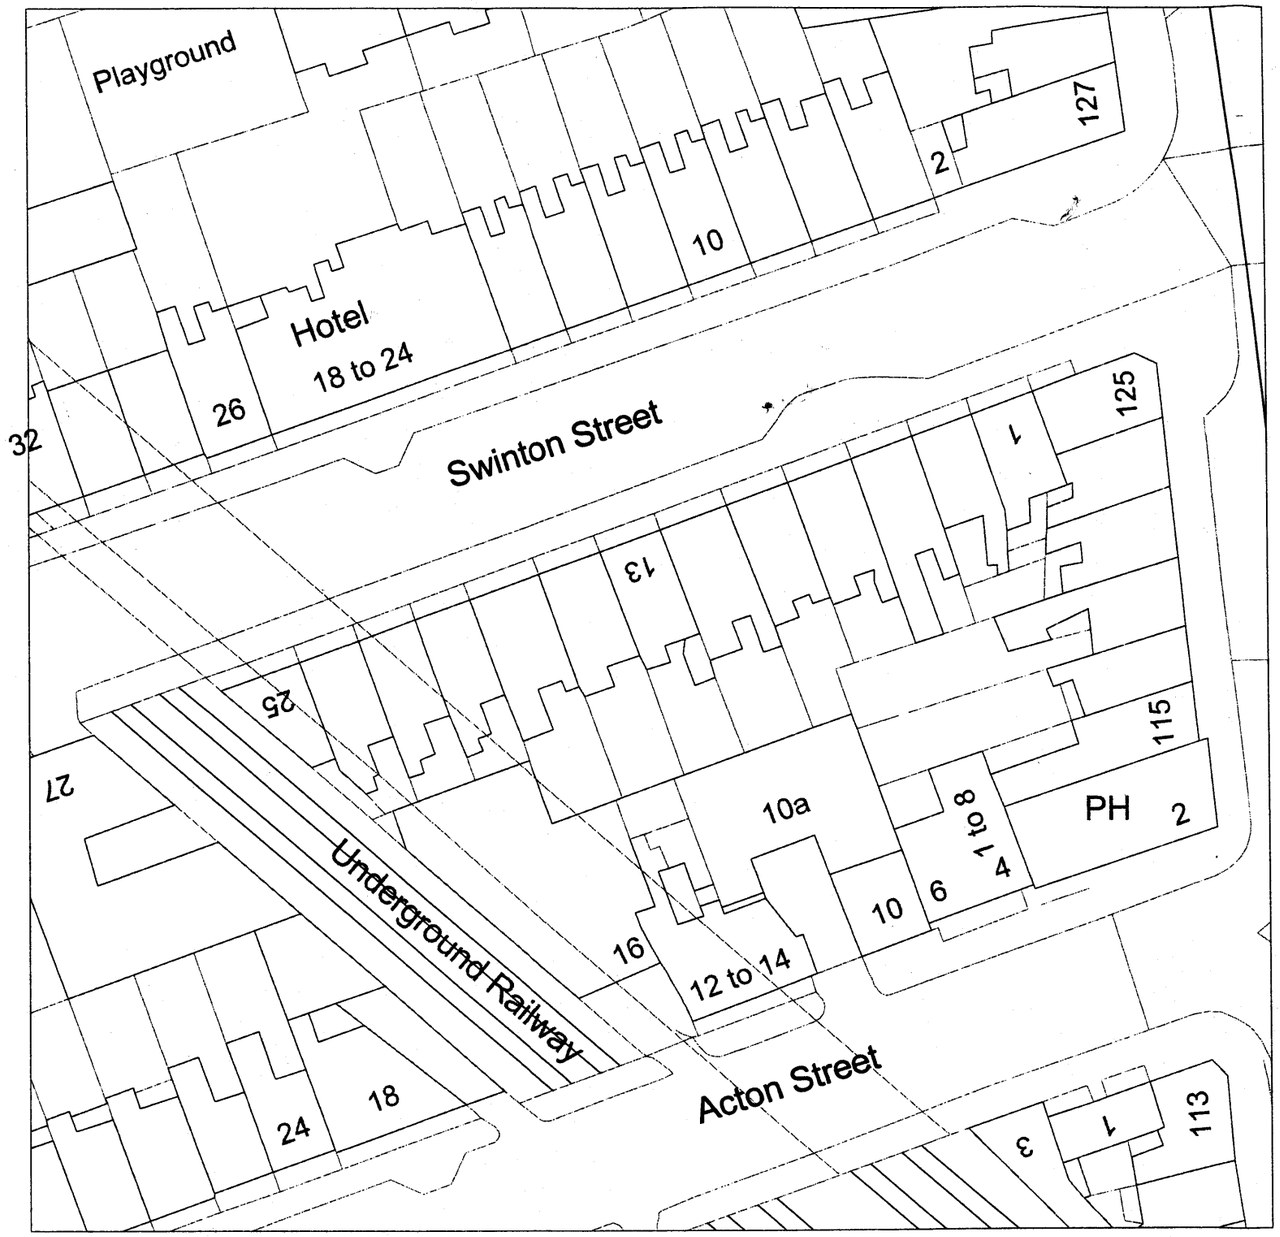

Crown Copyright. All rights reserved. Licence no. 100019980

PLANNING

General Notes:	Rev-Date-Name-Revisions: /	N	Client Mr. T. Mason and Ms O. Felten	NCA NEIL CHOUDHURY ARCHITECTS RIBA 170 North Street Brighton Tel: 01273 203 221 mail@neilchoudhuryarchitects.co.uk	
			Job Title 13 Swinton Street	Scale 1:500@A3 / Date 21.10.11	Revision
Copyright			Drawing Block Plan as Existing	Drawing Number 415_002	Checked