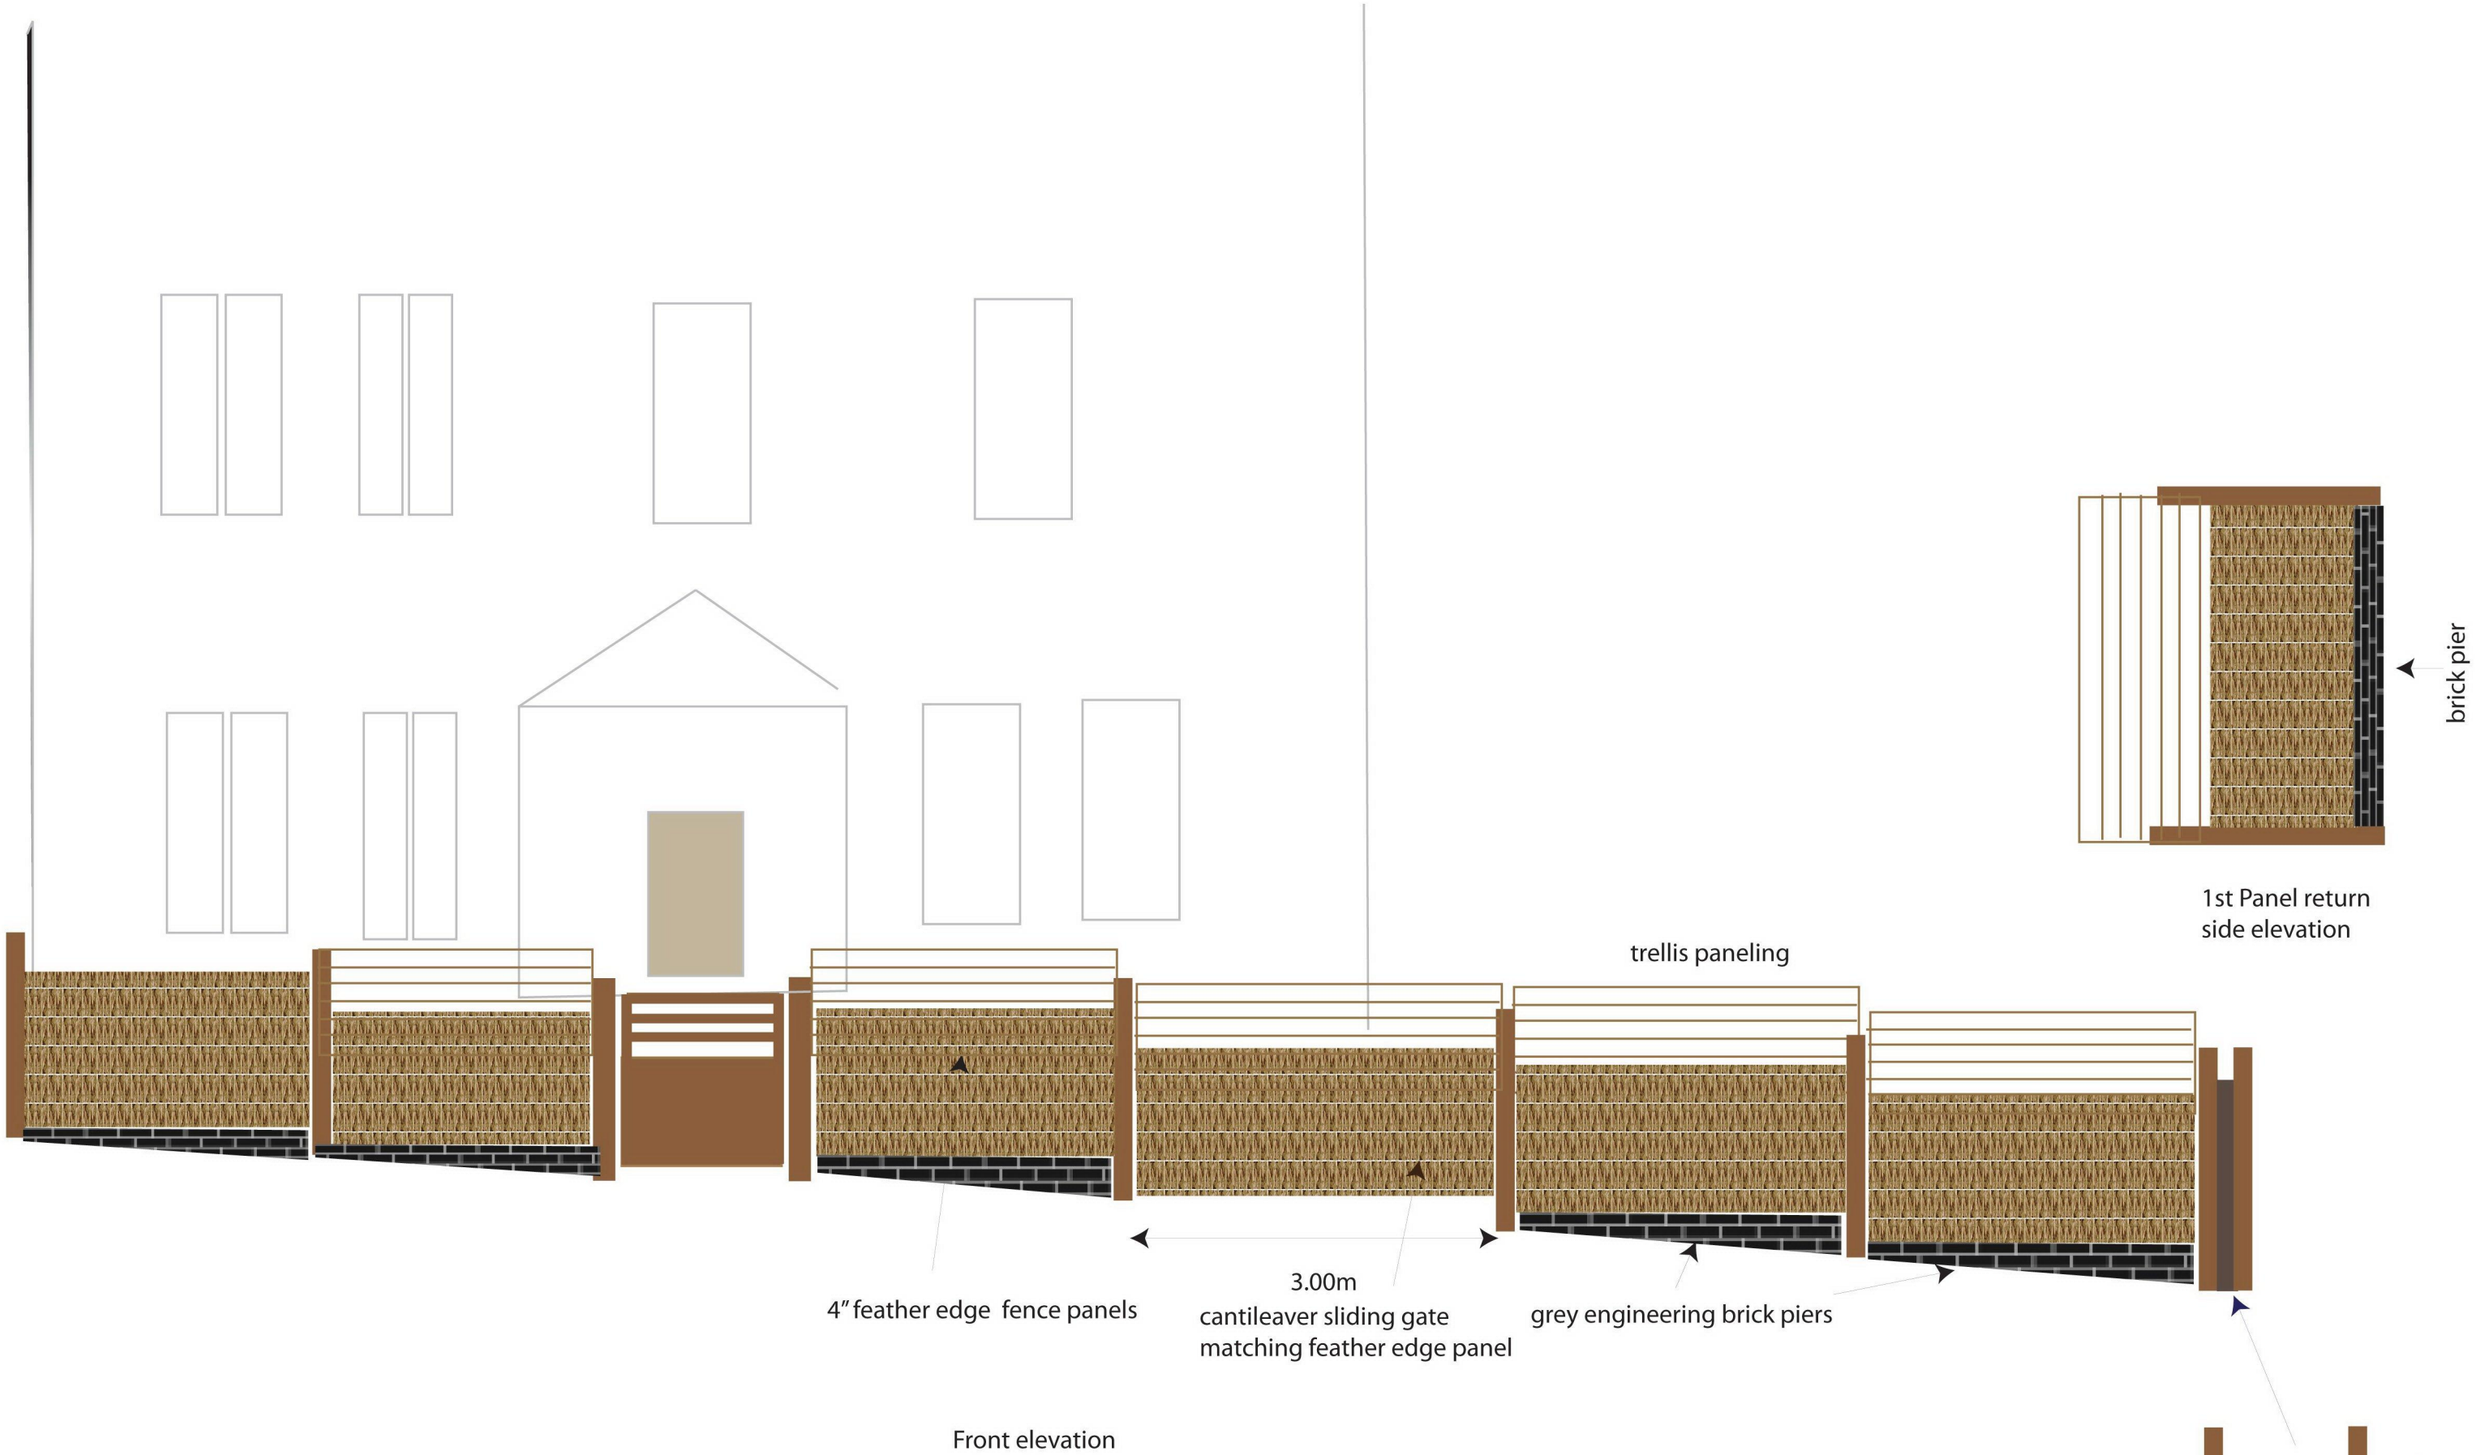

Project: 53 Hollycroft Ave
Drawing: Front Wall as PROPOSED
Scale: 1:50
Stage: Planning
Version : V3
Date : 18/03/12