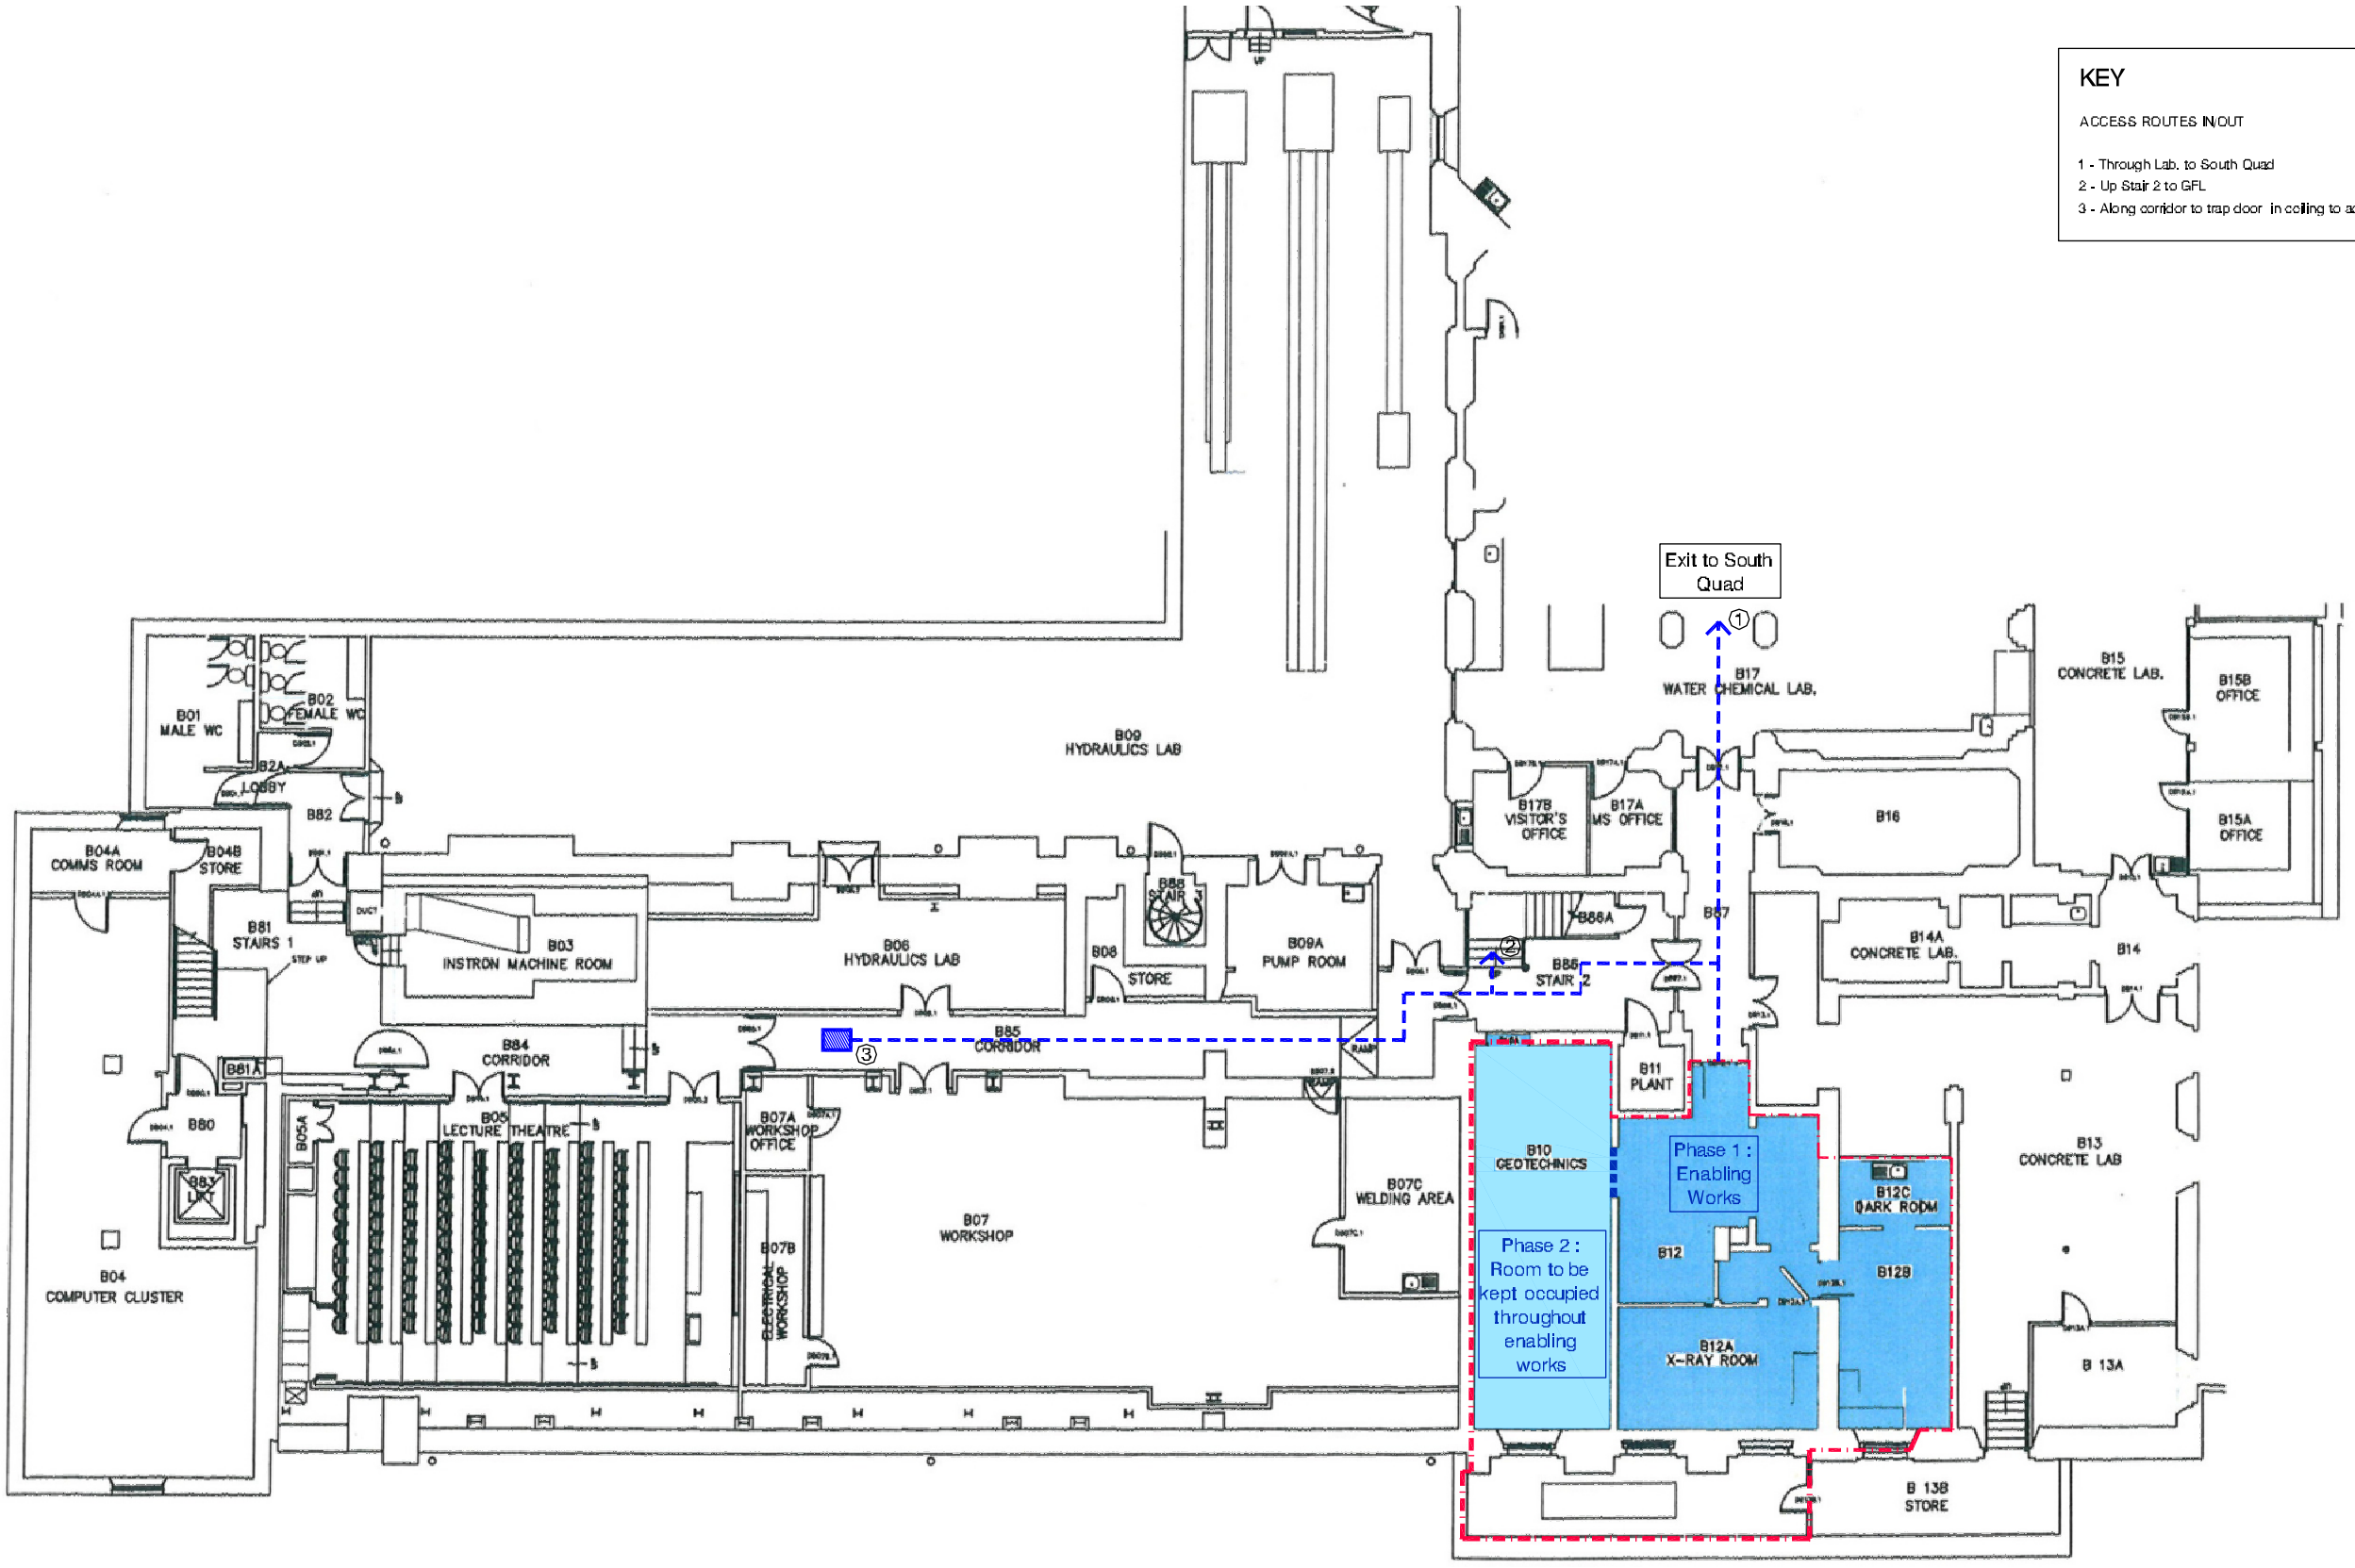

CHADWICK BUILDING
GOWER ST

standard notes

1. Do not scale this drawing.
2. All dimensions must be checked on site and any discrepancies verified with the architect.
3. Unless shown otherwise, all dimensions are to structural surfaces.

THIS IS NOT A CONSTRUCTION DRAWING, IT IS UNSUITABLE FOR THE PURPOSE OF CONSTRUCTION AND MUST ON NO ACCOUNT BE USED AS SUCH.

drawing notes

This drawing was derived from CAD background supplied by the client. The CAD survey background has been supplemented with information derived from client's record drawings and most building dimensions have been fully verified. Some dimensions to ceiling background have been made following site inspection.

revisions

P1	09.11.11	First Issue
P2	18.11.11	Issued for Listed Building Consent
P3	10.02.12	Issued as part of Enabling Works Package
T1	27.03.12	Issued for tender.

date	client
OCT 11	UCL
scale	**drawing**
1:200@A3	EXISTING BASEMENT PLAN

drawn	checked	drawing number	rev
ED	TL	2964 L_010	T1

Levitt Bernstein
1 Kingsland Passage
London
E8 2BB

t: 020 7275 7676
f: 020 7275 9348
w: levittbernstein.co.uk
e: post@levittbernstein.co.uk

Levitt Bernstein