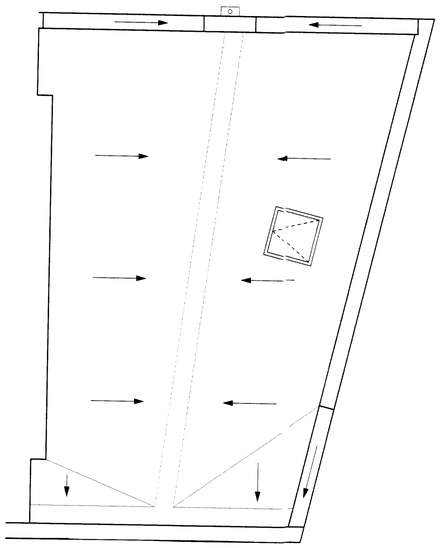

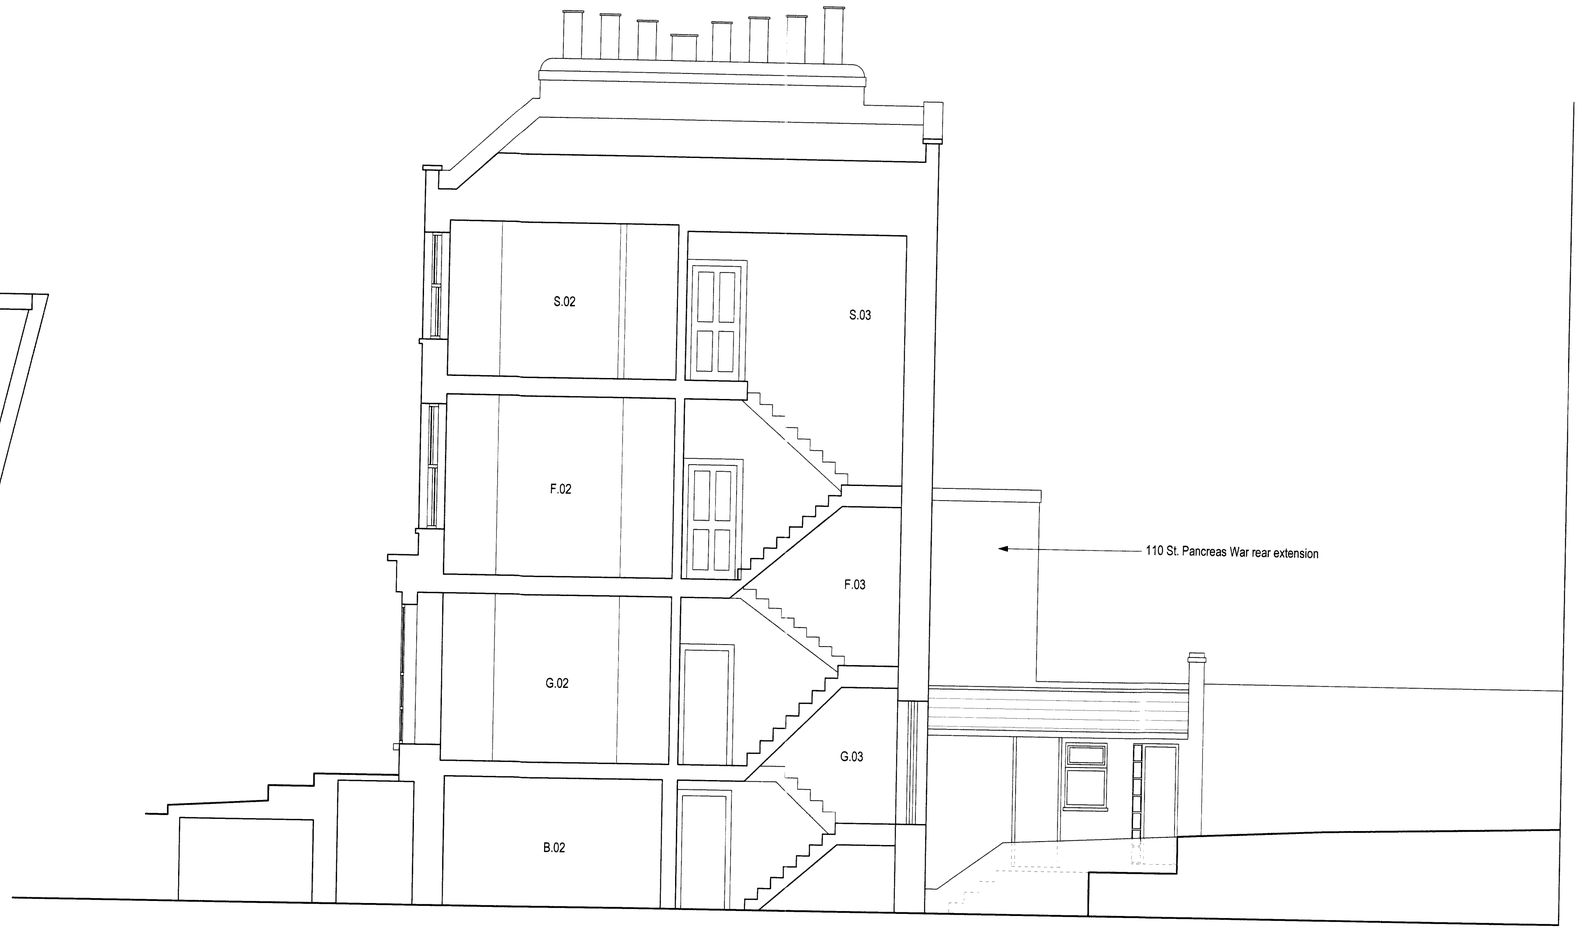

© John Rowe-Parr Architects.
Copyrights reserved.

notes

Use figured dimensions only.
Do not scale from this drawing.
All levels and dimension to be checked on site by contractor. Any discrepancy to be verified by the Architect before proceeding.
Drawing to be read in conjunction with all relevant JRPA drawings and specification clauses.
The Contractor and relevant fabricated products to be built to current British and European Standards.
This drawing must not be used for Land Transfer unless stated as 'Conveyance'.

This drawing and its subject matter are the confidential property of John Rowe-Parr Architects and shall not be copied, reproduced, used or disclosed to others without the prior written authority of John Rowe-Parr Architects.

initial issue notes

PLANNING

client
Mr & Ms J Rowe-Parr

project
108 St Pancras Way
NW1 9NB

title
Existing Roof Plan and Section

scale
1:50 @ A1

drawn by
SL

date
18 April 2011

checked by
John
john@johnroweparr.co.uk

checked by
jrp

drawing number
L11.748.03

revision
P1

JOHN ROWE-PARR
ARCHITECTS

161 Rosebery Avenue
London EC1R 4QX
Tel: 020 72788488
Fax: 020 72784388
jrpa@johnroweparr.co.uk