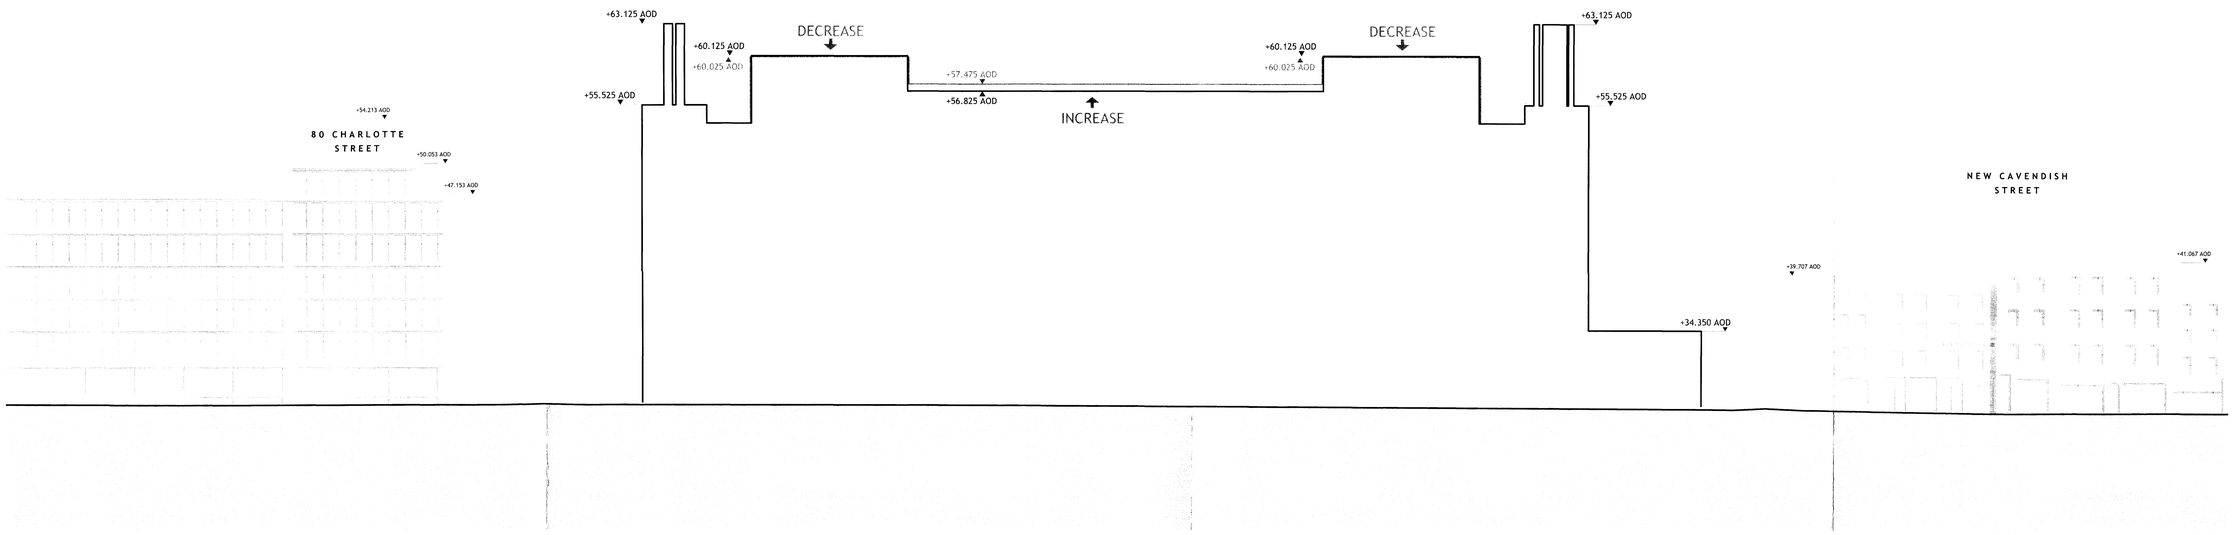

1 NORTH ELEVATION - HOWLAND STREET / NEW CAVENDISH STREET

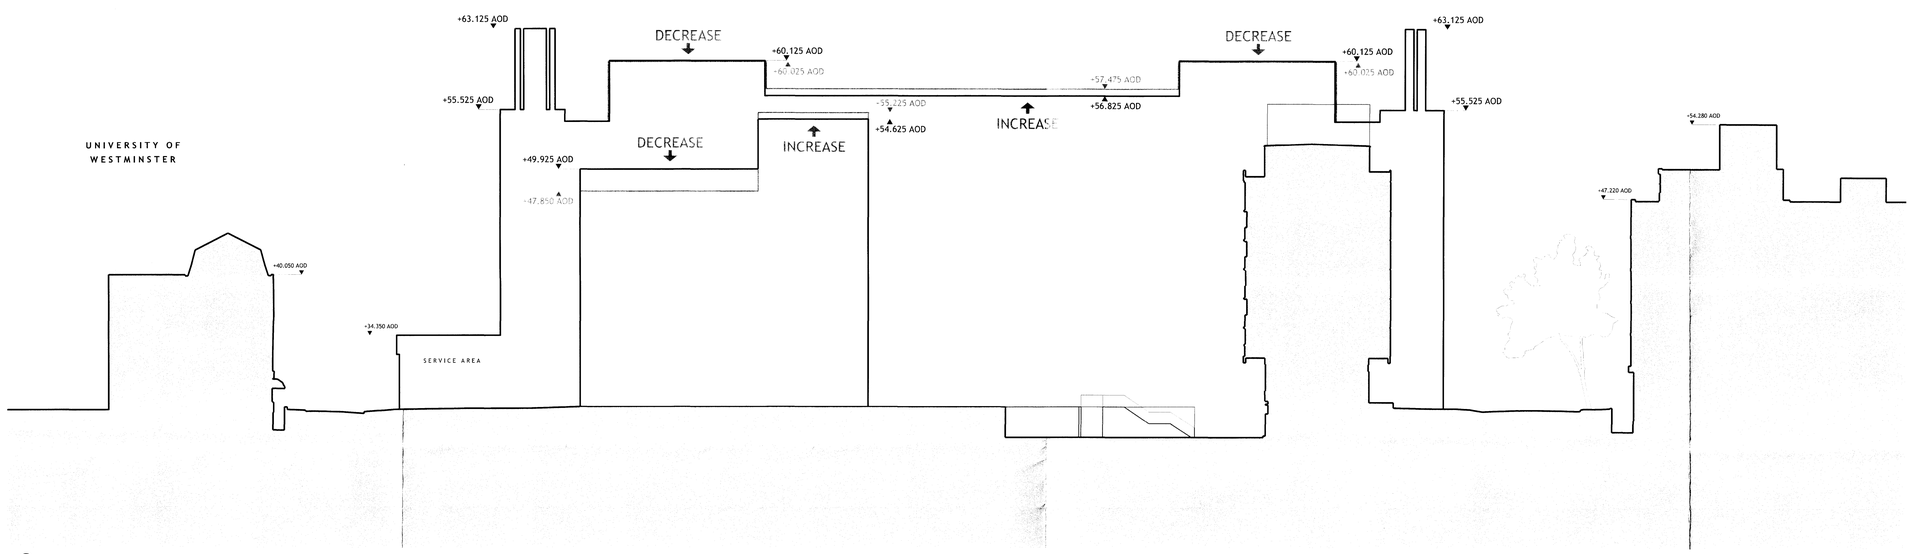

2 SOUTH ELEVATION - SECTION THROUGH SITE

DO NOT SCALE

THIS DRAWING IS © IAN RITCHIE ARCHITECTS LTD

Dimensions to be verified on site.
Figured dimensions to take preference to those scaled.
All discrepancies to be clarified with the project Architect.
Unless otherwise stated all levels to be AOD.

This drawing is the property of Ian Ritchie Architects Ltd and is issued on the condition it is not reproduced, retained or disclosed to any unauthorised person, either wholly or in part without written consent.

0m 4m 8m 12m
0 10 20 30 40 50 60

PLANNING MASSING PROFILE

STAGE F MASSING PROFILE

Rev	Date	By	Ck	Ap	Description

Job Title
UCL Howland Street Site

Drawing Title
NORTH & SOUTH MASSING PROFILES

IAN RITCHIE ARCHITECTS LTD
110 Three Colt Street London E14 8AZ
Tel: 020 7338 1100 Fax: 020 7338 1199

Status: PLANNING

Scale		Date
1:200@A0		05.12.11
Drawn: KS	Checked: LSM	Approved: GT

Job No	Drawing No	Rev
608	IRAL-SK1536	--