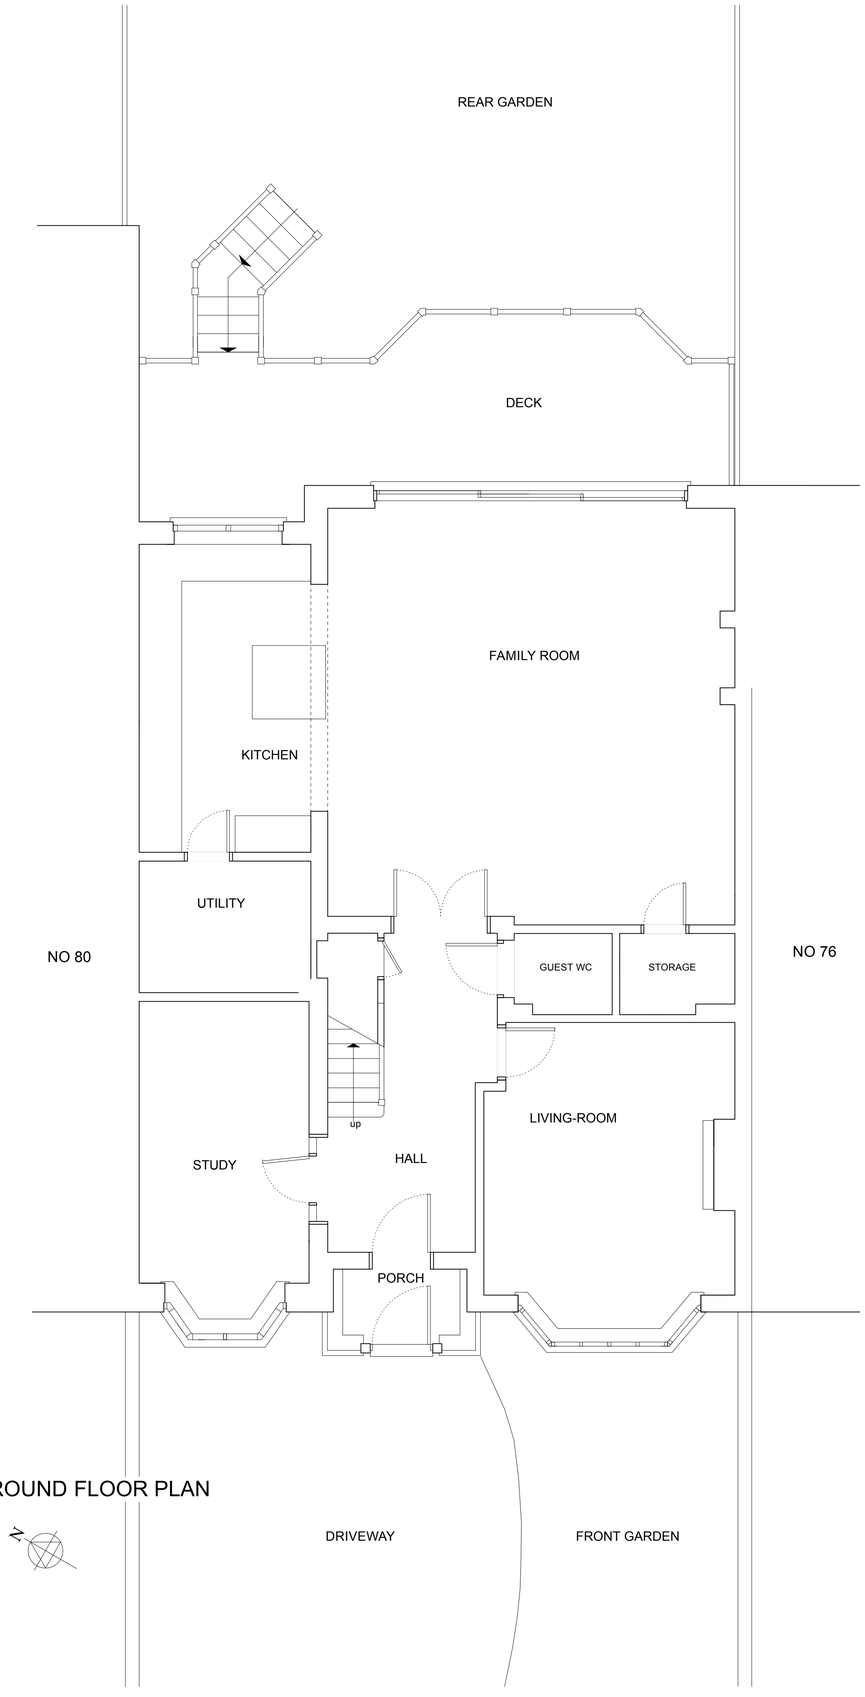

GROUND FLOOR PLAN

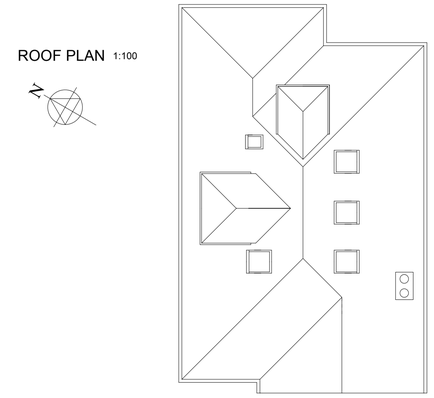

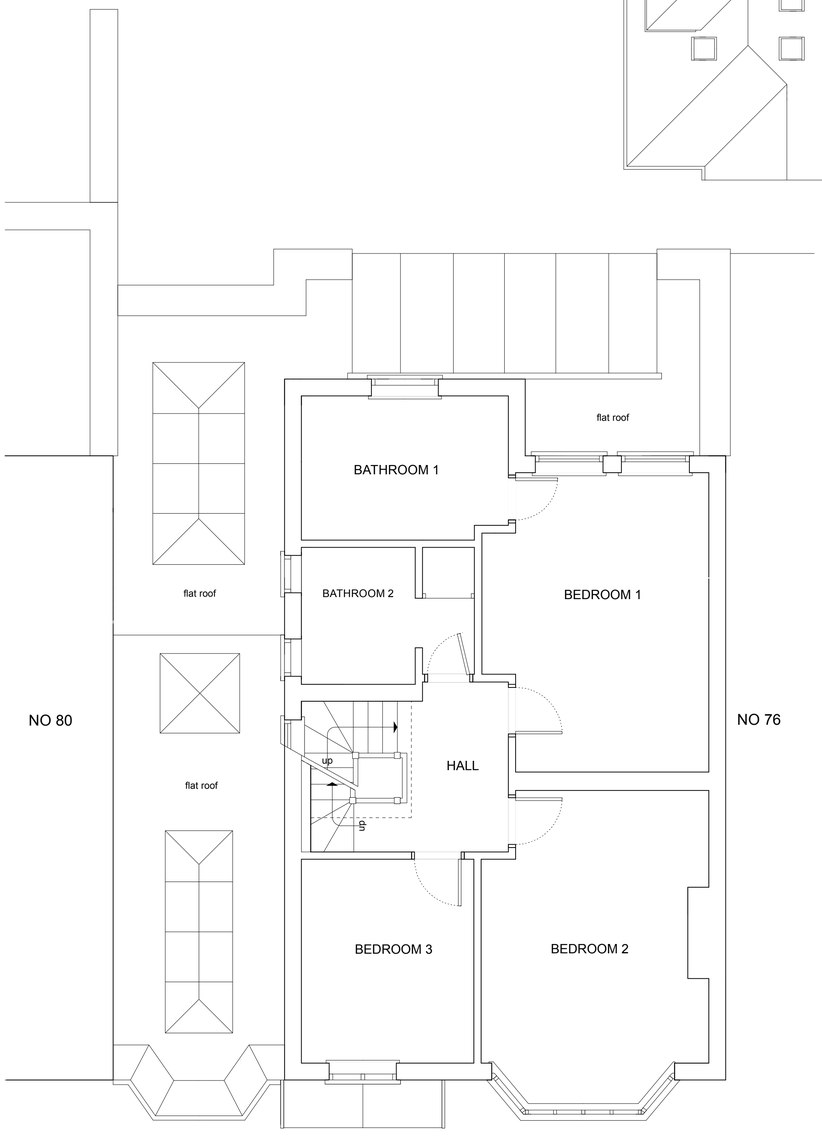

FIRST FLOOR PLAN

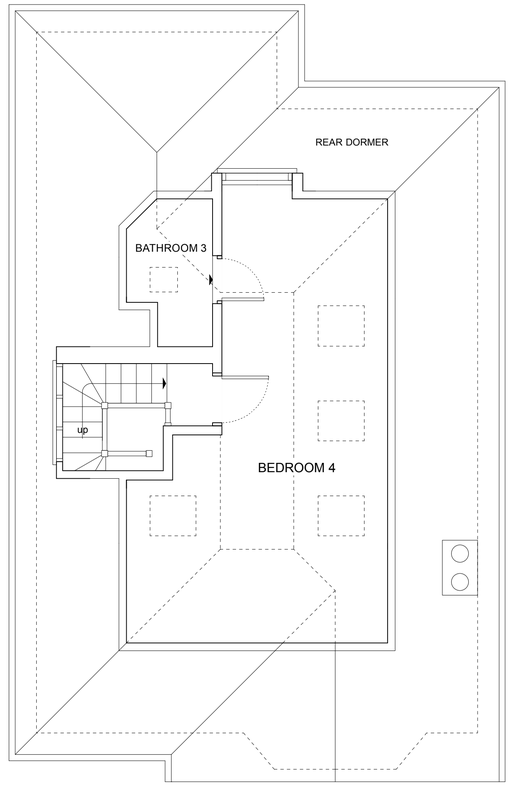

SECOND FLOOR (LOFT) PLAN

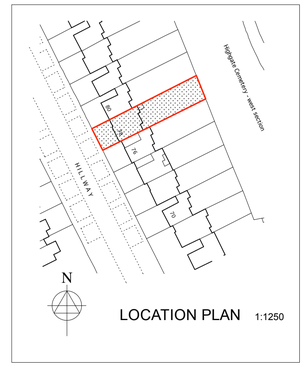

0 5 10 m
0 10 20 30 ft

A1-size drawing at 1:50 scale

Brod Wight
ARCHITECTS
TEL 020 7722 0810 FAX 020 7722 0939 E MAIL office@brodwight.co.uk WEB www.brodwight.co.uk
75 Haverstock Hill London NW3 4SL

78 HILLWAY - HOLLY LODGE ESTATE - LONDON N6 6DP

PLANS AS PROPOSED **982-AP-DOR-3**

Date February 2012 Scale 1:50 This drawing is copyright Revisions