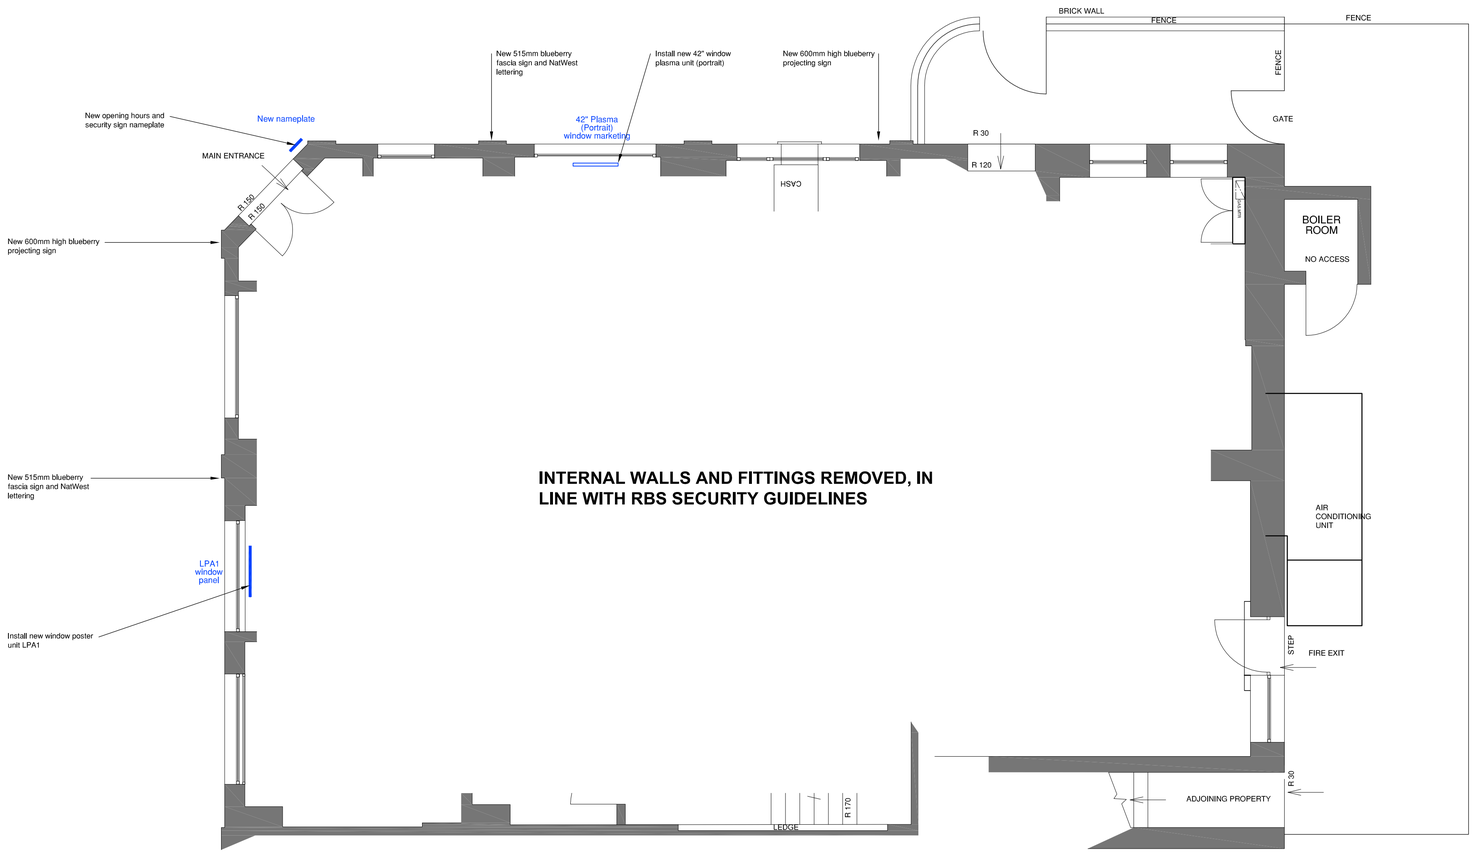

INTERNAL WALLS AND FITTINGS REMOVED, IN LINE WITH RBS SECURITY GUIDELINES

SOLAR TREATMENT FILM TO SOUTH FACING WINDOWS

BLUEBERRY GRADUATED VIGNETTE VINYL APPLIED TO INTERVIEW ROOM GLAZING

WINDOWS TO HAVE SOLAR BLINDS INSTALLED

N

SCALE

0m 1m 2m 3m 4m 5m 6m 7m 8m 9m 10m

Group Property

Notes:

This drawing is the copyright and property of The Royal Bank of Scotland plc.
It must not be copied or published without written consent.

Do not scale from this drawing.

S&W DESIGN

Aspect House . Manchester Road . Altrincham
Cheshire . WA14 5PG

t: +44 0 161 926 6000
f: +44 0 161 926 6001

www.stylesandwood.co.uk

Core fit-out scope refers to RBS standard specification V2.1; refer to separate CAI schedule issued by RBS for programmed maintenance works.

rev	description	date

RBS
The Royal Bank of Scotland Group

project
BELSIZE PARK
187 HAVERSTOCK HILL
LONDON, NW3 4QH

title
GROUND FLOOR
PROPOSED GA

scale
1:50 @A1

drn	chk	app
TD	NL	
date 19.12.11	date 19.12.11	date

consultants' drawing number
D9567-001-004

brand

rbs drawing number
9378/GA/GD

rev.
/