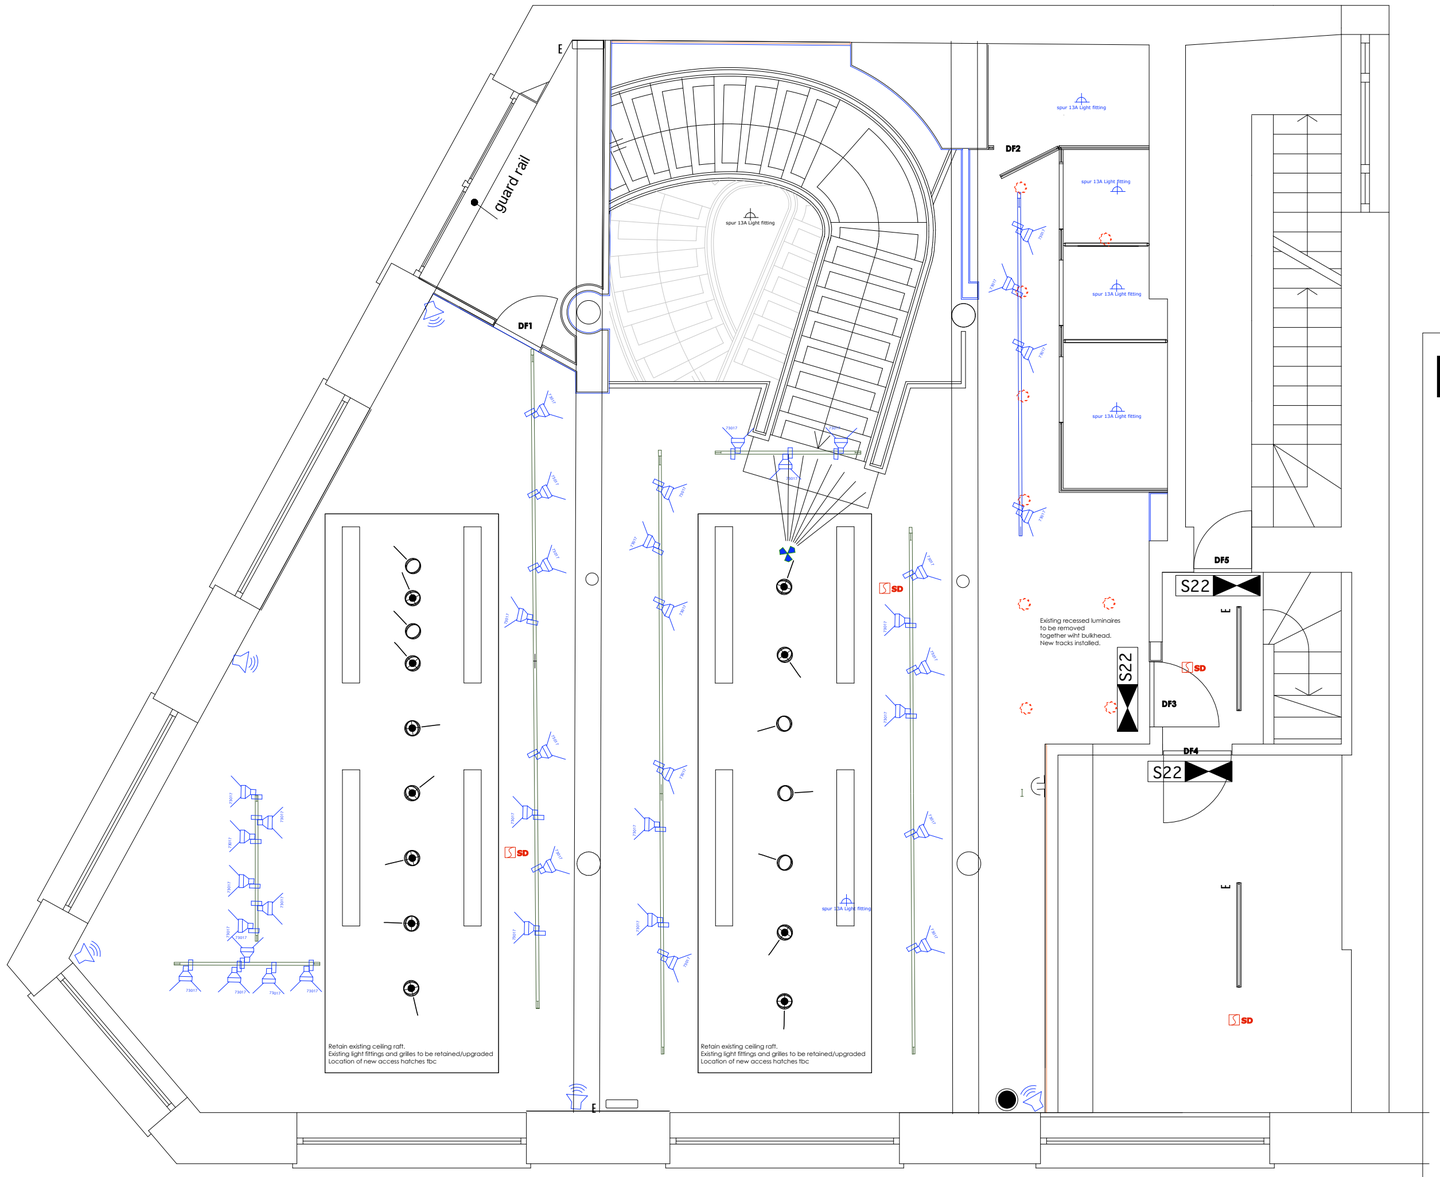

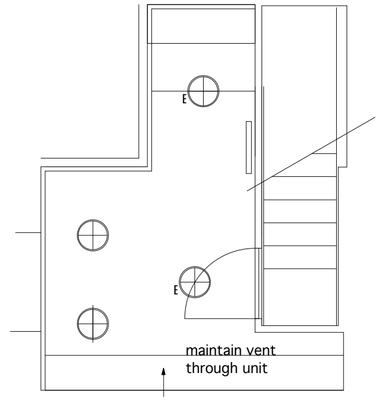

PLAN OF OFFICE AT MEZZANINE LEVEL

KEY

- SD — Smoke detector to plasterboard ceilings
- SD void — Void Smoke detector, if required.
- E — Flourescent Batten 2 x 1500mm E denotes maintained emergency fitting All to BS5266-1:1999
- pc — People counter and data poin
- E — iGuzzini LED/EM/3W.01 (white finish) emergency light fitting to retail areas only. 3 Hour maintainted emergecny fitting.
- S22 — Cooper Menvier Bright blade NM BBM White in Retail area Cooper Menvier Vistral NM e-lite in BOH area All to BS5266-1:1999 and Signs BS5499-4:2000
- E — Cooper Menvier Vistral NM e-lite All to BS5266-1:1999
- E — Wall mounted emergency light fitting
- E — Ceiling mounted emergency light fitting
- Supply grille ext. or relocated clean all.
- Return air/extract grille ext. or relocated clean all.
- Fire Alarm Sounder
- new / existing retain — High level spur
- New Speakers
- New grille to suit recessed ceiling slot fin. RAL 9003 satin from ducted (not cassettes) system all details by Specialists sub contractor to Landlords approval. 1500mm x 150mm with 25mm border. Main contractor to check confirmed dimensions with Leckenby Associates prior to cutting out ceiling
- LMO — Light switch either single or two way as shown MK Logic white
- Disabled Fitting Room Assistance Alarm
- Ceiling or wall mounted dome head camera
- 450mm x 450mm ceiling hatch/grille to access AC units
- 600mm x 600mm ceiling hatch to access smoke detection in voids and connection boxes for lighting. Hatches to be frameless, skimmed and decorated to match ceiling RAL 9003
- AC unit
- Ceiling mounted footflow counter
- Erco Optec Spot
- Erco Optec Flood
- Erco Optec Flood
- Existing Erco Track (retained) New Erco Track
- Existing recessed Erco gimbals to underside of ceiling rafts to be fitted with new freee issue front cover glass
- Existing track fittings relocated from ground floor
- Recessed luminaires (removed)
- Existing AC grille to underside of ceiling raft. To be retained and upgraded where necessary

NOTE: AC layout and Access hatches to be confirmed

FIRST FLOOR

Note: All dimensions should be checked by contractor prior to commencement of any works

Leckenby associates ltd
220 Northfield Avenue • London • W13 9SJ
tel: 0208 810 1177 • fax: 0208 810 1199

Copyright 2011

Project: Diesel, Covent Garden	Client: Diesel	Drawing Title: First Floor RCP	By: IK-MP
	Scale: 1:50@A2 / Date: 01/2012	Drawing No.: DIESEL_CG_L2	Revision: -