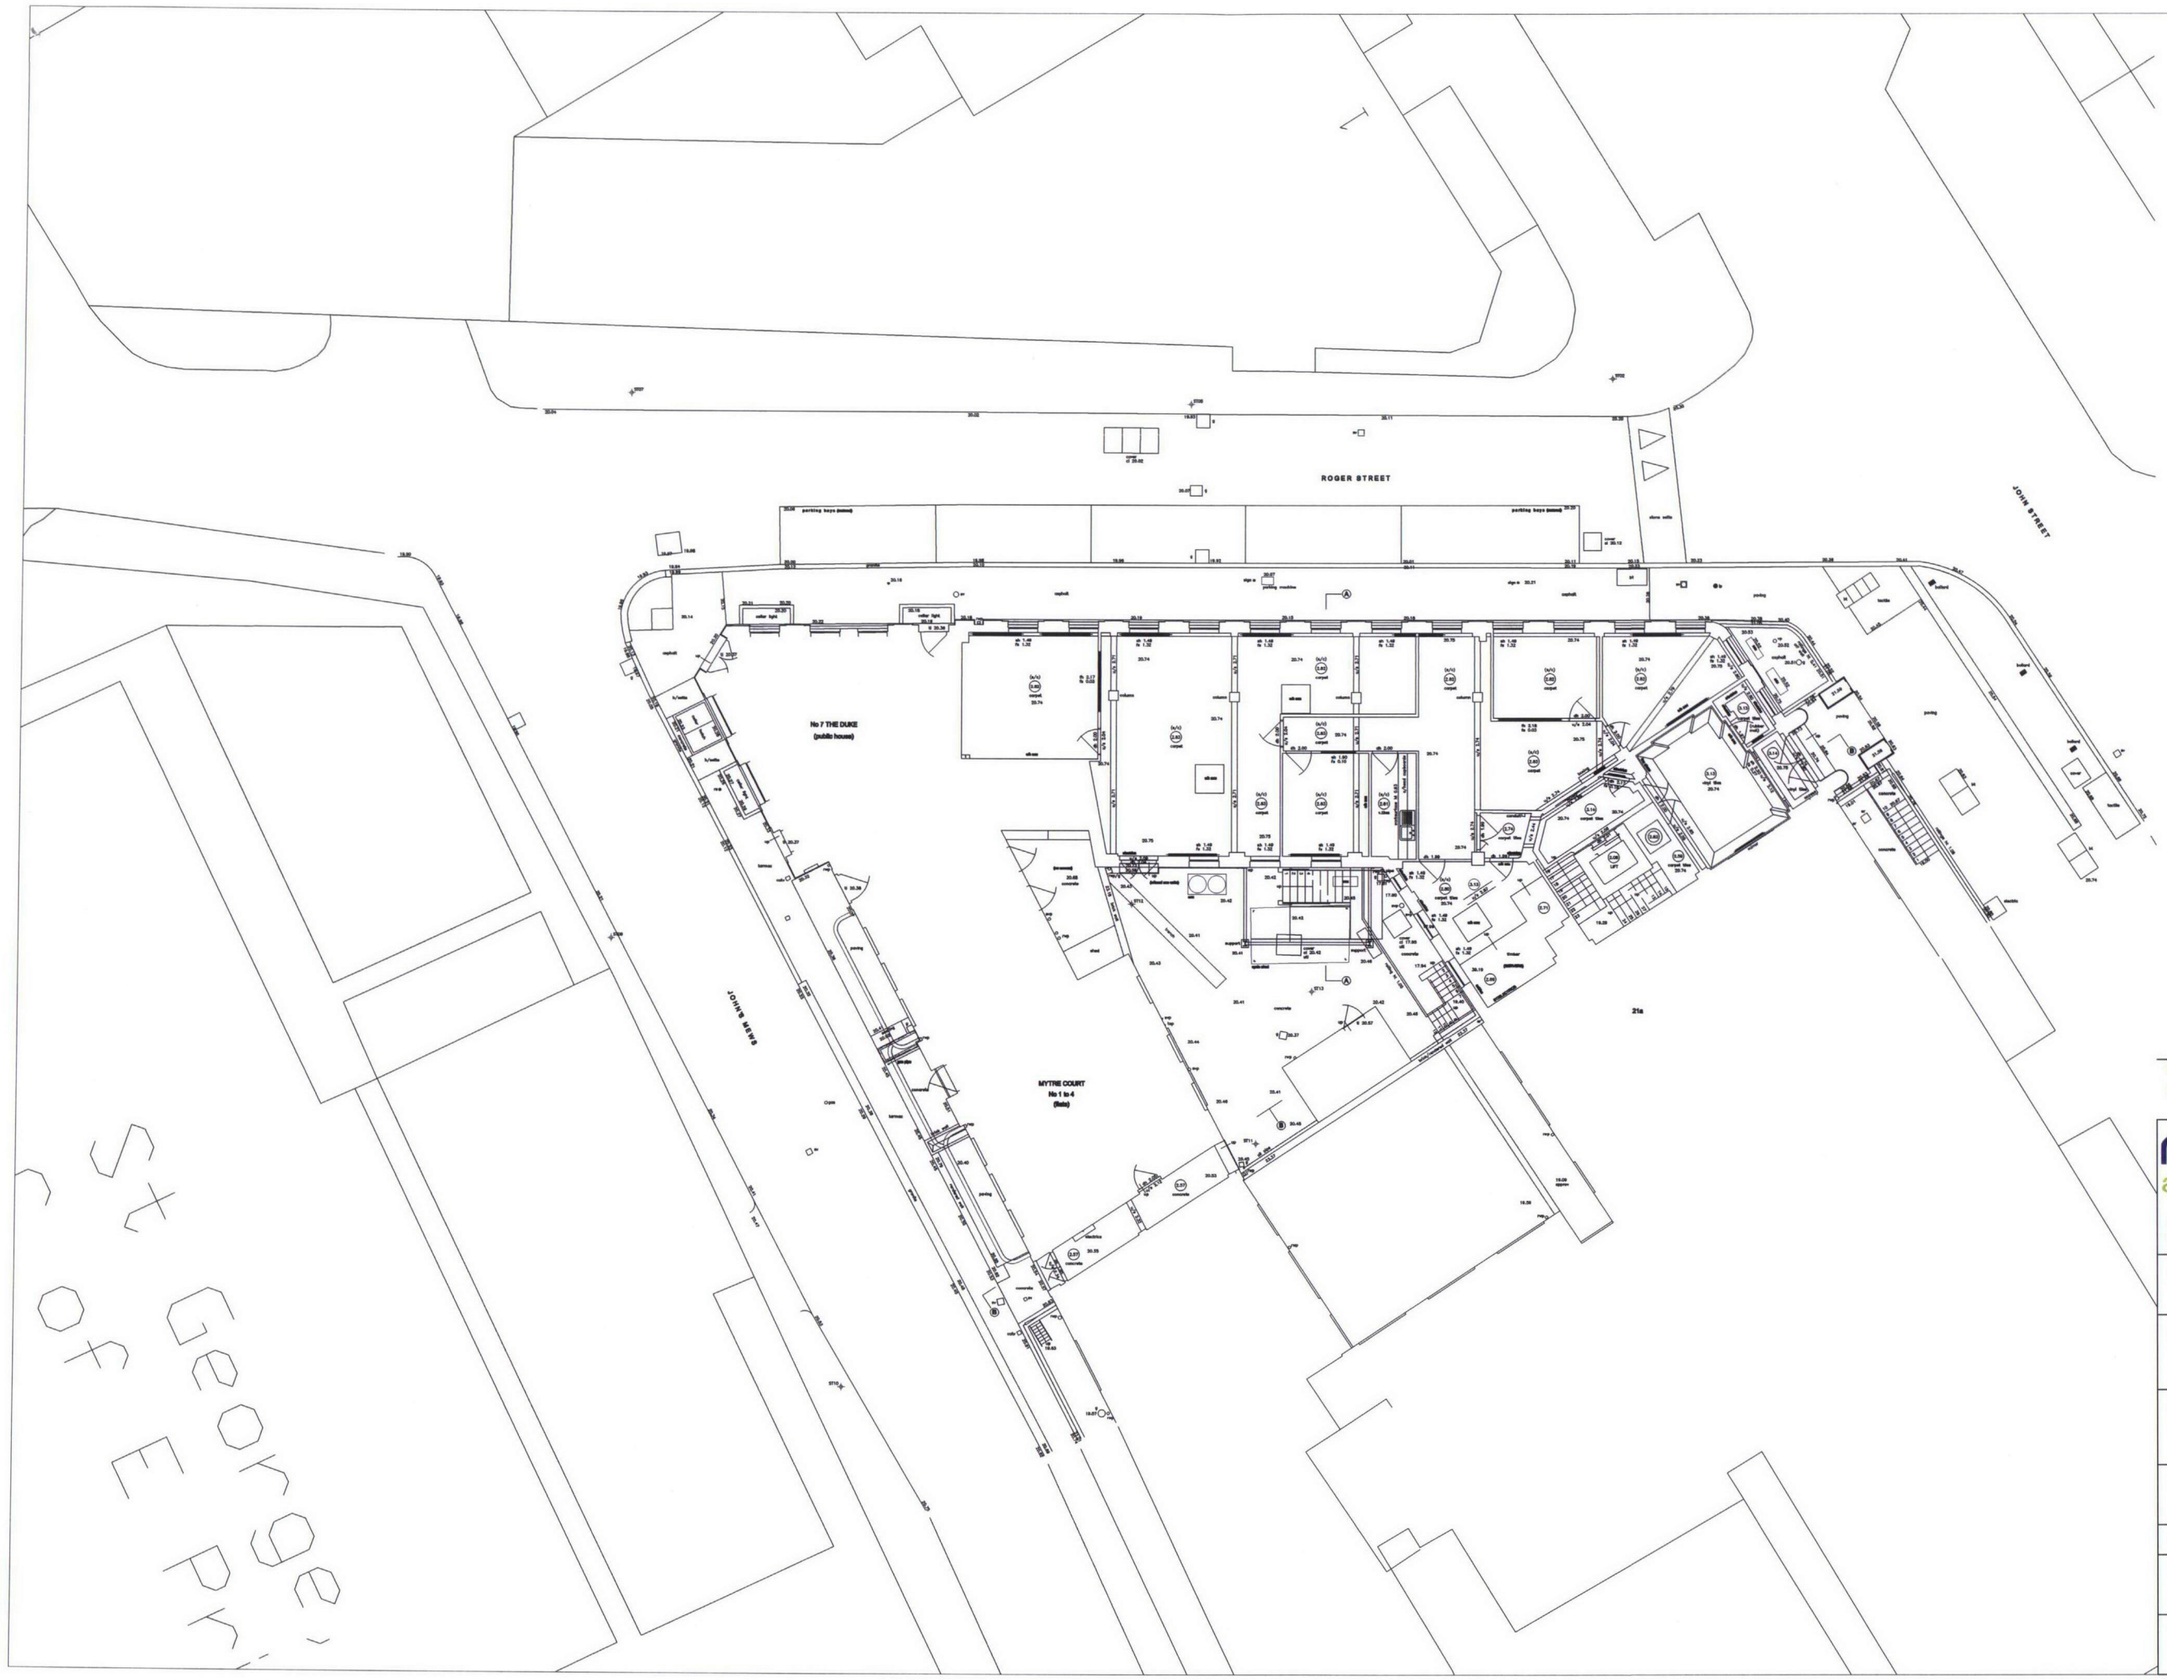

P1 16.12.11 Planning Issue

Letter:	Date:	Notes:

Revisions:

metropolis
architectural studio LLP

30 Underwood Street
London N1 7JQ

Tel: 0207 324 2662
Fax: 0207 324 2663

Client: One West Smithfield LLP

Project: **Haines House**
John Street
London W1CN

Drawing Title: Existing Ground Floor Plan

Project no:	Drawing no:
1237	D1101

Drawing Status: PLANNNING

Scale:	Date:	Rev:
1:100 @ A1 1:200 @ A3	Dec 11	P1

0 1 5m