LEGEND:

01. Stud partition enclosure with sprayed MDF-clad doors.
02. Stair enclosure: retain existing walls, replace timber doors with full-width fire-rated glazed partition, fire rated glazed door, minor shadow gap detail at junction of existing wall and column. column face within enclosure to be clad as per other columns.
03. Solid non-fire rated doors with vision panel. vision panel to be furnished with blackout blinds.
04. Stud partition wall.
05. Full-height glazed panel to be furnished with blackout blinds only.
06. Solid non-fire rated doors with vision panel.
07. Desk spec: Plectrum Style Top Tilt Table in White MFC Finish with Locking Castors - Maximum top size 1675mm wide x 1275mm deep. Unit cost =£370.
08. Fire rated steel frame glazed doors.

10. New stud partition wall.
11. Existing wall.
12. External windows to be fitted with channel guided blackout blinds.
13. Cladding to be sprayed MDF board
14. Access door to service risers clad with sprayed MDF board.

WALL LINING:

15. Sprayed MDF - ground to ~1000mm; Sprayed MDF-clad data trunking - ~1000mm - ~1200mm; Selectaglaze type secondary glazing - 1200mm to ~2900m; Stud partition - ~2900mm to ceiling @ 3550mm.
16. Sprayed MDF - ground to ~1000mm; Sprayed MDF-clad data trunking - ~1000mm - ~1200mm; Sprayed MDF cladding - 1200mm to ~3000m; Stud partition - ~3000mm to ceiling @ 3550mm.

OFFICE FURNITURE PLANS:

D2: Technician's desks to be trespa top, larger workbench with inbuilt sink and drain board, wall-mounted storage at high level.
D4: Superintendent's desk to be office type L shaped desk with under storage, also built-in storage wall, built in open shelving wall, freestanding filing cabinet

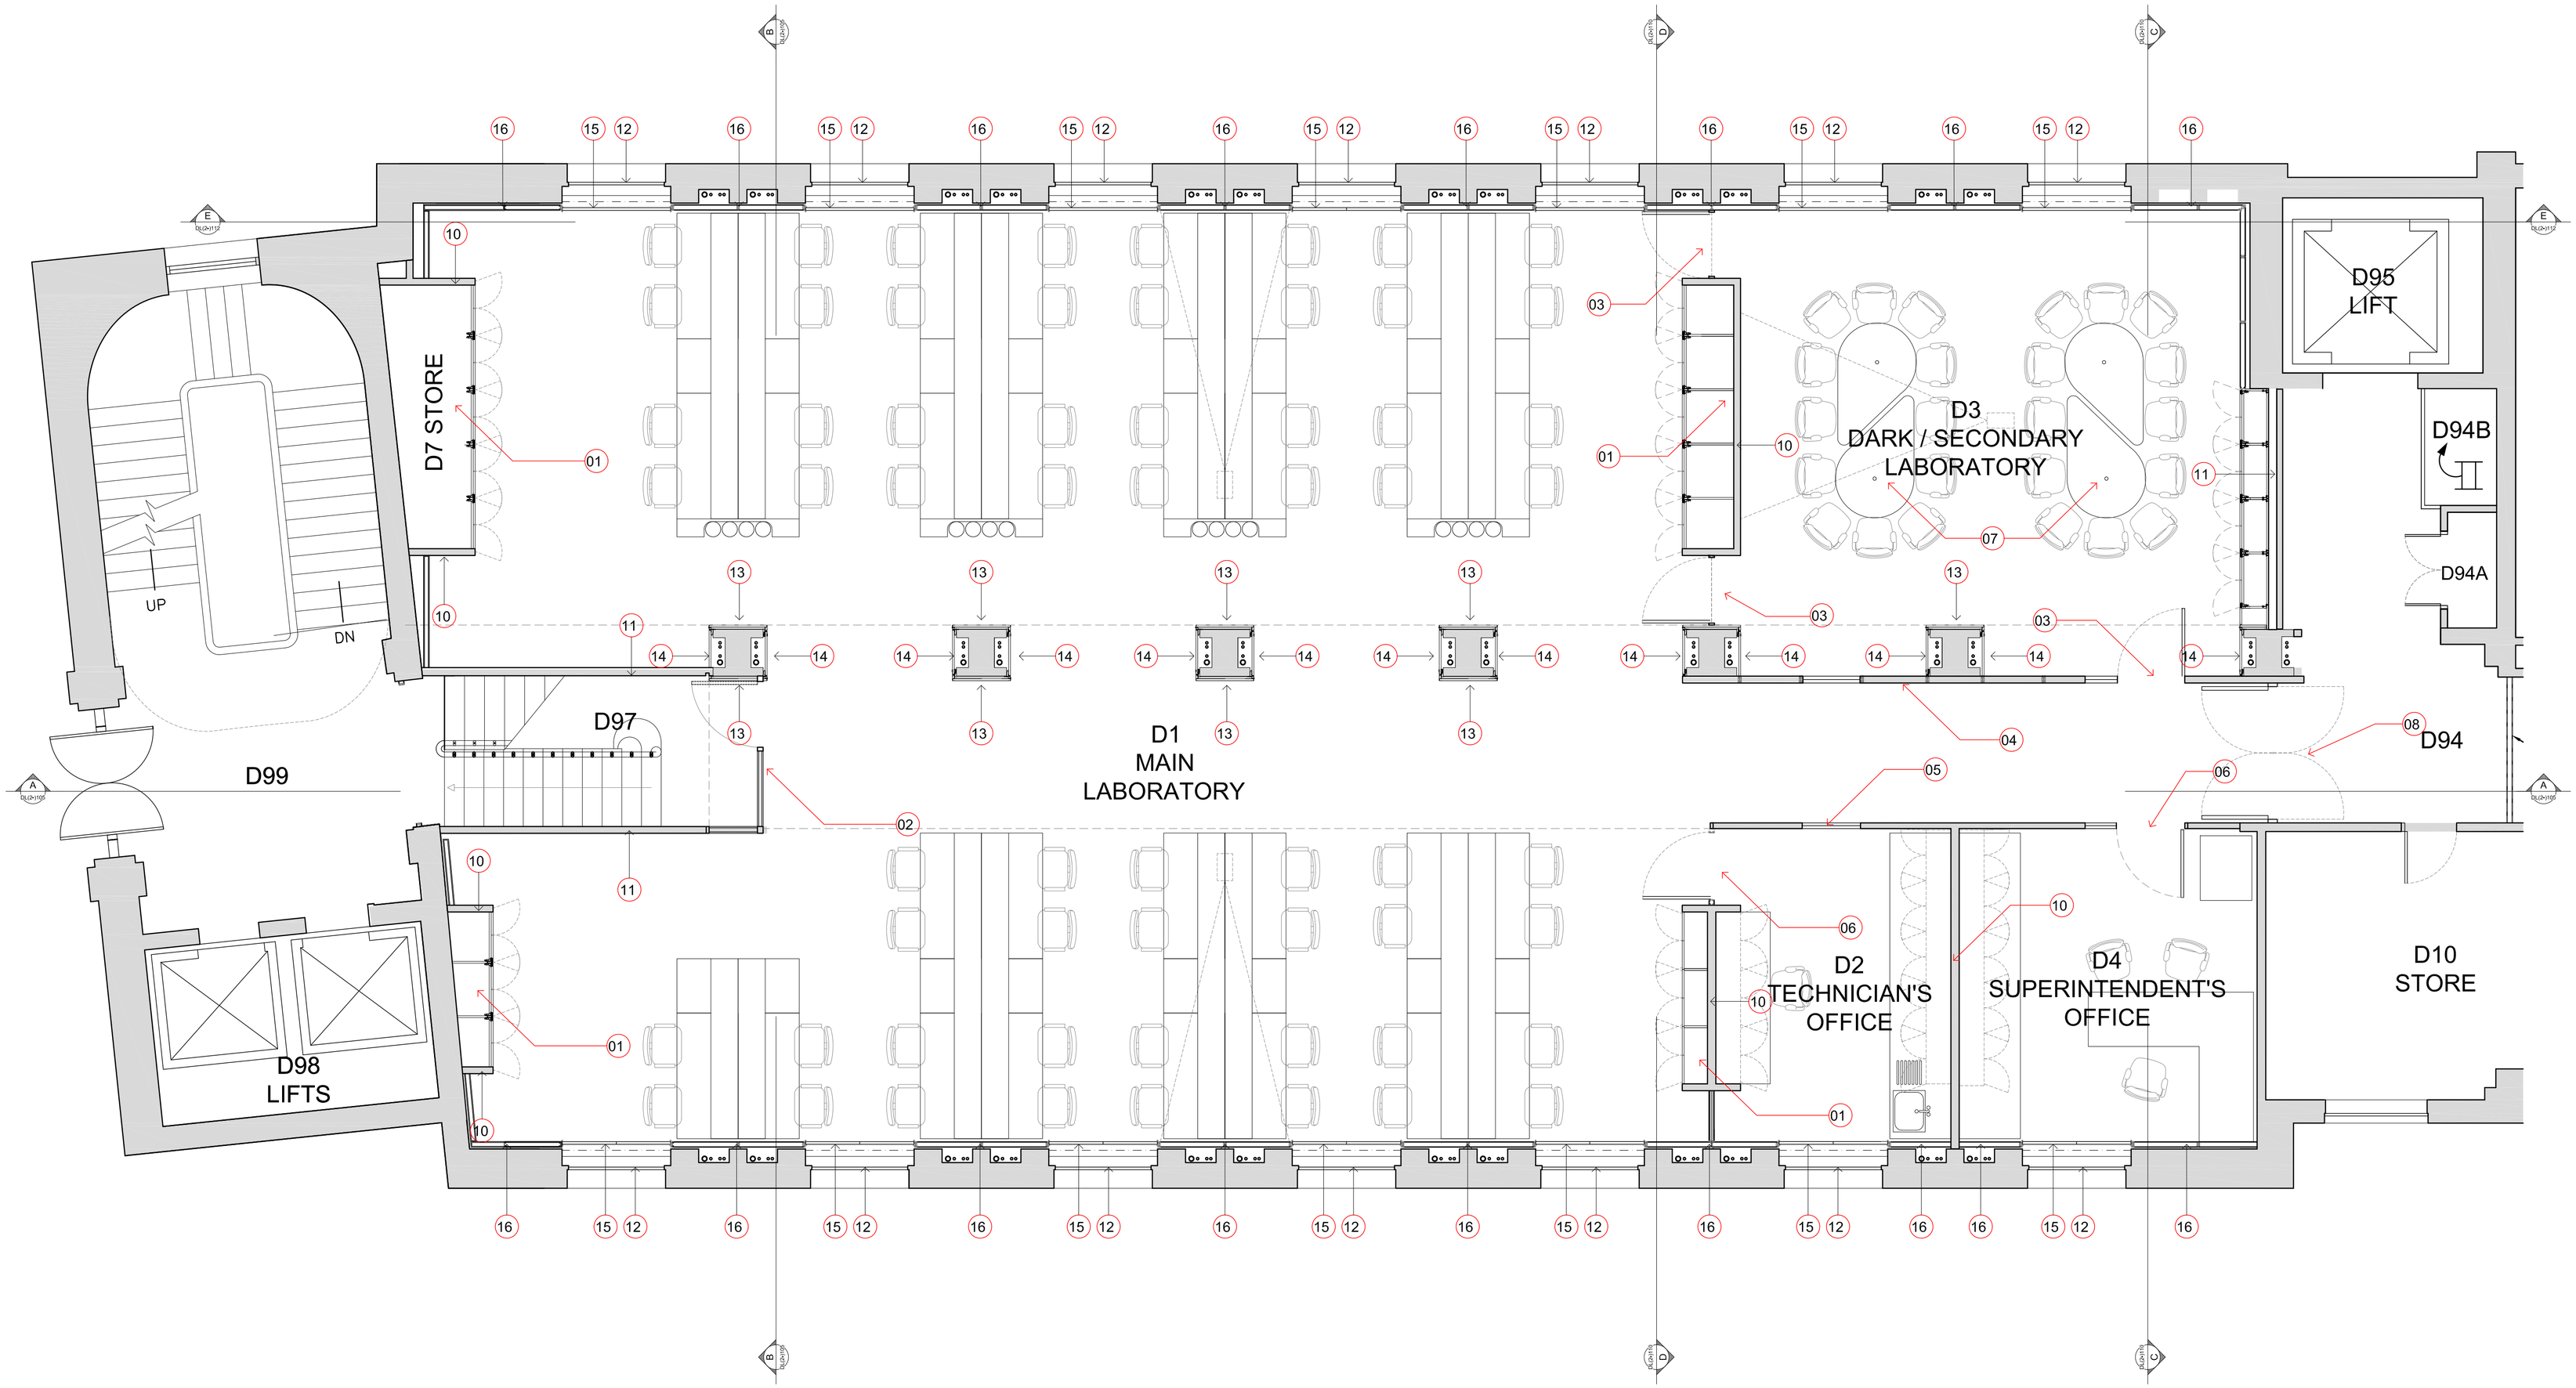

Status	Description	date	checked by
.	.	2012.01.09	MS
.	FOR PLANNING	2012.02.01	MS

Status	Description	date	checked by
.	.	.	.

"copyright and ownership of this drawing is vested in paul murphy architects whose prior written consent is required for its use, reproduction or for publication to any third party.
all rights reserved by the law of copyright and by International copyright conventions are reserved to paul murphy architects and may be protected by court proceedings for damages and/or injunctions and costs."

do not scale this drawing
all written dimensions are in millimetres
any inconsistencies to be reported to the architect immediately

© paul murphy architects 2007

PaulMurphyArchitects

The Foundry
7 Glenthorne Mews
London W6 0LJ

T 020 8846 2520
F 020 8846 2521

info@paulmurphyarchitects.co.uk
www.paulmurphyarchitects.co.uk

client	UCL DEPT. PHYSICS & ASTRONOMY		
project	UCL 1st FLOOR PHYSICS LABS		
drawing	PROPOSED PLAN		
stage	CD	scale	1:50 @ A1
no	1112 DL(2-)101	rev	A