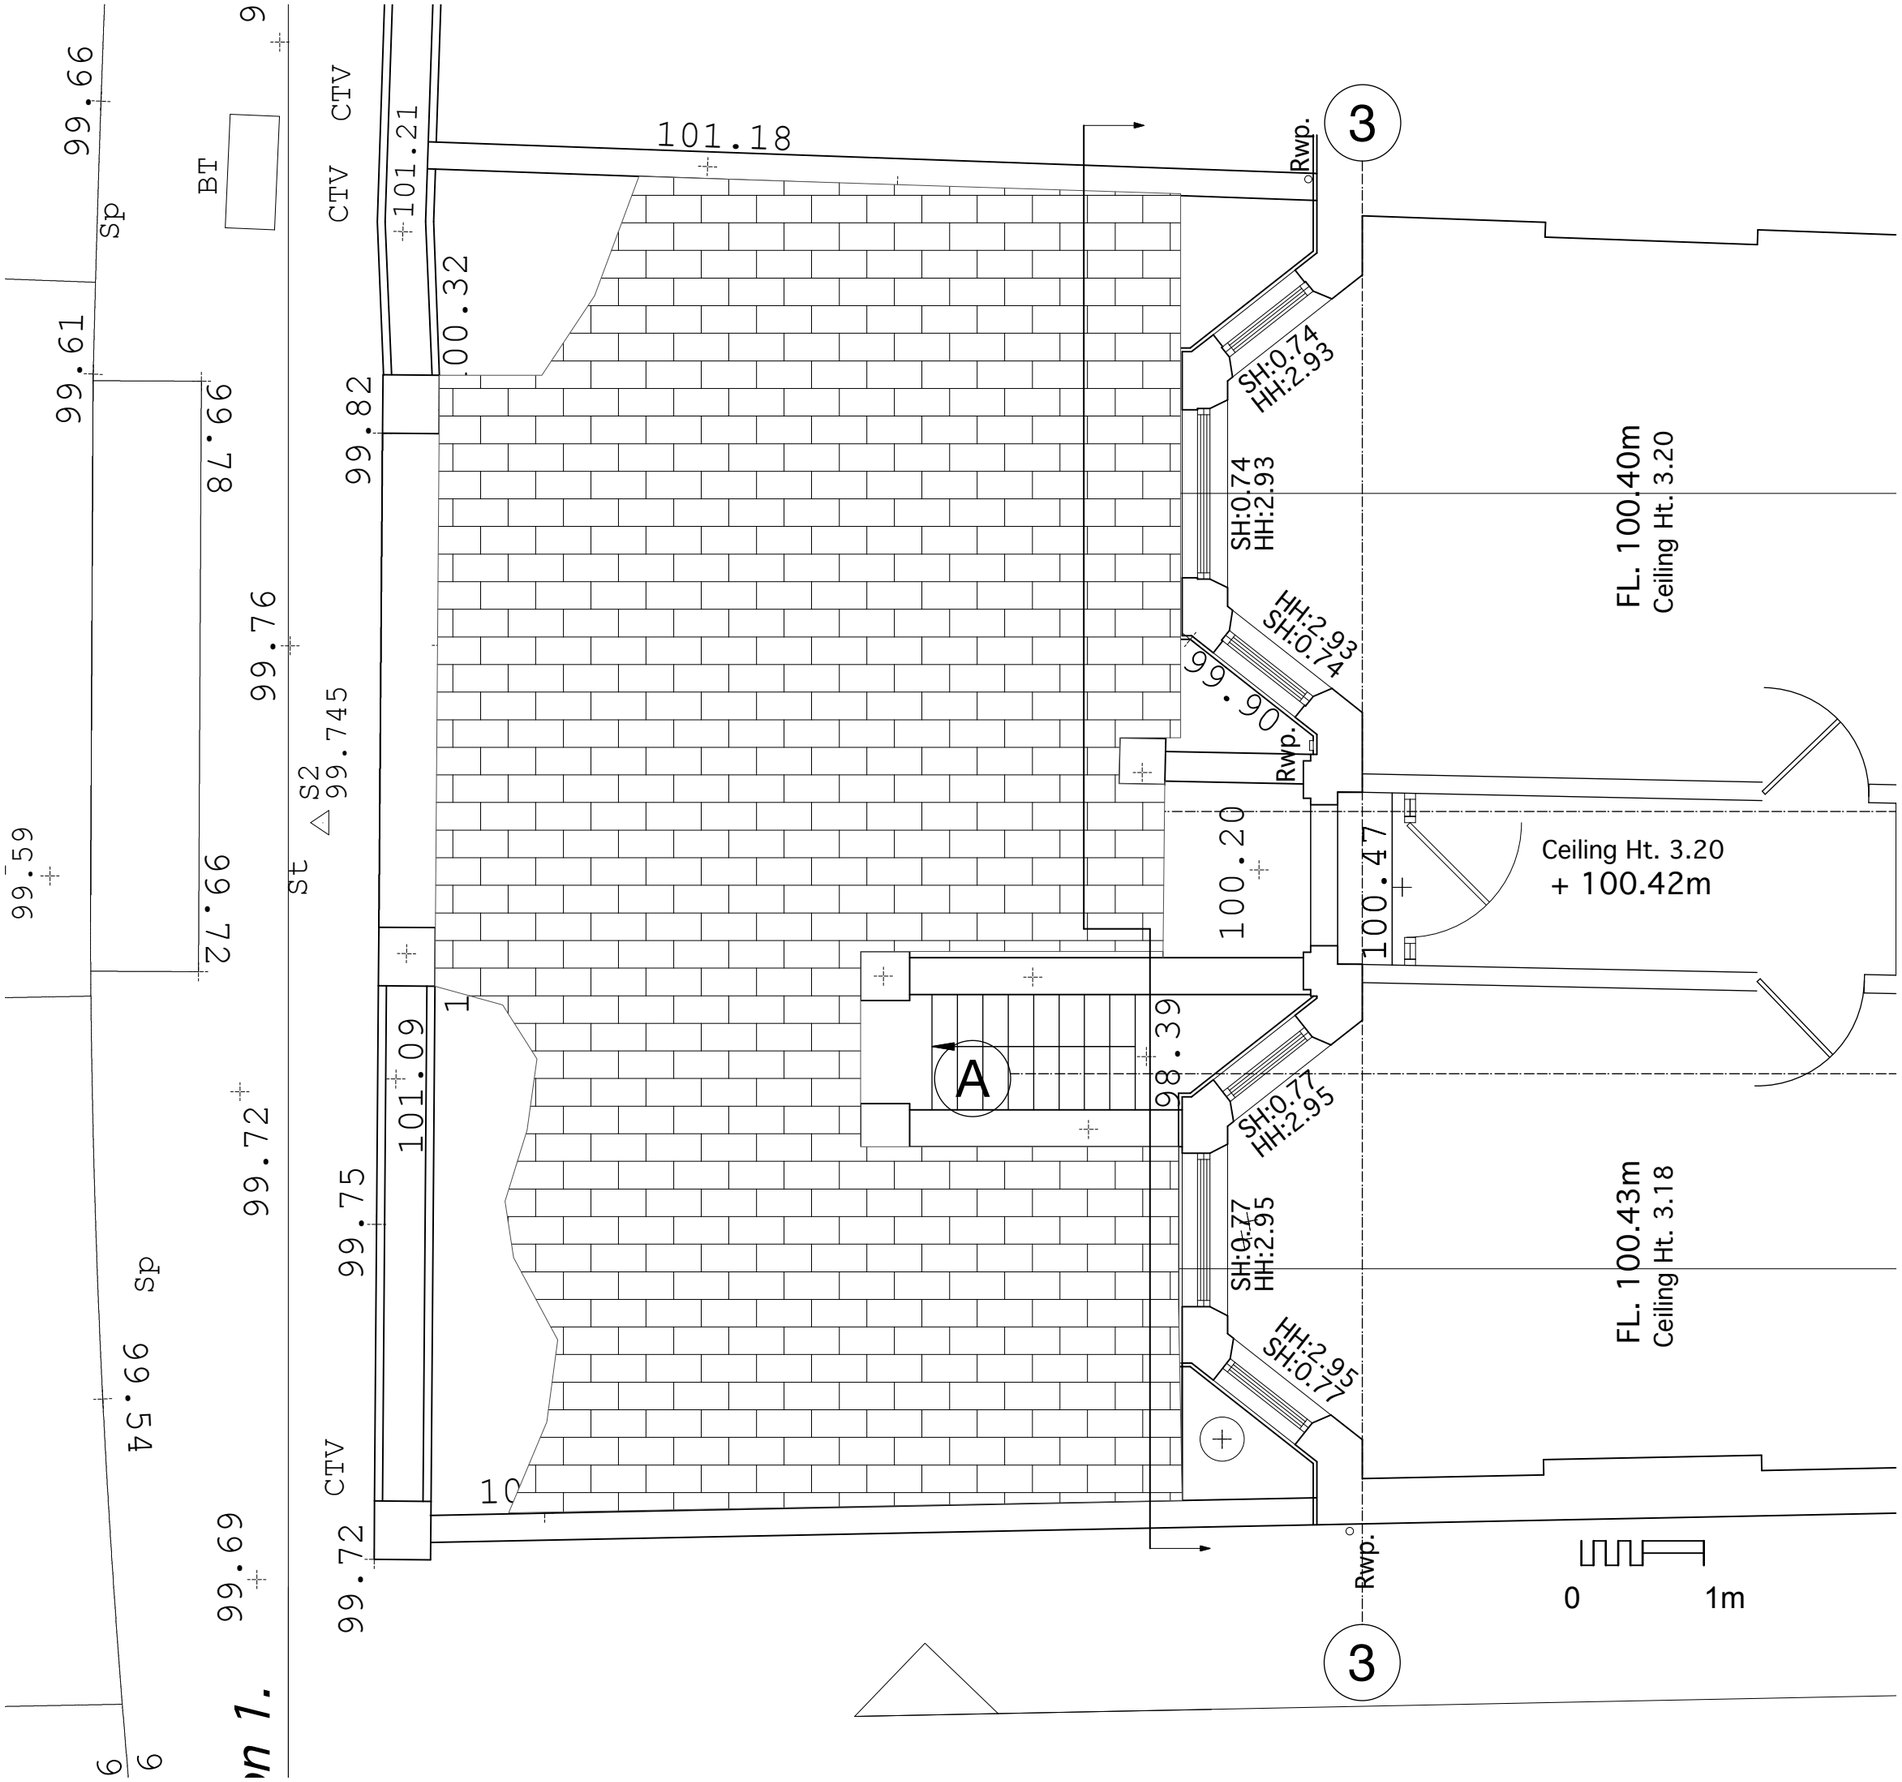

© This drawing is the property of Richard Mitzman Architects. No disclosure or copy of it may be made without the written permission of Richard Mitzman Architects.

- Do not scale this drawing.
- All dimensions and levels to be checked on site.
- Discrepancies to be reported to Richard Mitzman Architects before proceeding.
- If in any doubt about information on this drawing contact Richard Mitzman Architects.

revisions

REV - : DD.MM.YY - Description

Richard Mitzman architects

t: 020 7722 8525
f: 020 7449 0428
e: mail@richardmitzman.com

Unit 1 Primrose Mews
Sharpleshall Street
London NW1 8YW

client

Mrs Kara Bailey
Mr James Pelham-Burn

project

5 Compagne Gardens
London NW6

drawing title

Ground Floor - Existing
GA Plan

status

Detail Design

scale at A1	scale at A3	drawn by
1:25	1:50	BN

date created	file reference
18.01.12	10-189 GA Plans

drawing no.	revision
02	