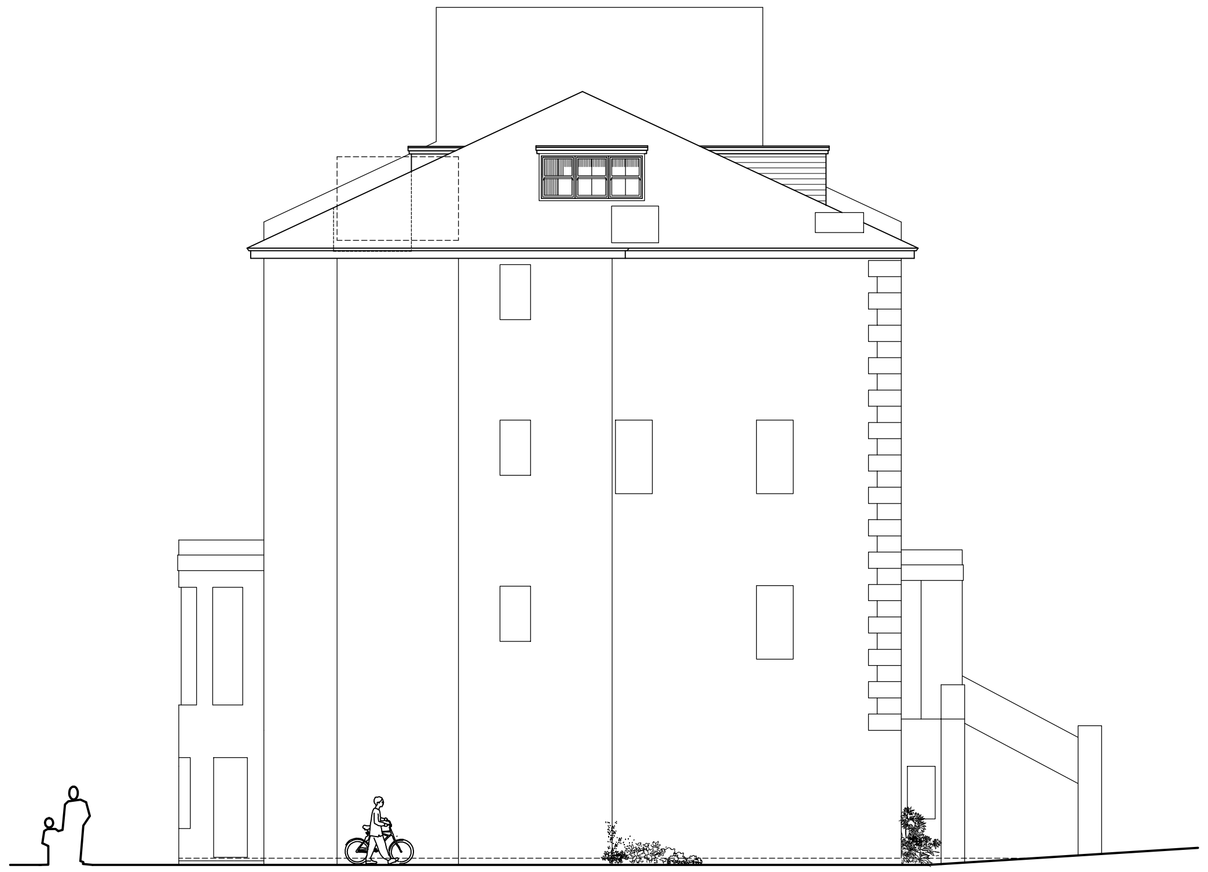

PROPOSED SIDE NORTH ELEVATION

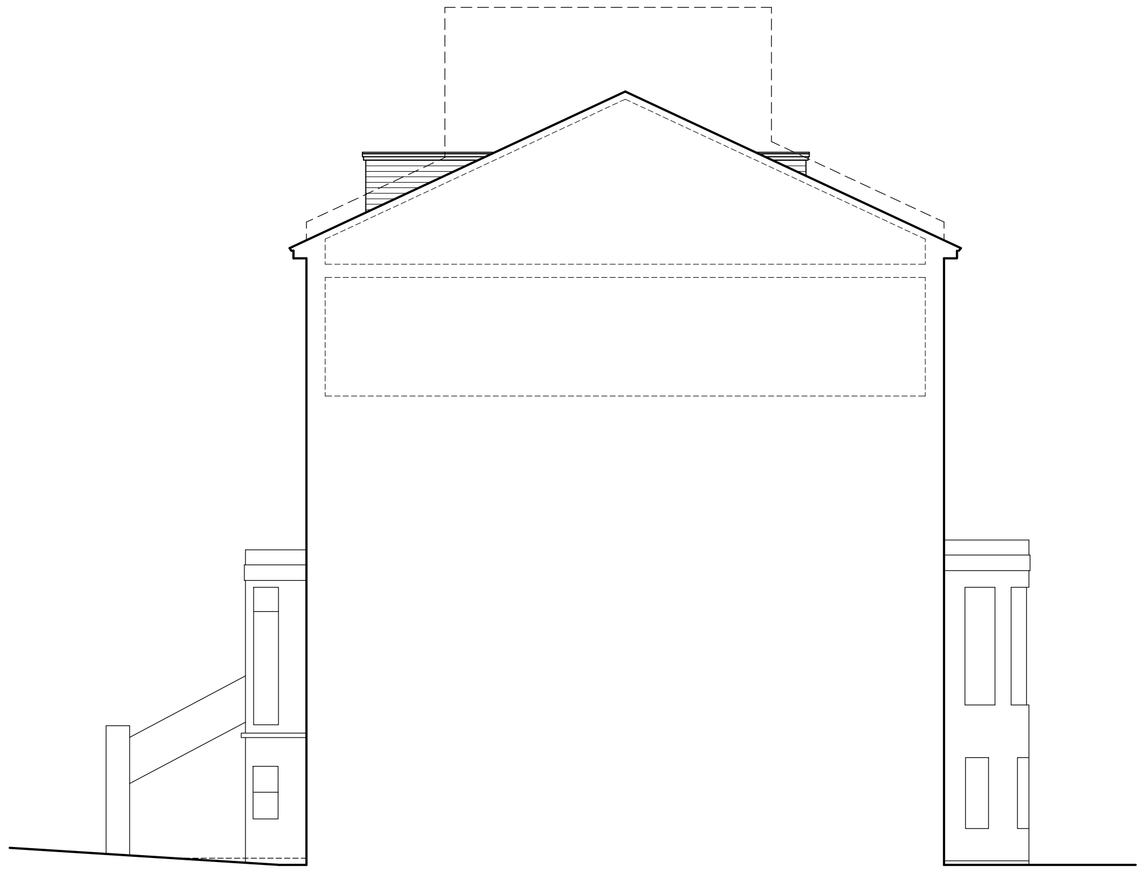

PROPOSED END SOUTH ELEVATION

PROPOSED FRONT WEST ELEVATION

PROPOSED REAR EAST ELEVATION

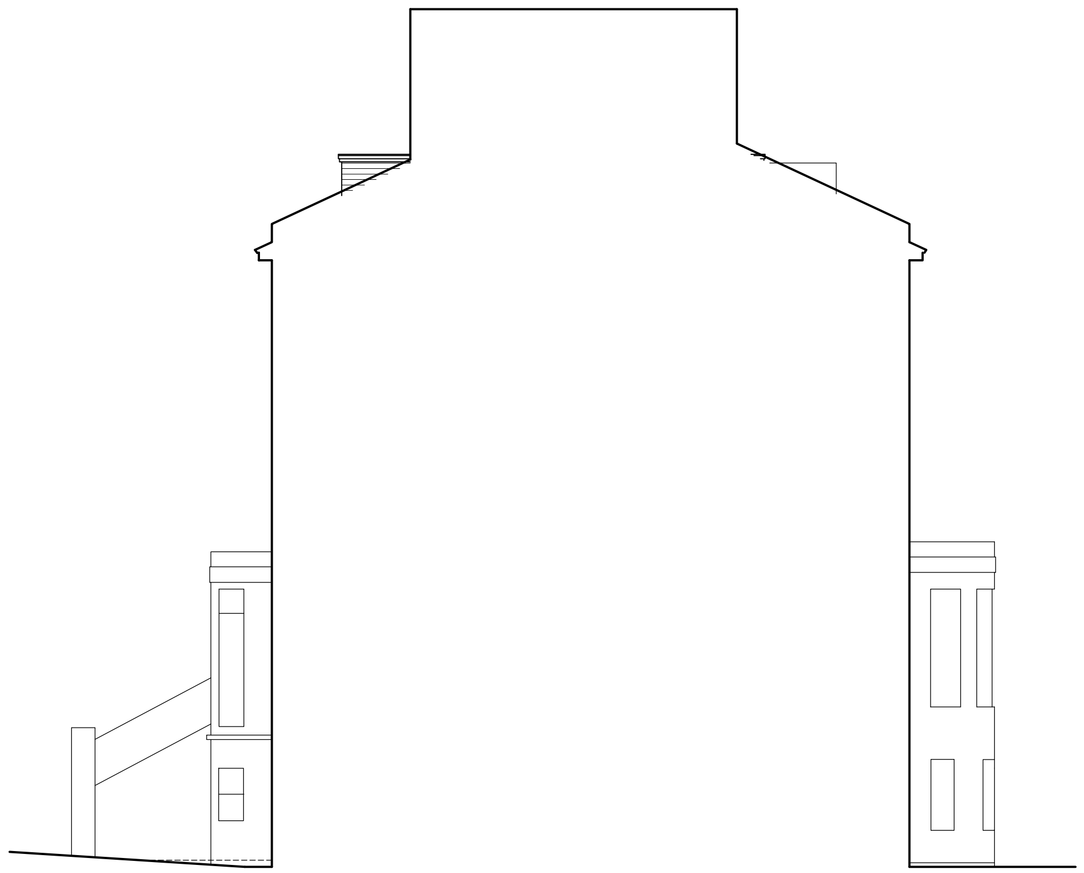

PROPOSED END SOUTH ELEVATION

CADMONKIES™
Architectural Design and Planning Consultants

ALL DIMENSIONS AND TOLERANCES SHOWN SHOULD BE CHECKED AND CONFIRMED BY THE CLIENT PRIOR TO MANUFACTURE OR CONSTRUCTION.
THIS DOCUMENT SHOULD NOT BE SCALED
Dimensioned drawings can be produced free of charge by The Cadmonkies Partnership

THIS DRAWING IS SUBJECT TO COPYRIGHT ©
DO NOT COPY

1 2 3 4 5 6 7 8 9 10

This rule should be used for document checking

Notes :

REV	DESCRIPTION	DATE

PLANNING

Planning and Building Regulations Design Consultants
Architectural Technologists
Architectural Network Group (South - East)
3D Modelling and Pro Graph Design Studio
Local Authorities Planning Agent Group Member

Planning Portal Professional Status
European Architectural Technologists
Landmark and Promap Member
Planning Appeal Consultants

CADMONKIES™
Architectural Design and Planning Consultants
architectural design studio ™ ©

Head Office : Studio ONE, 6 Halls Lane, BRACKLEY, Northants. NN13 6AN
London Offices : 245 Stanford Road, Merton, LONDON, SW16 4QH
1 Castle Yard, Richmond, LONDON, TW10 6TF

www.cadmonkies.co.uk
cadmonkies@btconnect.com
01280 - 70 44 44

CLIENT: Mr and Mrs M Upson

ADDRESS: Flat 4
4 Belsize Park, London.
NW3 4ET.

CONTACT : Mr M Upson

SITE : Flat 4
4 Belsize Park, London.
NW3 4ET.

SCHEME: Proposed Installation of Front, Side and Rear Dormer Windows, including Cockpit Roof Terrace to rear to provide additional Accommodation for the top floor flat. - Re-submission of Approval 2003/2852/P.

DRAWING TITLE: Proposed Plans

DATE: December 2011

DRAWN: david berlouis

SCALE: 1:100 @ A1

DRAWING No: P/11/0131/004

REV : B

© The Cadmonkies Partnership has the exclusive copyright ownership of this drawing and its contents and it should not be reproduced without permission

A1 BS1192 : Part 1 1984