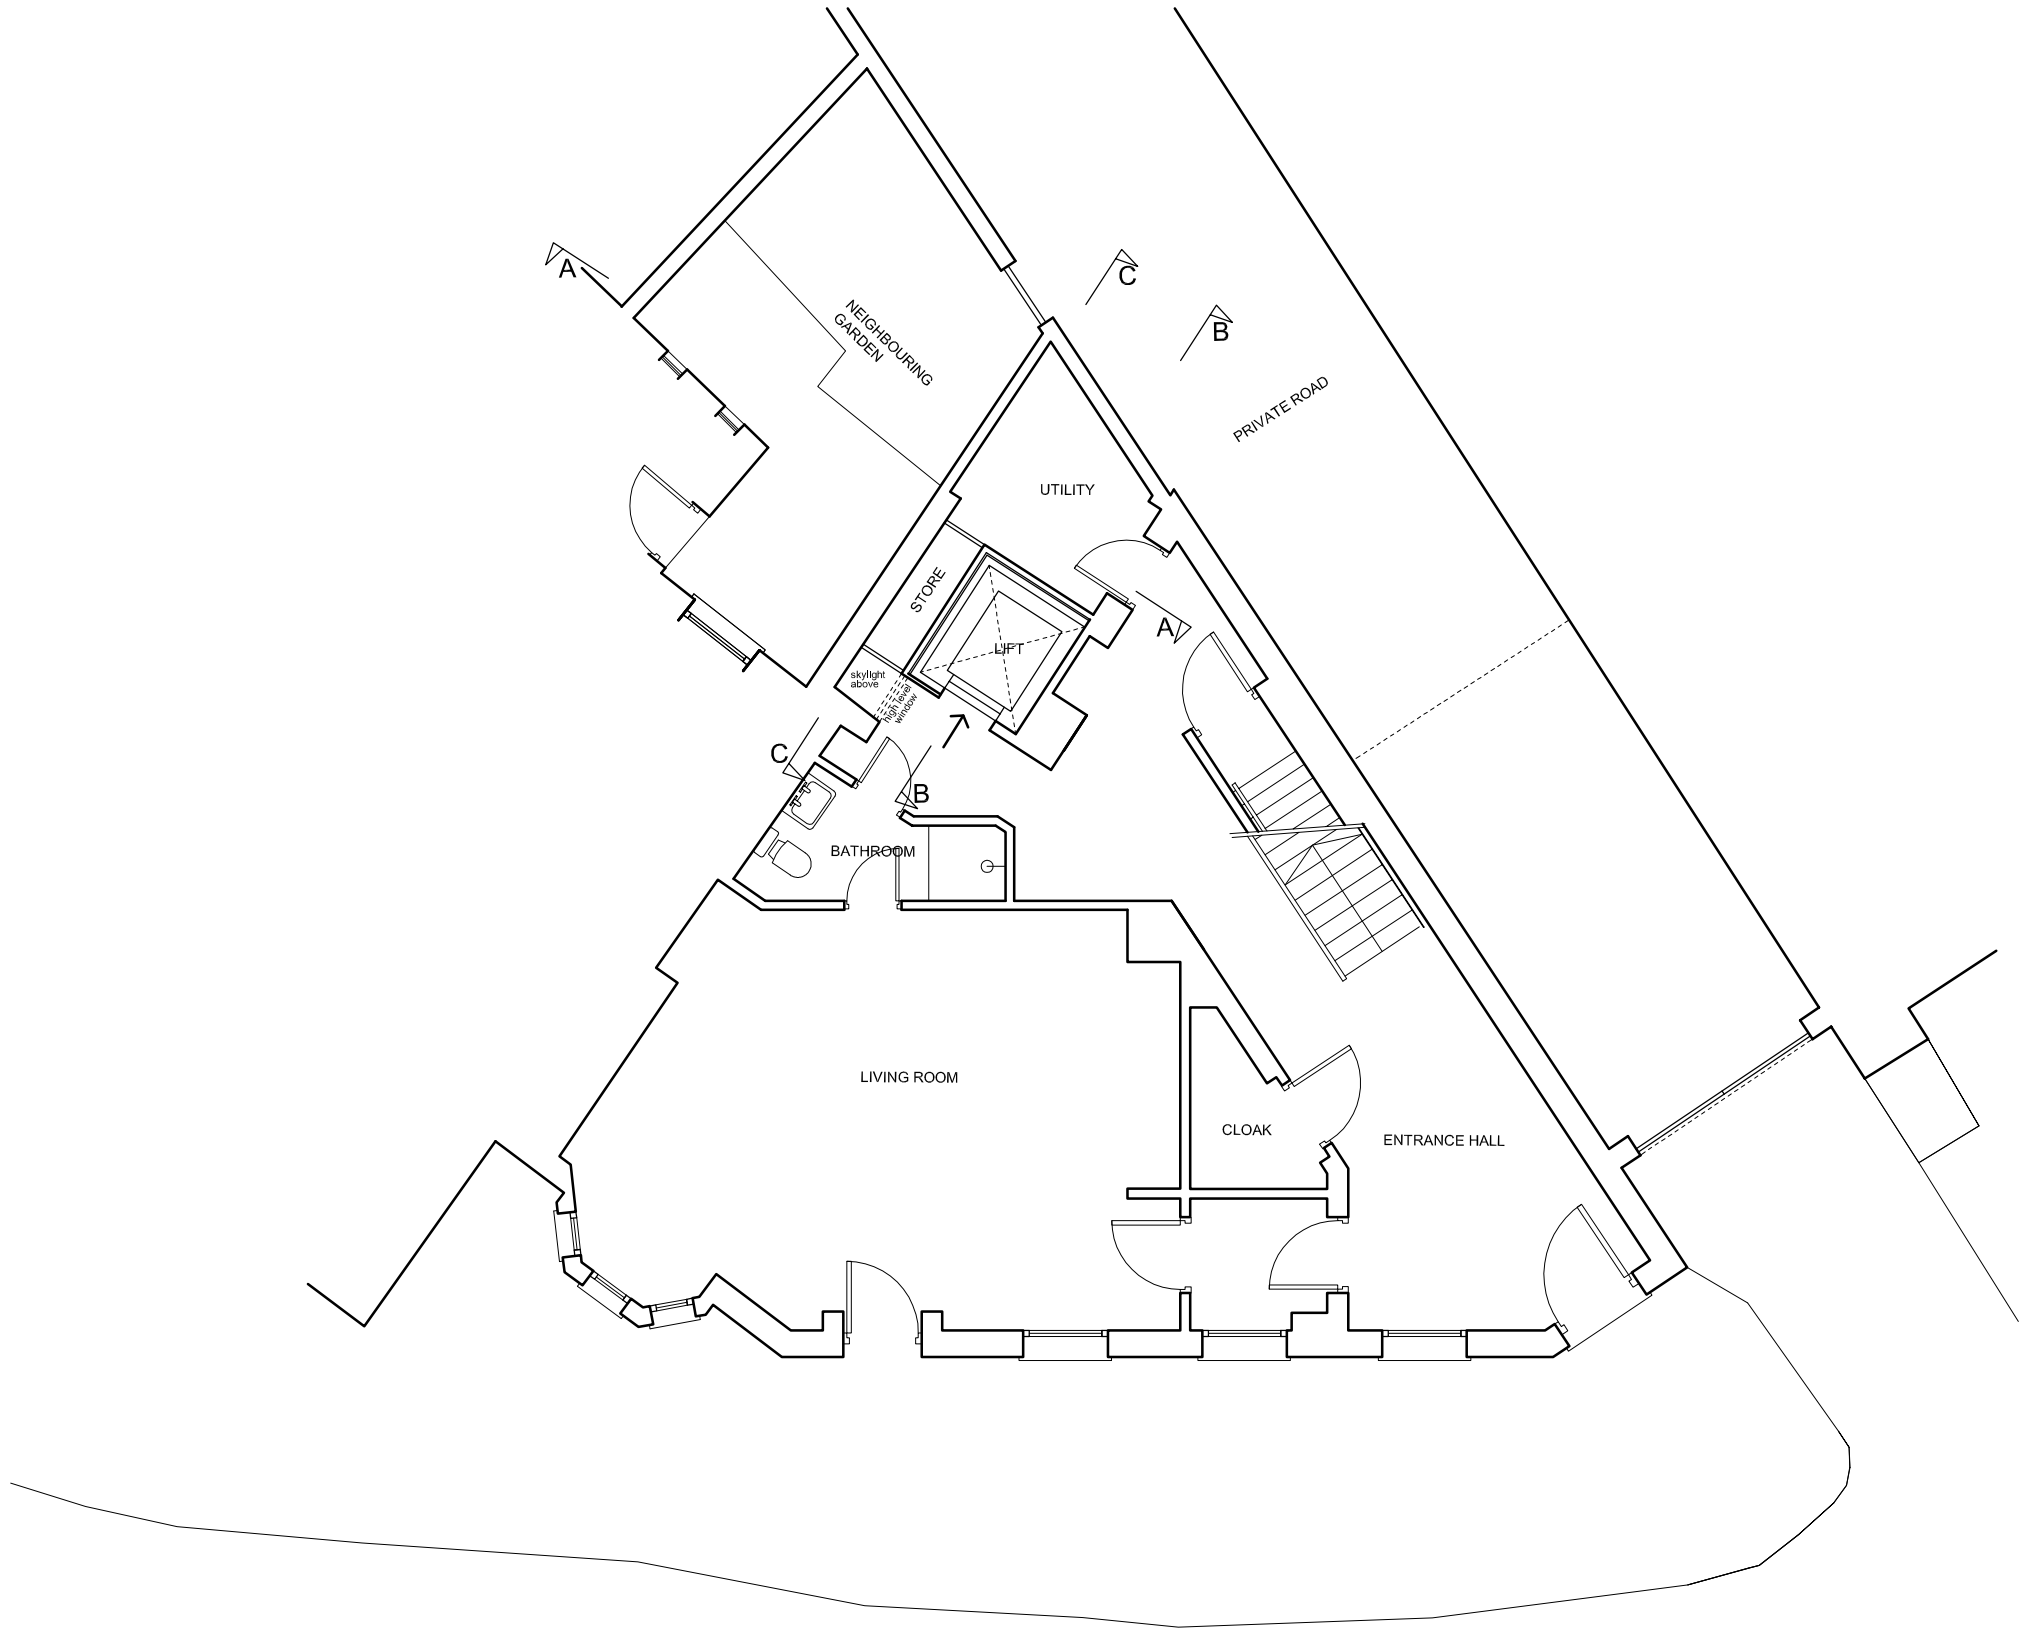

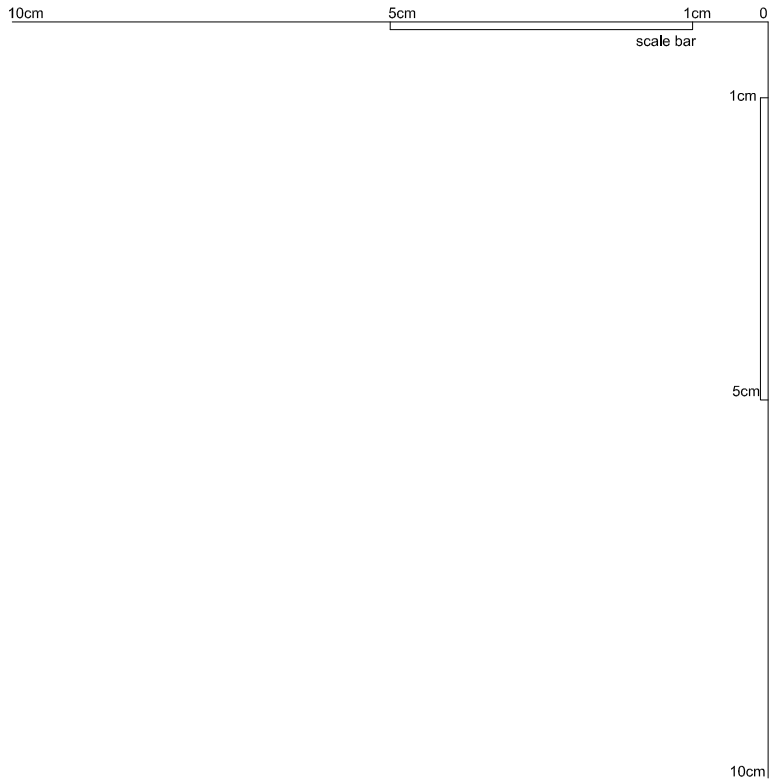

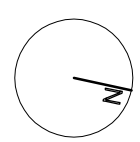

8 BERKLEY ROAD
NW1 8YR

PROPOSED
GROUND FLOOR

DATE	SCALE
10.01.2012	1:100@A3

FILENAME
berkley.dgn

DRWG No
1117/PL13

REVS	DRN
-	-

© copyright Gauld Architecture

The Location and Size of Existing Features are Indicative Only. Site Measurements must be made for Accurate Dimensions