A1 sheet break A1 sheet break

PROPOSED FLOOR PLANS
scale 1:50

LOWER GROUND

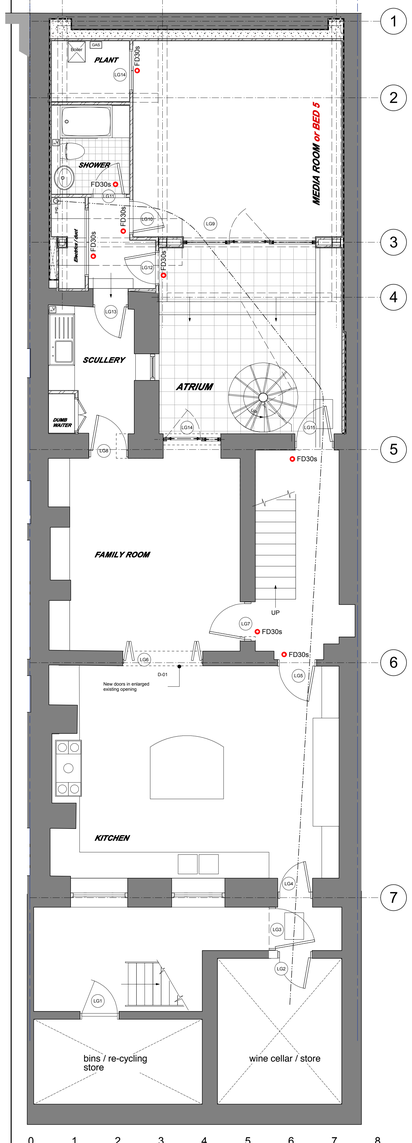

GROUND

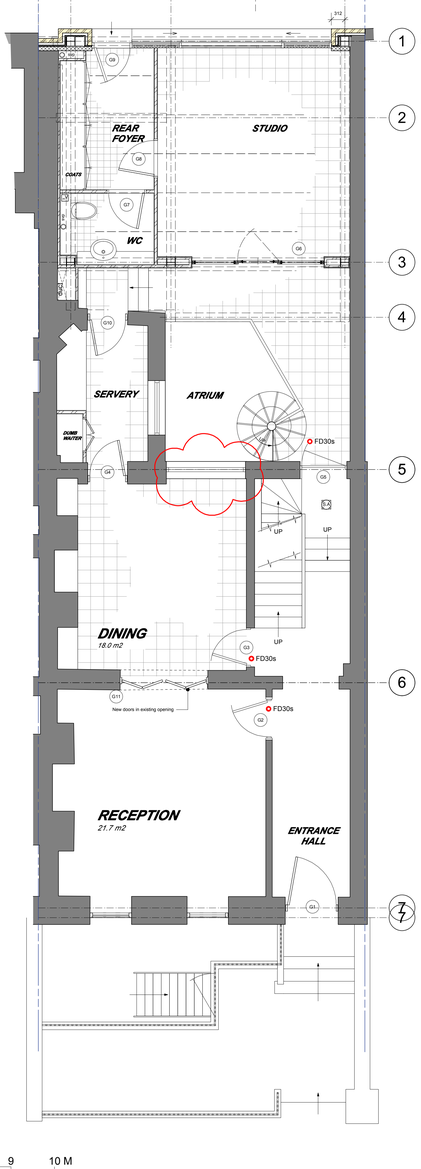

UPPER GROUND

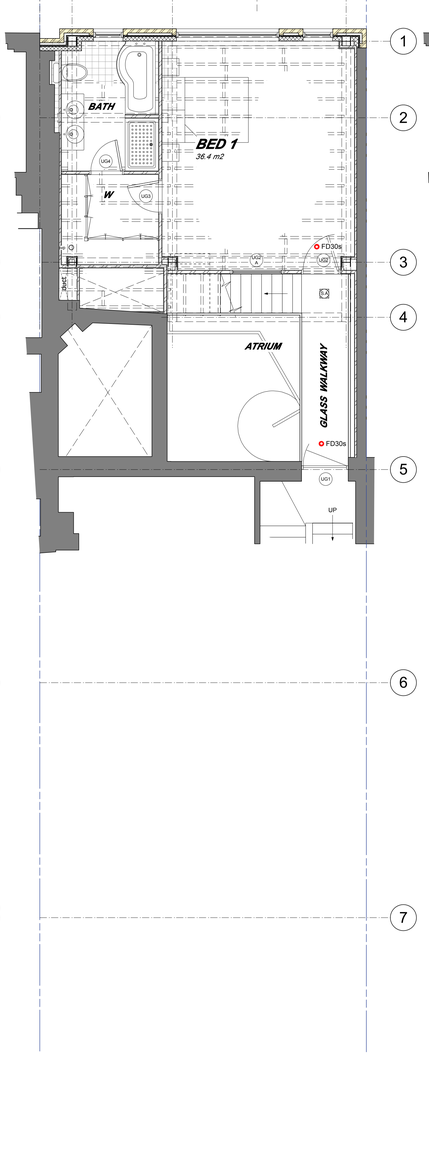

FIRST

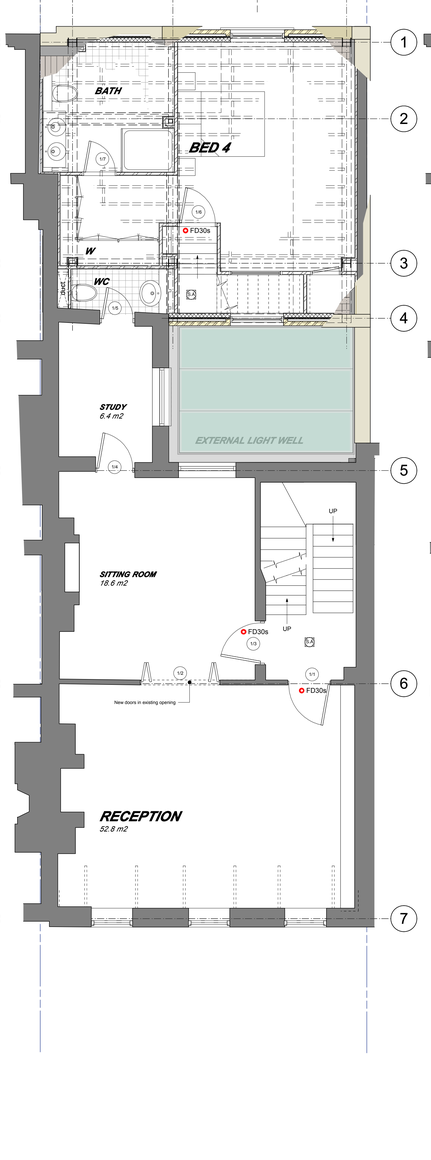

SECOND

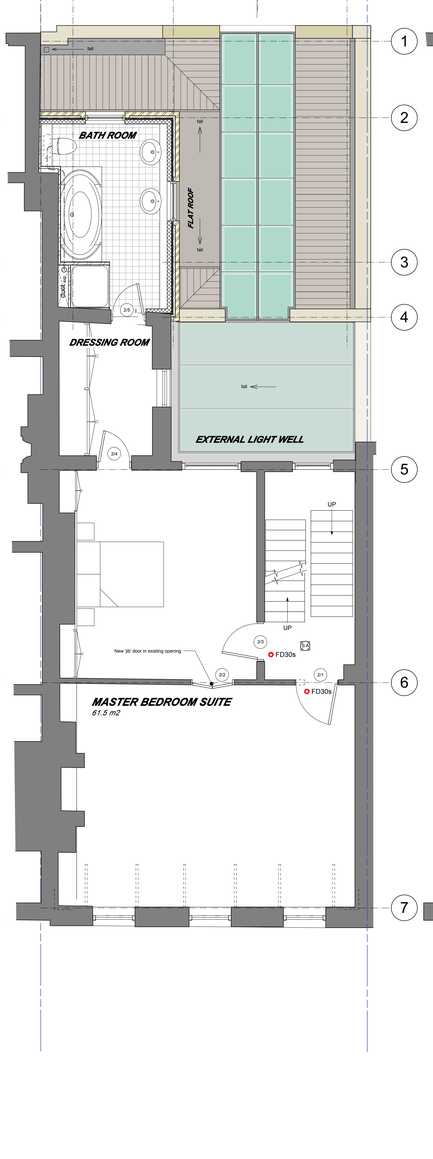

THIRD

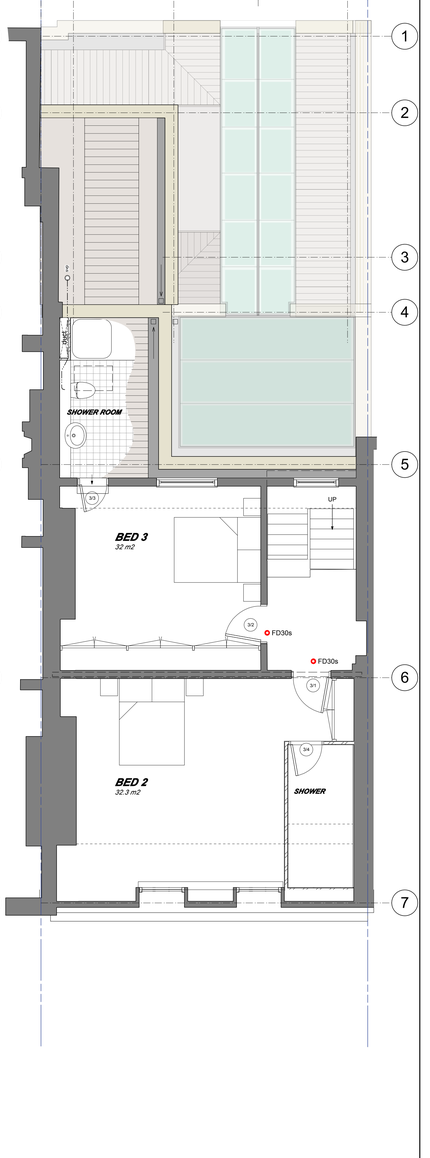

0 1 2 3 4 5 6 7 8 9 10 M

NOTES:
Any areas of defective plaster that are removed are to be replaced with Lime plaster to match the surrounding area. Any defective timbers are to be repaired using sympathetic methods of renovation in order to retain as much of the original fabric as possible. No existing timbers are to be removed unless approved by the Architect and Local Authority Conservation Officer.

IMPORTANT
To be read in conjunction with: P814 No 6 Lincoln's Inn Fields, Camden, London, WC2A 3BP
Design And Access Statement & Historic Building Impact Assessment

A1 sheet break A1 sheet break

DO NOT SCALE THIS DRAWING. CHECK ALL DIMENSIONS ON SITE

THIS DRAWING IS ISSUED TO ESTABLISH THE FEASIBILITY OF THE PROPOSED SCHEME AND IS BASED ON UNVERIFIED SURVEY INFORMATION PROVIDED BY OTHERS. THE CONTRACTOR IS TO CHECK ALL LEVELS, DIMENSIONS OR DRAWINGS ARE TO BE REPORTED TO THE ARCHITECT. FORD ARCHITECTURE DOES NOT ACCEPT ANY LIABILITY FOR THE CONSEQUENCES OF ACTION BASED ON THE INFORMATION PROVIDED.
ALL PROPOSALS SHOWN ARE SUBJECT TO PLANNING AND A DETAILED STRUCTURAL SURVEY.

no.	date	revision notes
C	11/2/09	DOOR NUMBERS ADDED
D	18/3/09	Door 21, ex chimney to closet wing shown
E	30/3/09	Notes added
F	14/4/09	Cable removed at planners request
G	6/11/09	Original gable scheme
H	30/11/11	Rear Gnd Window Highlighted

FORD ARCHITECTURE
HUDDLESTONE CLOSE
LYE LANE CLEEVE HILL
CHELTENHAM GL52 3QD
T/F: +44(0)1242 673103
E: INFO@FORDARCH.CO.UK

CLIENT: Mr K V Tulsiani
PROJECT: 6 Lincoln's-Inn-Fields, Camden, London
DRAWING TITLE: PROPOSED FLOOR PLANS
SCALE: 1:50
PAPER: A0
DATE: 7/2008
COPYRIGHT ALL RIGHTS RESERVED ©
DRAWING NUMBER REV.
P814 02/100H