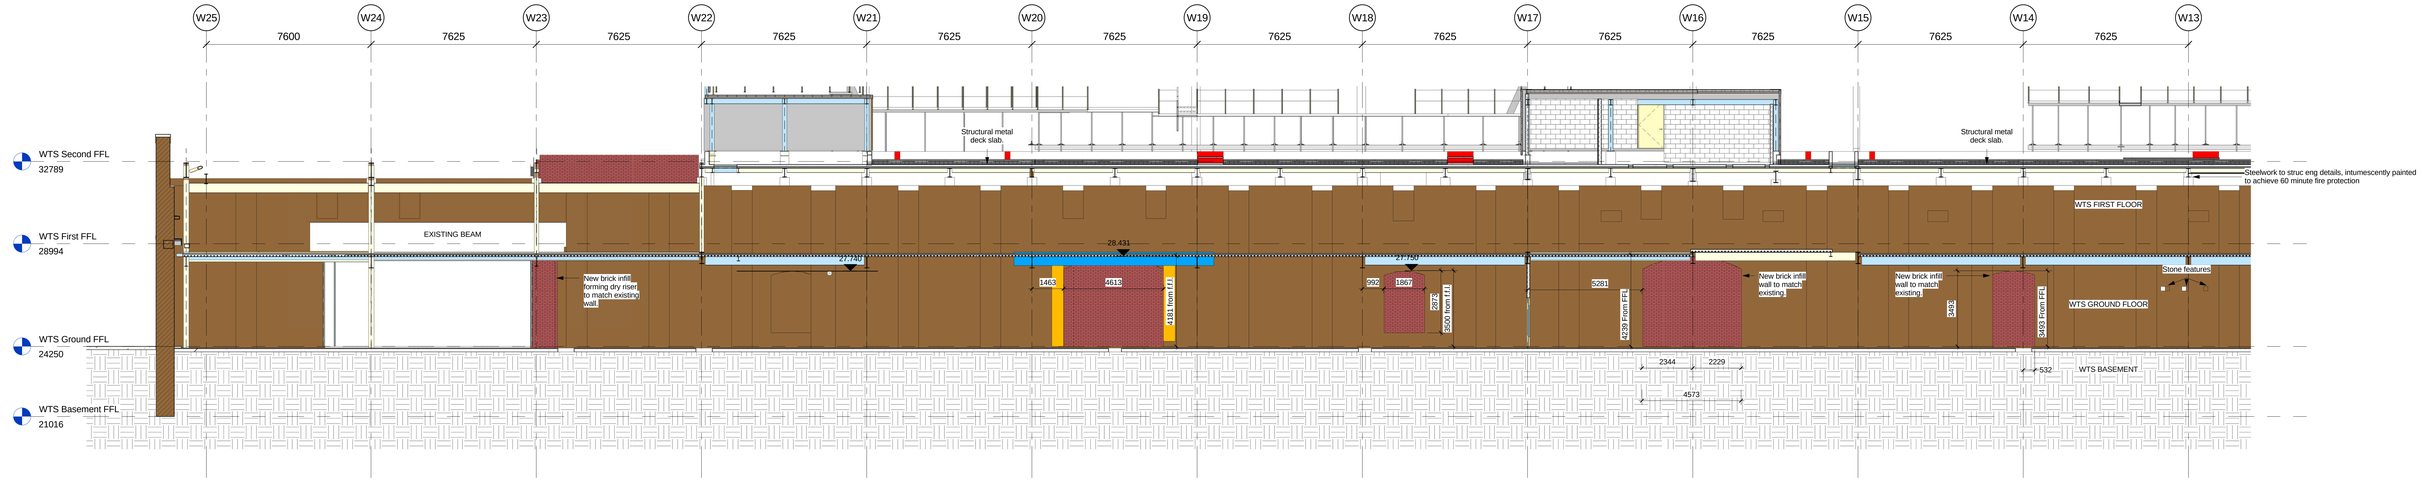

1 Interior WTS Wall G/L L
1 : 100

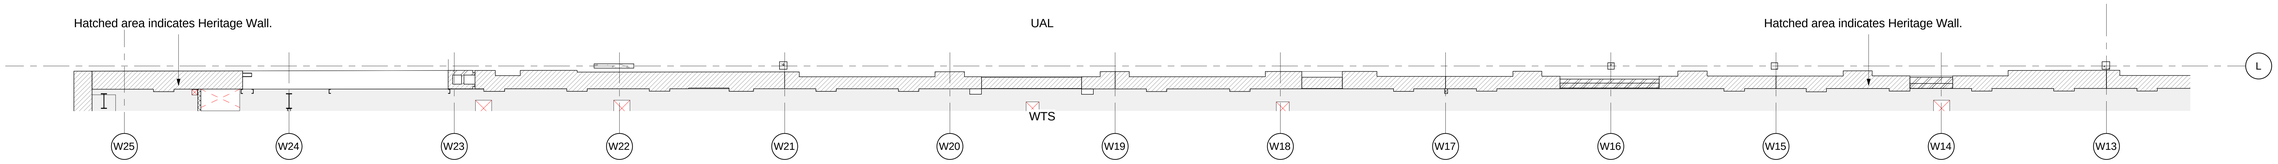

2 WTS Interior Plan View
1 : 100

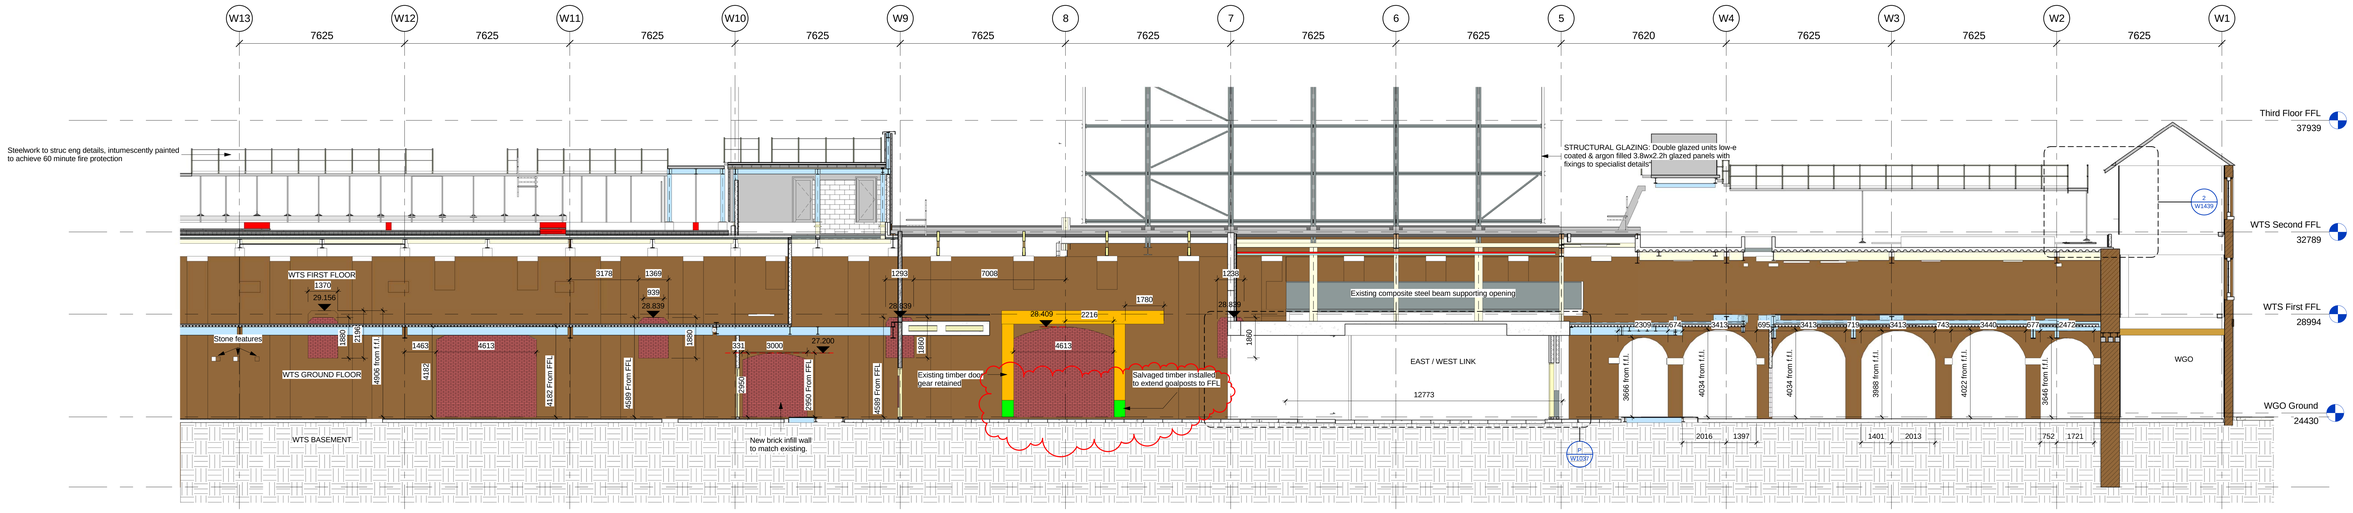

3 Interior WTS Wall G/L L (cont)
1 : 100

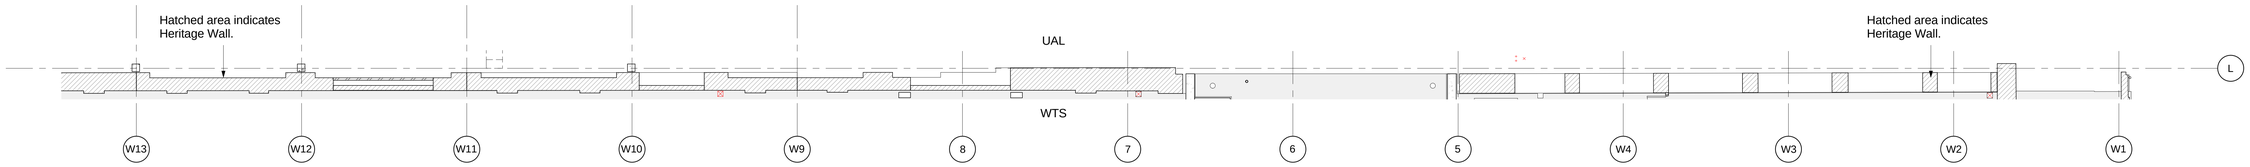

4 WTS Interior Plan View (cont)
1 : 100

KEY:
- TIMBERS REQUIRED TO BE REMOVED
- TIMBERS TO REMAIN
- SALVAGED TIMBERS CUT TO SIZE AND INSTALLED AS INDICATED

rev	by	date		chkd	amendments
D	IAW	02 11 11		JC	Updated to EH requirements - salvaged timbers installed at GL 9-7
C	IAW	19 08 10		JC	Updated for Construction issue / Existing timbers indicated
B	MN	19 04 10		JC	Stairs to WGO removed
A	MN	13 04 10		JC	Additional infills to walls identified, corbels to top of wall removed

ARGENT

key plan

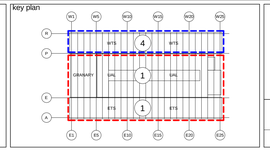

bam

BAM Design Ltd
An operating company of BAM Construct UK Ltd

Centrium Business Park
Griffiths Way, St Albans
Herts, AL1 2RD
Tel (01727) 894200
E-mail design@bam.co.uk

Architecture
Structural Engineering
Environmental Services
Interior Design
Feasibility Studies
3D Visualisation

project
ARGENT ESTATES Ltd
KINGS CROSS EGY - CONTRACT 4
WESTERN TRANSIT SHED

title
WTS HERITAGE WALL ELEVATIONS
2 OF 3

drawing status: CONSTRUCTION

contract no.	LN0217	scale	1 : 100 @ A0
client ref.	ARGENT	date	08/11/09
drawn by	A.OH	checked by	MN

drawing no				
	3753W	ARCH	W1102	D