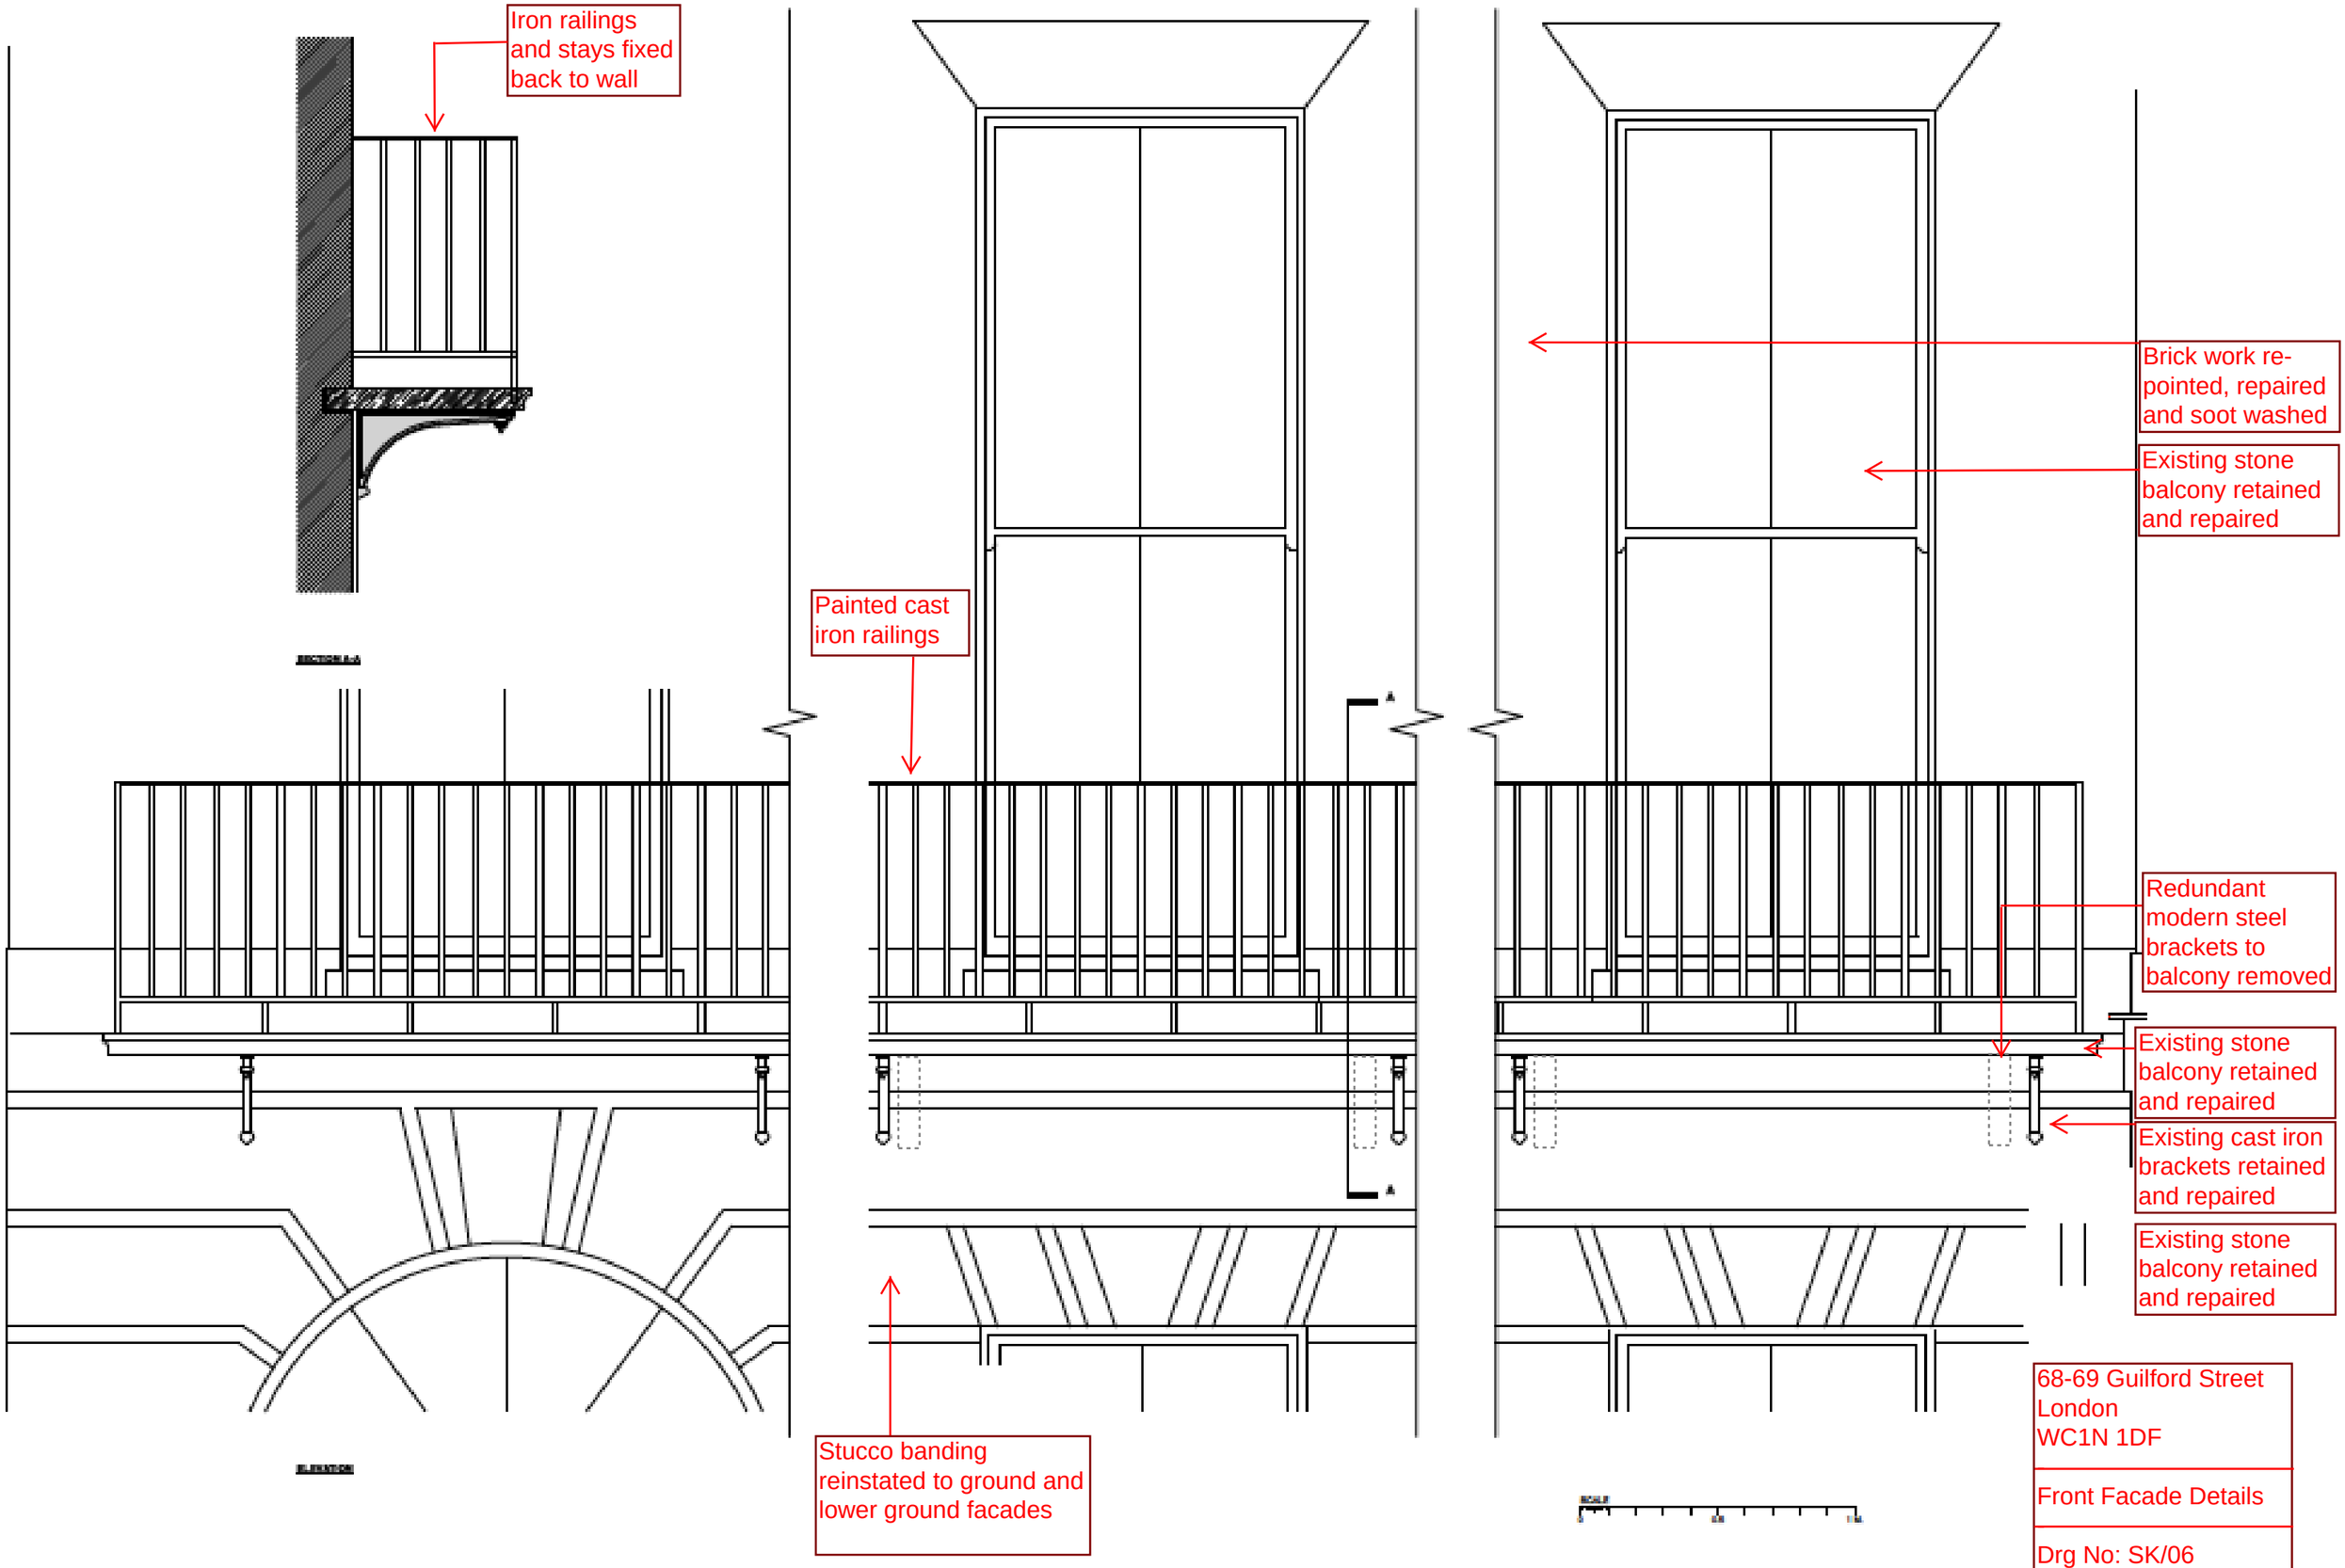
Iron railings and stays fixed back to wall
Painted cast iron railings
Stucco banding reinstated to ground and lower ground facades
Brick work re-pointed, repaired and soot washed
Existing stone balcony retained and repaired
Redundant modern steel brackets to balcony removed
Existing stone balcony retained and repaired
Existing cast iron brackets retained and repaired
Existing stone balcony retained and repaired
68-69 Guilford Street
London
WC1N 1DF
Front Facade Details
Drg No: SK/06