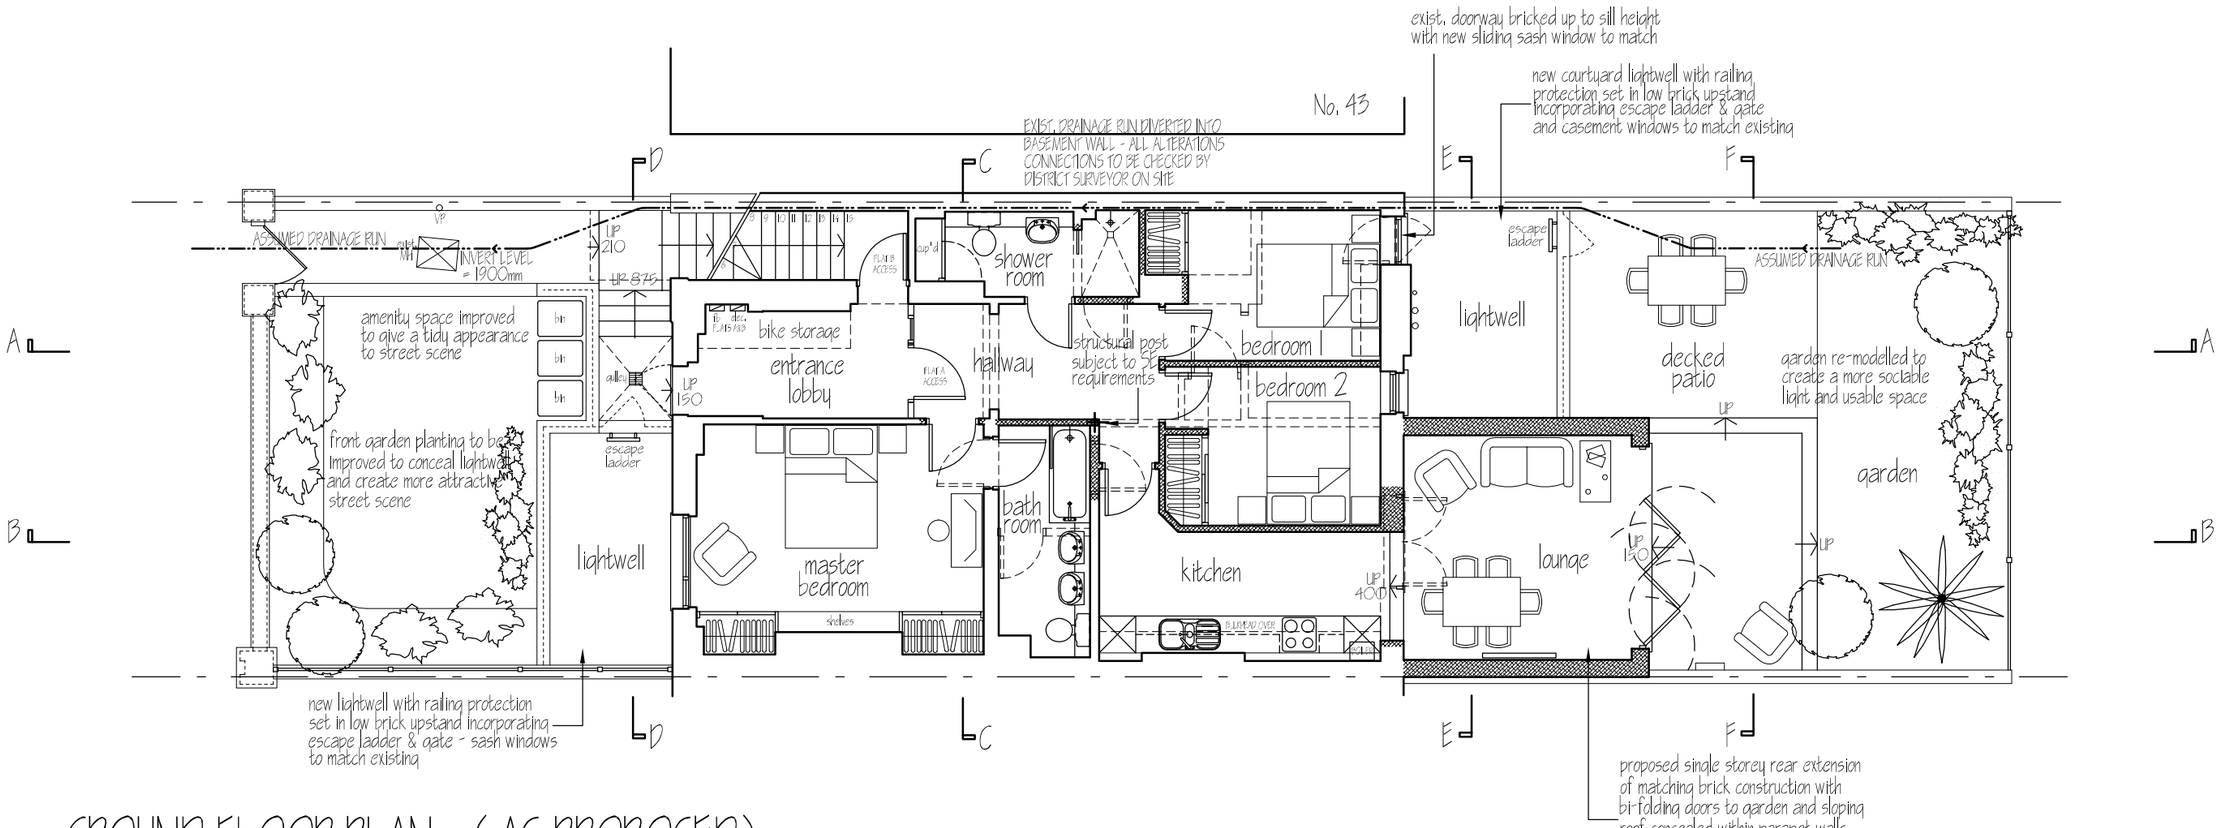

GROUND FLOOR PLAN - (AS PROPOSED)

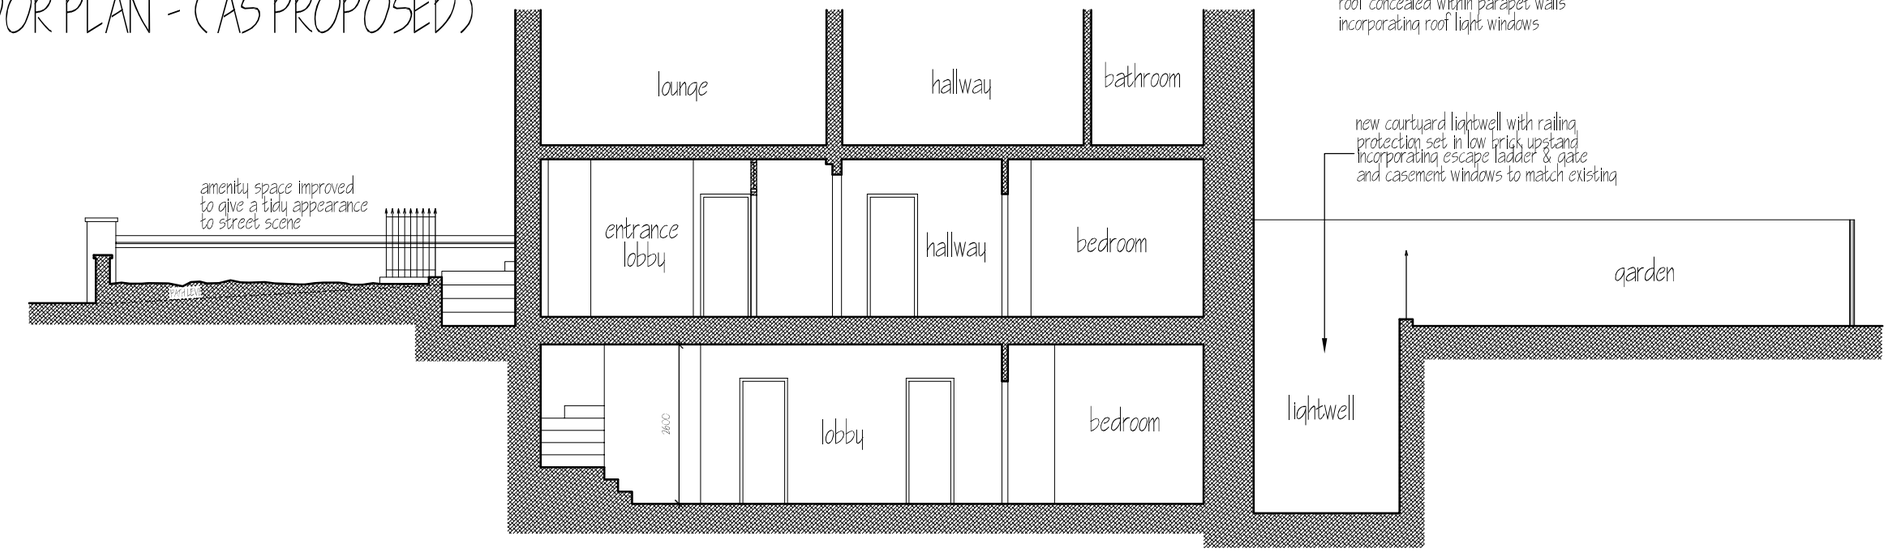

LONGITUDINAL SECTION A-A - (AS PROPOSED)

			REV. A	
Matthew J. Scholes 5 Arches Design & Planning 50 Oak Road, Glinton Peterborough – PE6 7LD Tel. 07788 721 131 angeschole@hotmail.com	Project: 45A St. Augustines Road Camden, London NW1 9RL	Client: Physon Property	Scale: 1:100 Date: Aug. 2011	Drawing Title: SCHEME DESIGNS Drawing No.: 5ADP 519-02 SHEET 1 OF 3