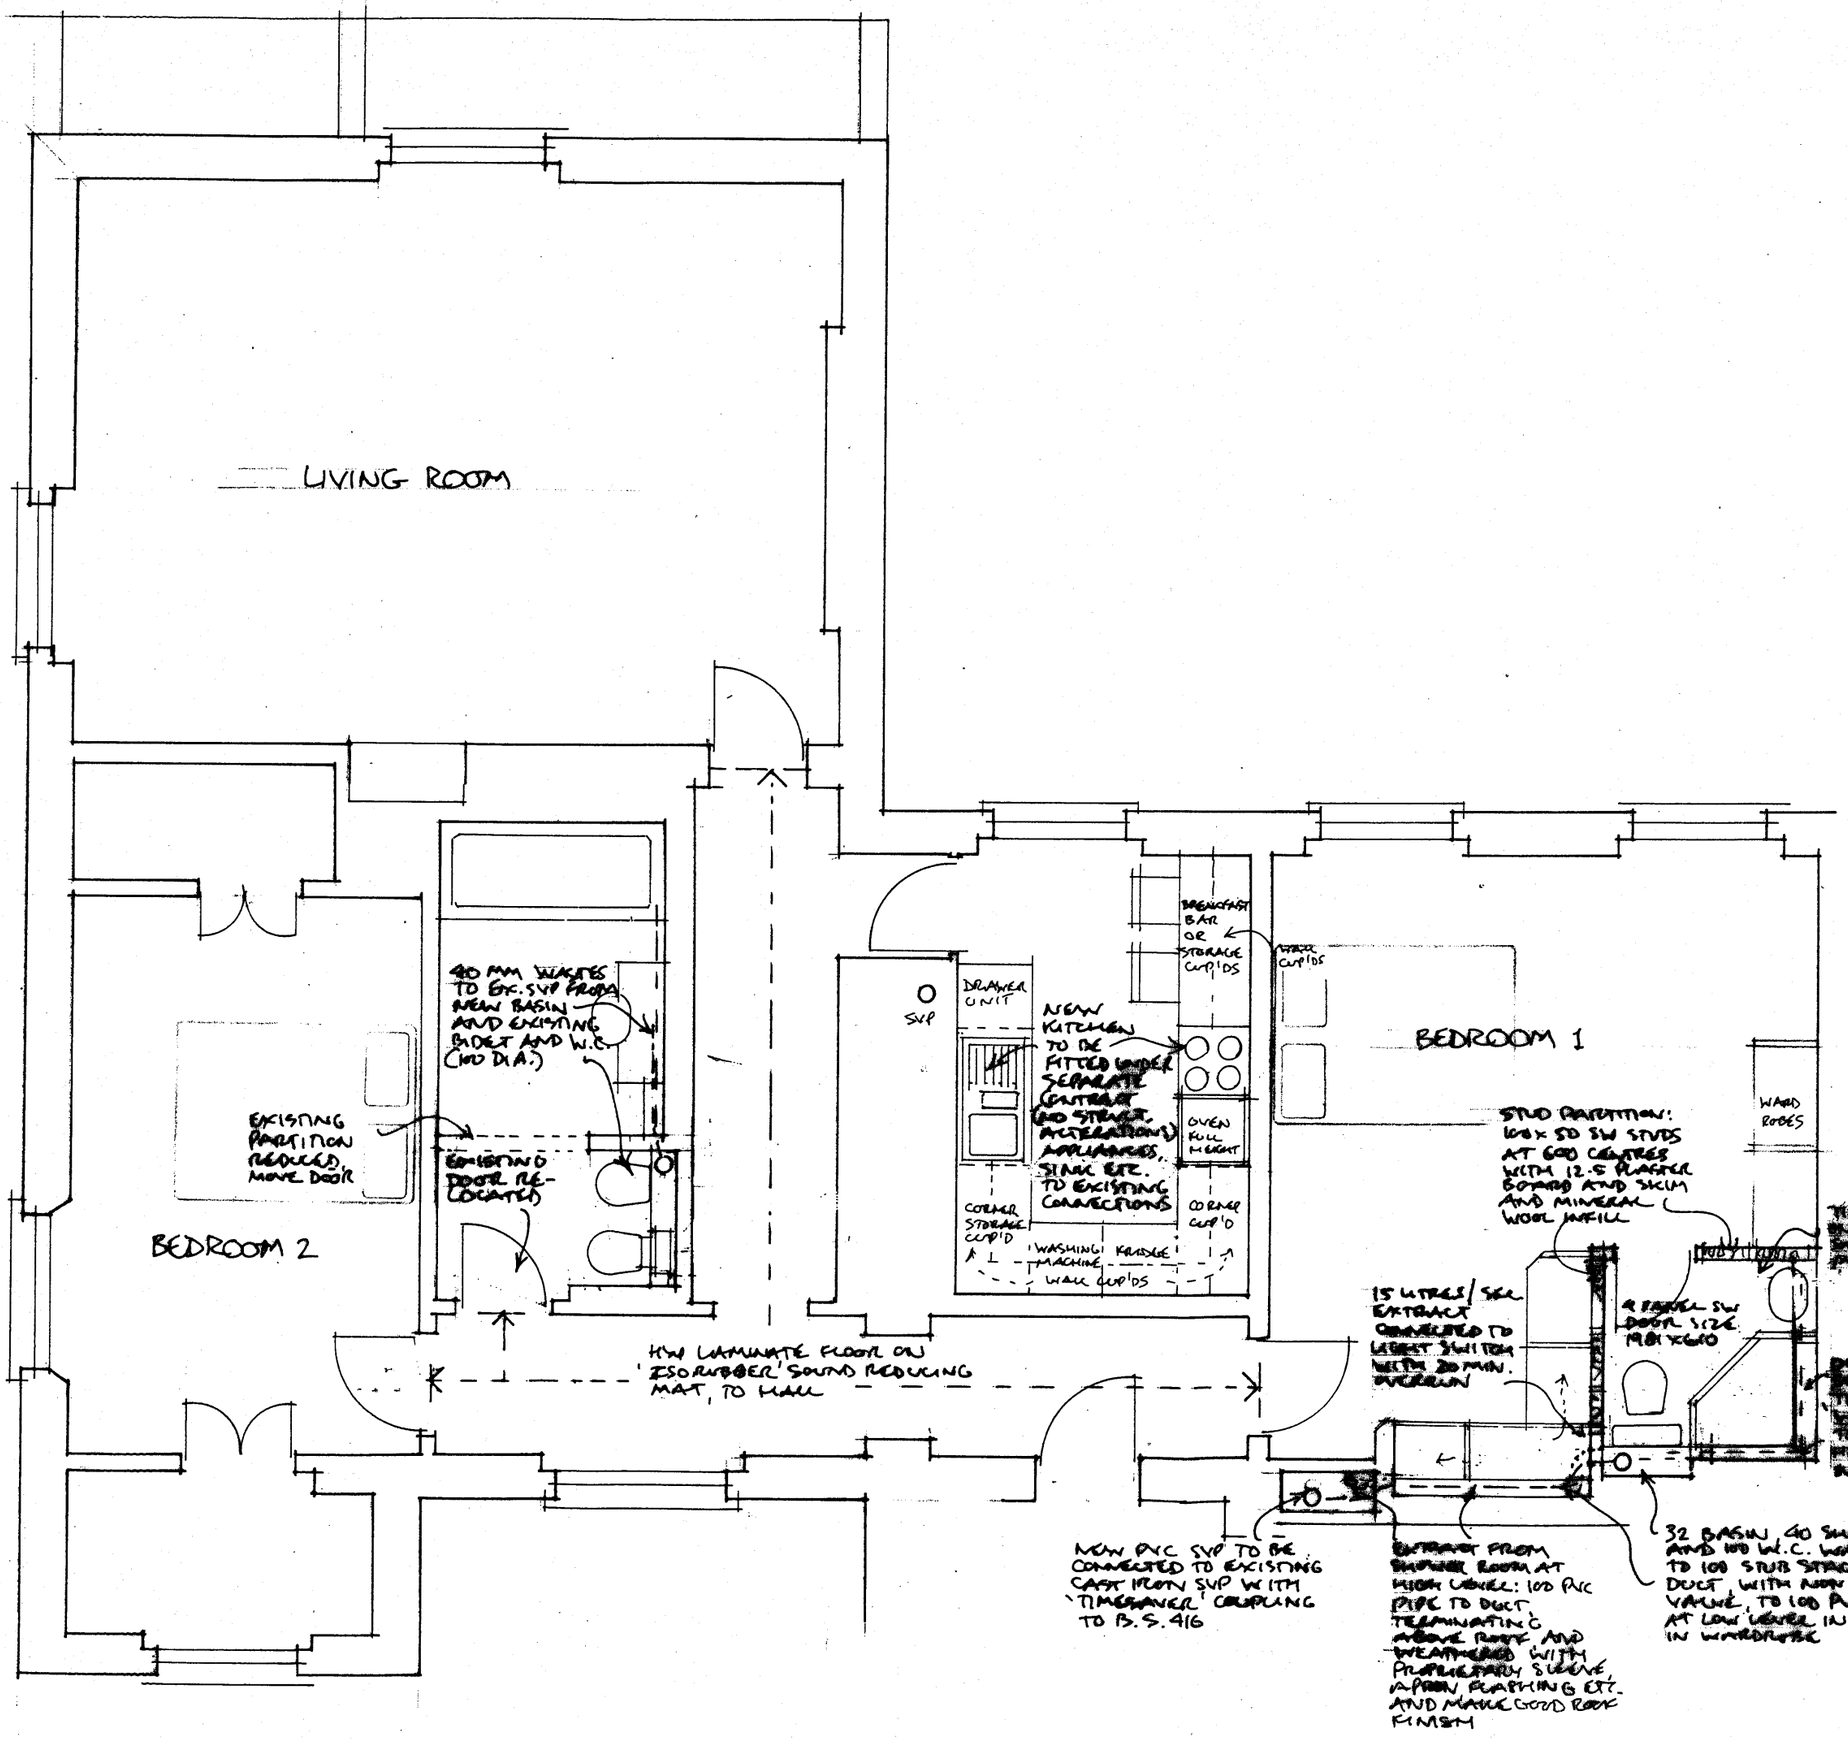

REDMOND IVIE ARCHITECTS
THE BARLEY MOW CENTRE
10 BARLEY MOW PASSAGE
LONDON W4 4PH
TEL: 020 8994 6477 TEL/FAX: 020 8742 1775
e-mail rcivie@btconnect.com
www.redmondivie.com

ALTERATIONS TO
24 CUMBERLAND TERR.
LONDON NW8

PROPOSED PLAN

SCALE 1:50
DATE FEB 2011
DRAWN BY RCR

727/02

DO NOT SCALE FOR CONSTRUCTION
VERIFY ALL DIMENSIONS ON SITE