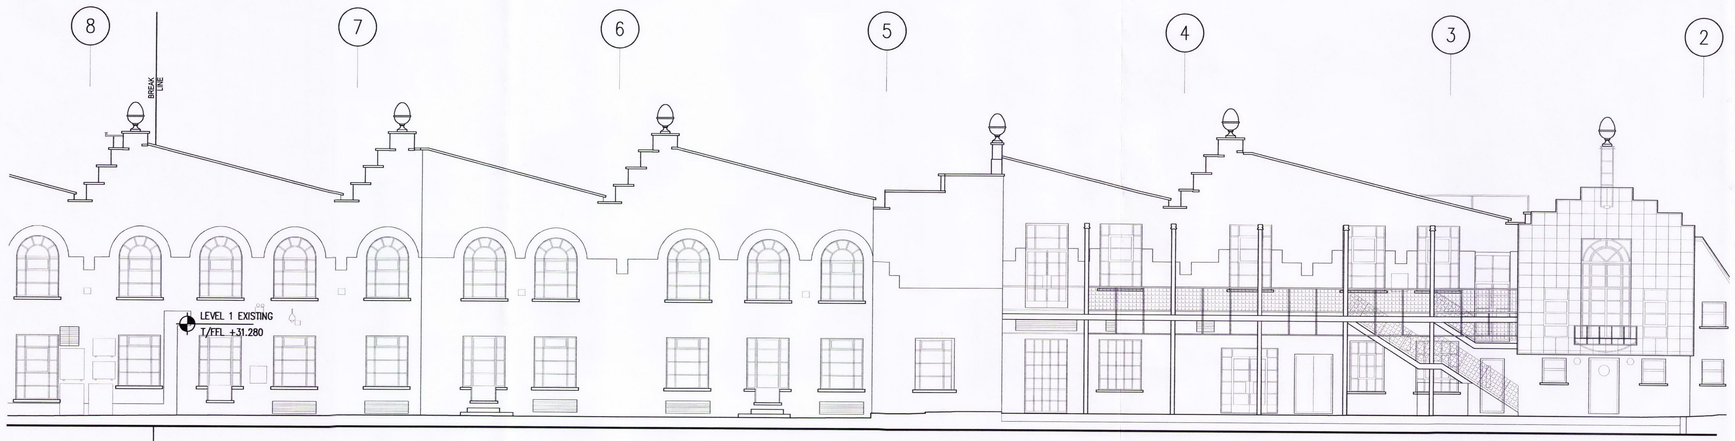

1 ELEVATION EXISTING – NORTH (WEST SIDE)
SCALE: 1:100 @ A1

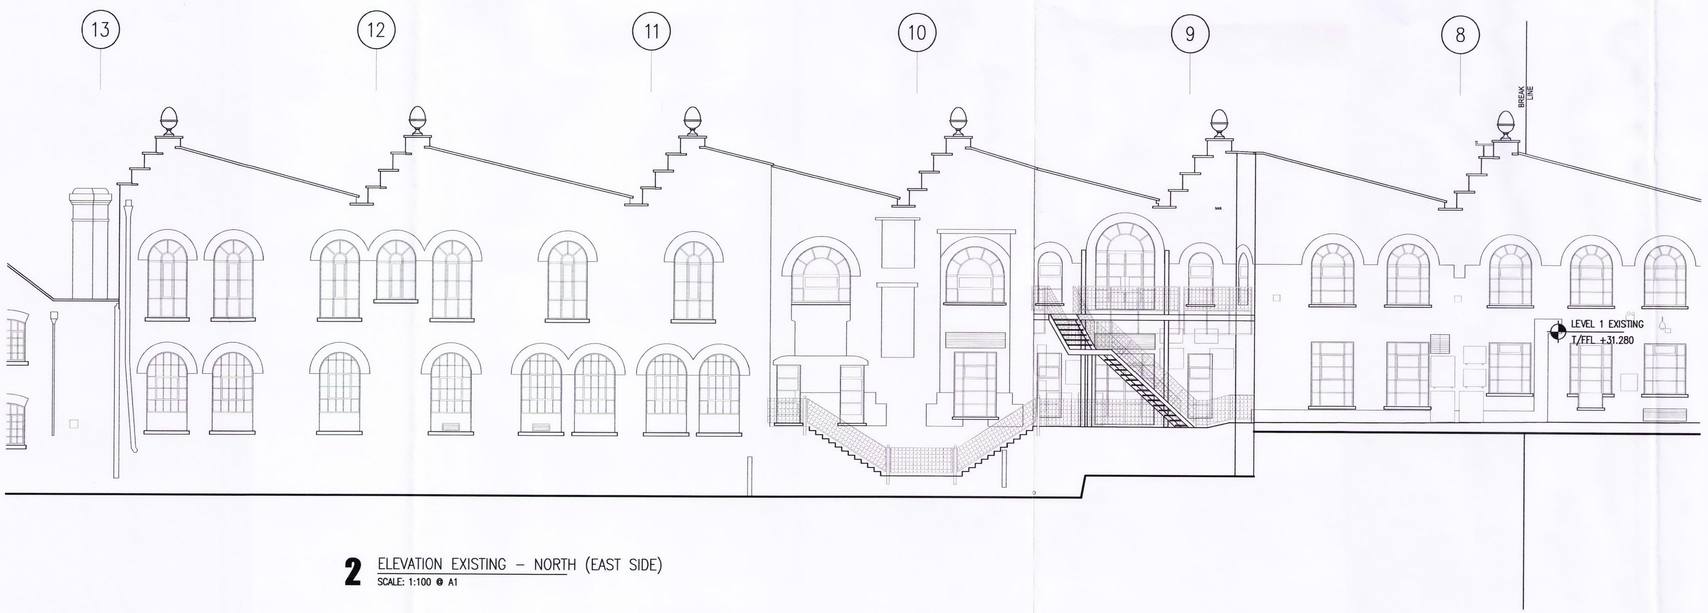

2 ELEVATION EXISTING – NORTH (EAST SIDE)
SCALE: 1:100 @ A1

MUSIC TELEVISION®

Architect

jacobs webber

44 GLENTHAM RD
LONDON SW13 9JJ UK
T: + 44 (0) 20 8600 7580
F: + 44 (0) 20 8600 7599
www.jacobswebber.com

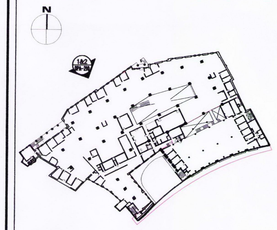

No.	Date	Issue
00	DEC 11	PLANNING APPLICATION SUBMISSION

Revisions

Project

17-29 HAWLEY CRESCENT

Drawing Title

NORTH ELEVATION
EXISTING

Date	DEC 2011
Scale	1:100@A1
JW Job No	00-00-00-00
CAD File Name	DPA-210

Drawing No / Revision

DPA-210

© Copyright Jacobs Webber LTD, 2011