PROPOSED FRONT ELEVATION

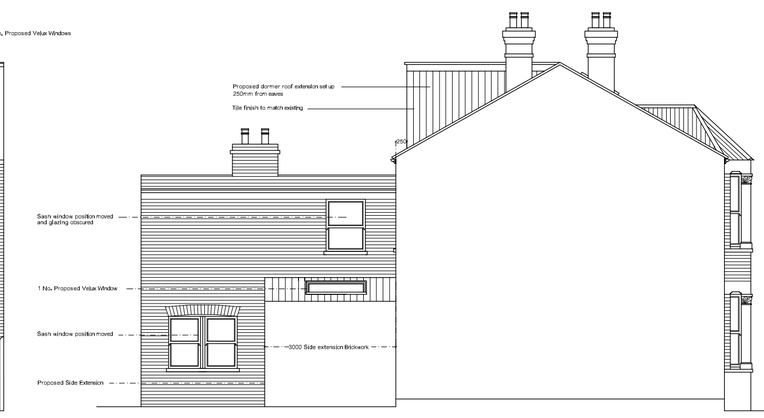

PROPOSED FLANK ELEVATION

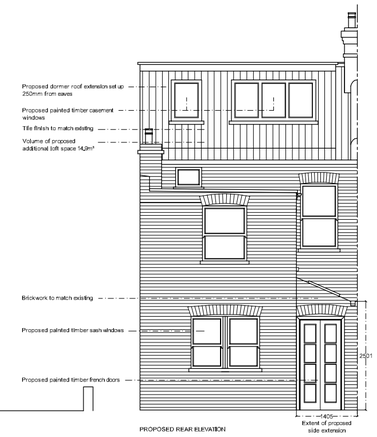

PROPOSED REAR ELEVATION

PROPOSED SECTION BB

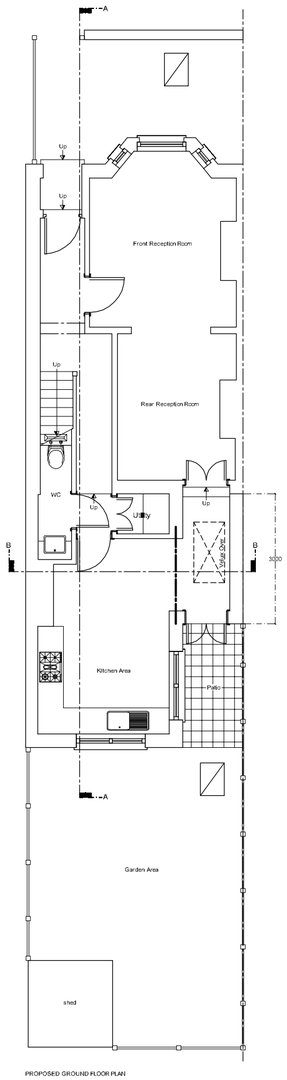

PROPOSED GROUND FLOOR PLAN

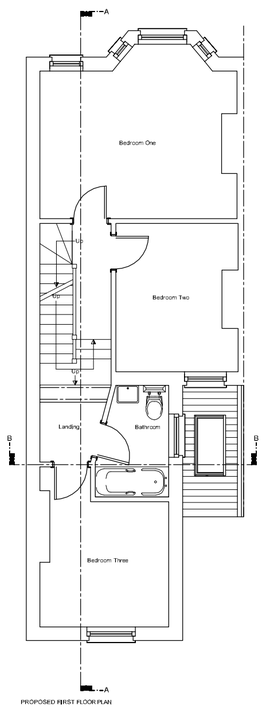

PROPOSED FIRST FLOOR PLAN

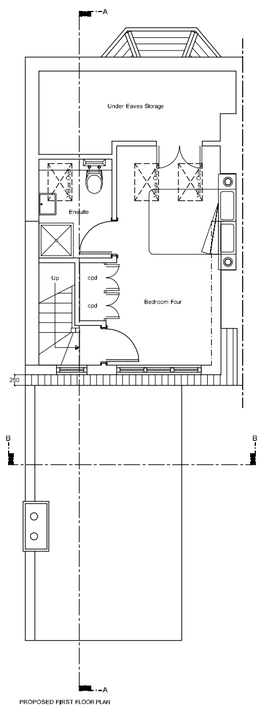

PROPOSED FIRST FLOOR PLAN

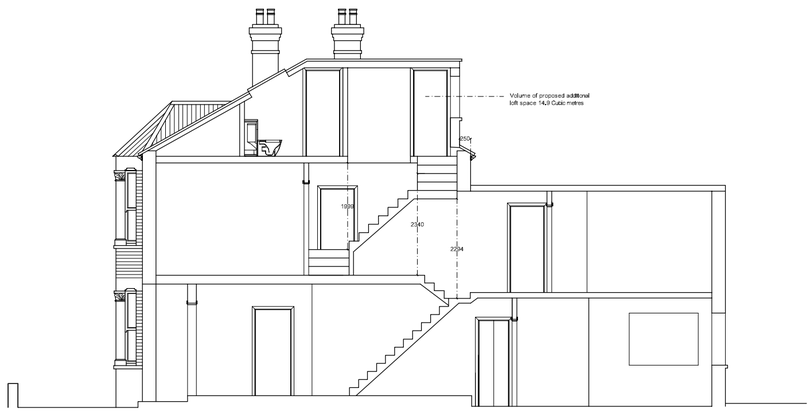

PROPOSED SECTION AA

0 500 1000 2000 3000 4000 5000 6000 7000 8000 9000 10000mm

Scale Bar

Figured dimensions only to be taken from this drawing.
Any errors or omissions to be reported to the architect.

A	Revised to meet PD.	13.12.11	MJA

client :

BARRY MARSH

drawing title :

PROPOSED FLOORPLANS, SECTION & ELEVATIONS

property :

87 BROOMSLEIGH STREET
LONDON NW6 1QQ

STUART & DUFFY CO LTD
11 BARMOUTH ROAD
WANDSWORTH
LONDON SW18 2DT
TEL 0208 877 9170
FAX 0208 877 9184
EMAIL: post@stuartduffy.com

scale : 1:100 @ A2
date : 06.10.11
drawing number : 11:8155:02A
drawn by : SM

Copyright retained by the STUART & DUFFY Co Ltd