REVISION No.	REVISION NOTES	DATE
-	-	-

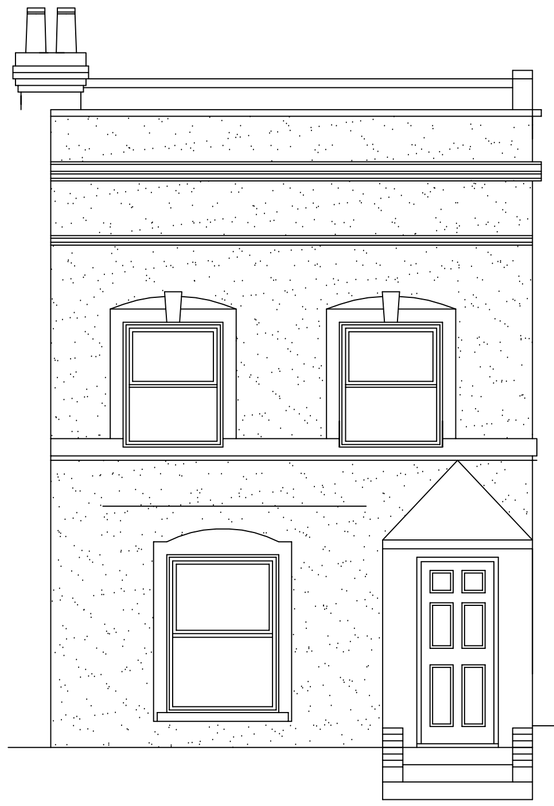

EXISTING FRONT ELEVATION

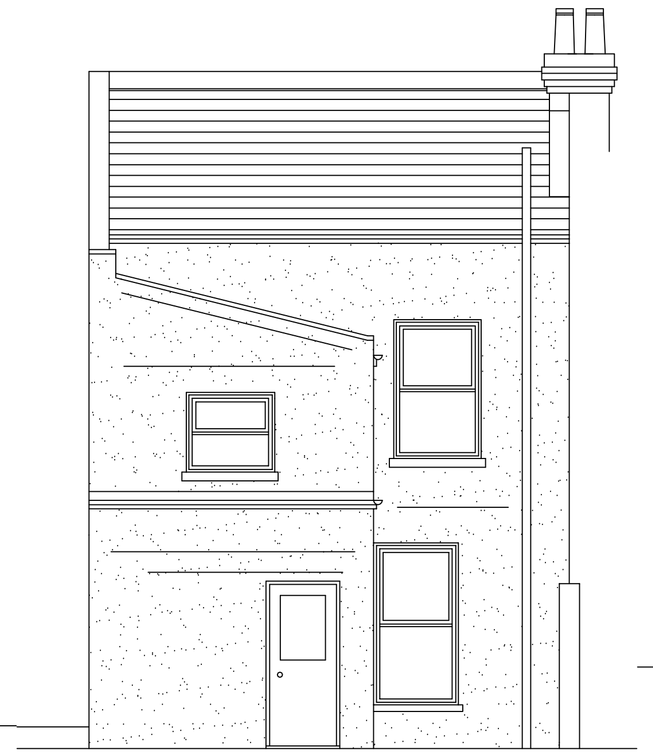

EXISTING REAR ELEVATION

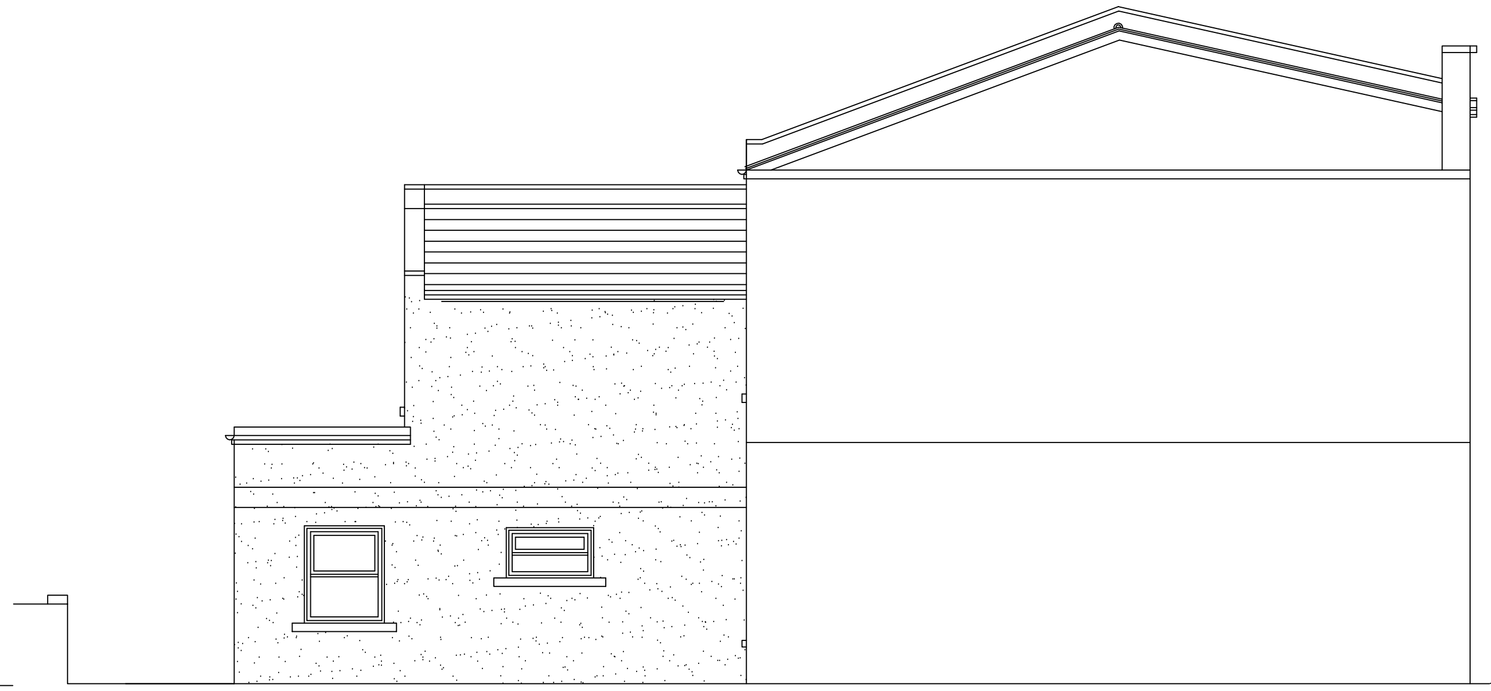

EXISTING SIDE ELEVATION

EXISTING REAR SECTION

EXISTING SIDE SECTION

ISSUE - PLANNING 12/12/11

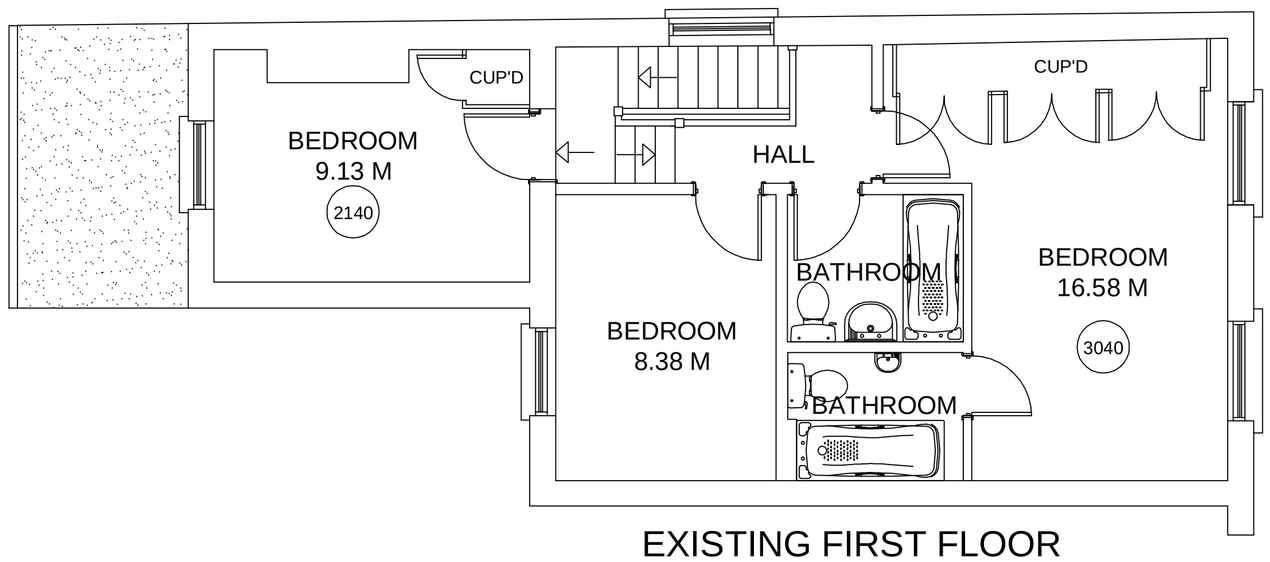

EXISTING FIRST FLOOR

0 1 2 3 4 5

5000

SCALE BAR @ 1:50

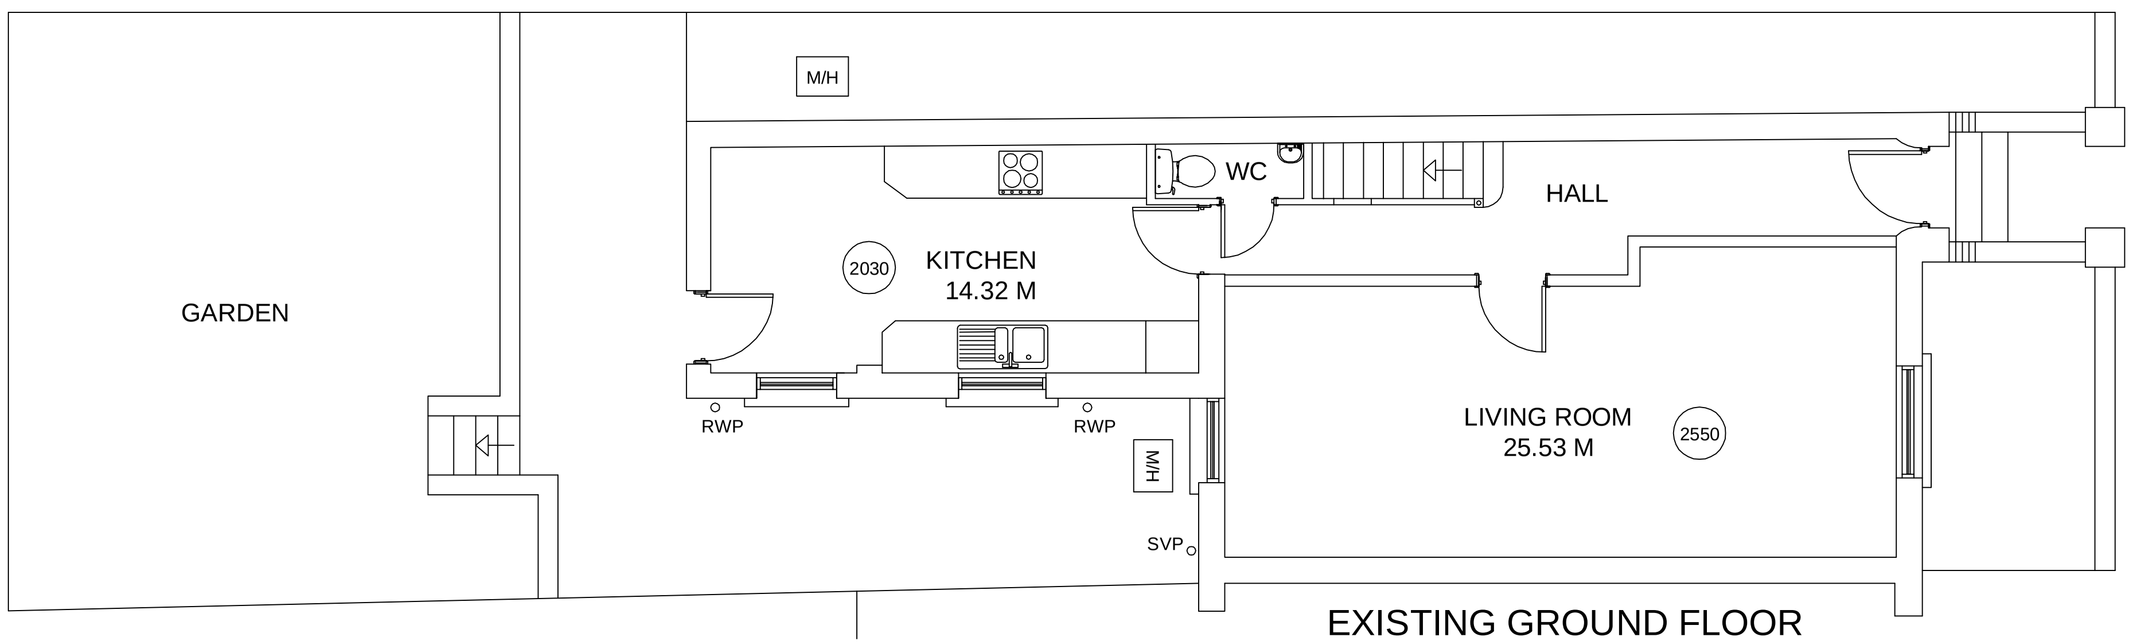

EXISTING GROUND FLOOR

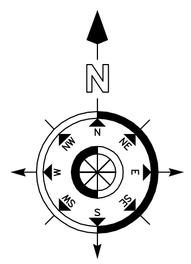

LOCATION PLAN

SCALE 1 : 1250

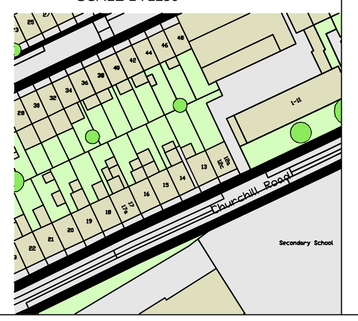

LIMITED BCA

BRYAN CONNOR ASSOCIATES LIMITED

DESIGN & PLANNING CONSULTANTS

12 CHRISTCHURCH ROAD, LONDON. N8 9QL Tel: 020 8340 9294 Fax: 020 8348 6783

Email: bryan@bca.demon.co.uk

THIS DRAWING IS THE PROPERTY OF BRYAN CONNOR ASSOCIATES LTD AND MAY NOT BE REPRODUCED WITHOUT WRITTEN CONSENT

PROJECT: 14 CHURCHILL ROAD LONDON NW5 1AN

CLIENT: MR & MRS W. EVERITT

DESCRIPTION: EXISTING PLANS & ELEVATION

DRAWING No.	11-24-01	SCALE.	1:50 @ A1
REVISION.	-	DATE.	28/11/11

NO DIMENSIONS TO BE SCALED FROM THIS DRAWING.