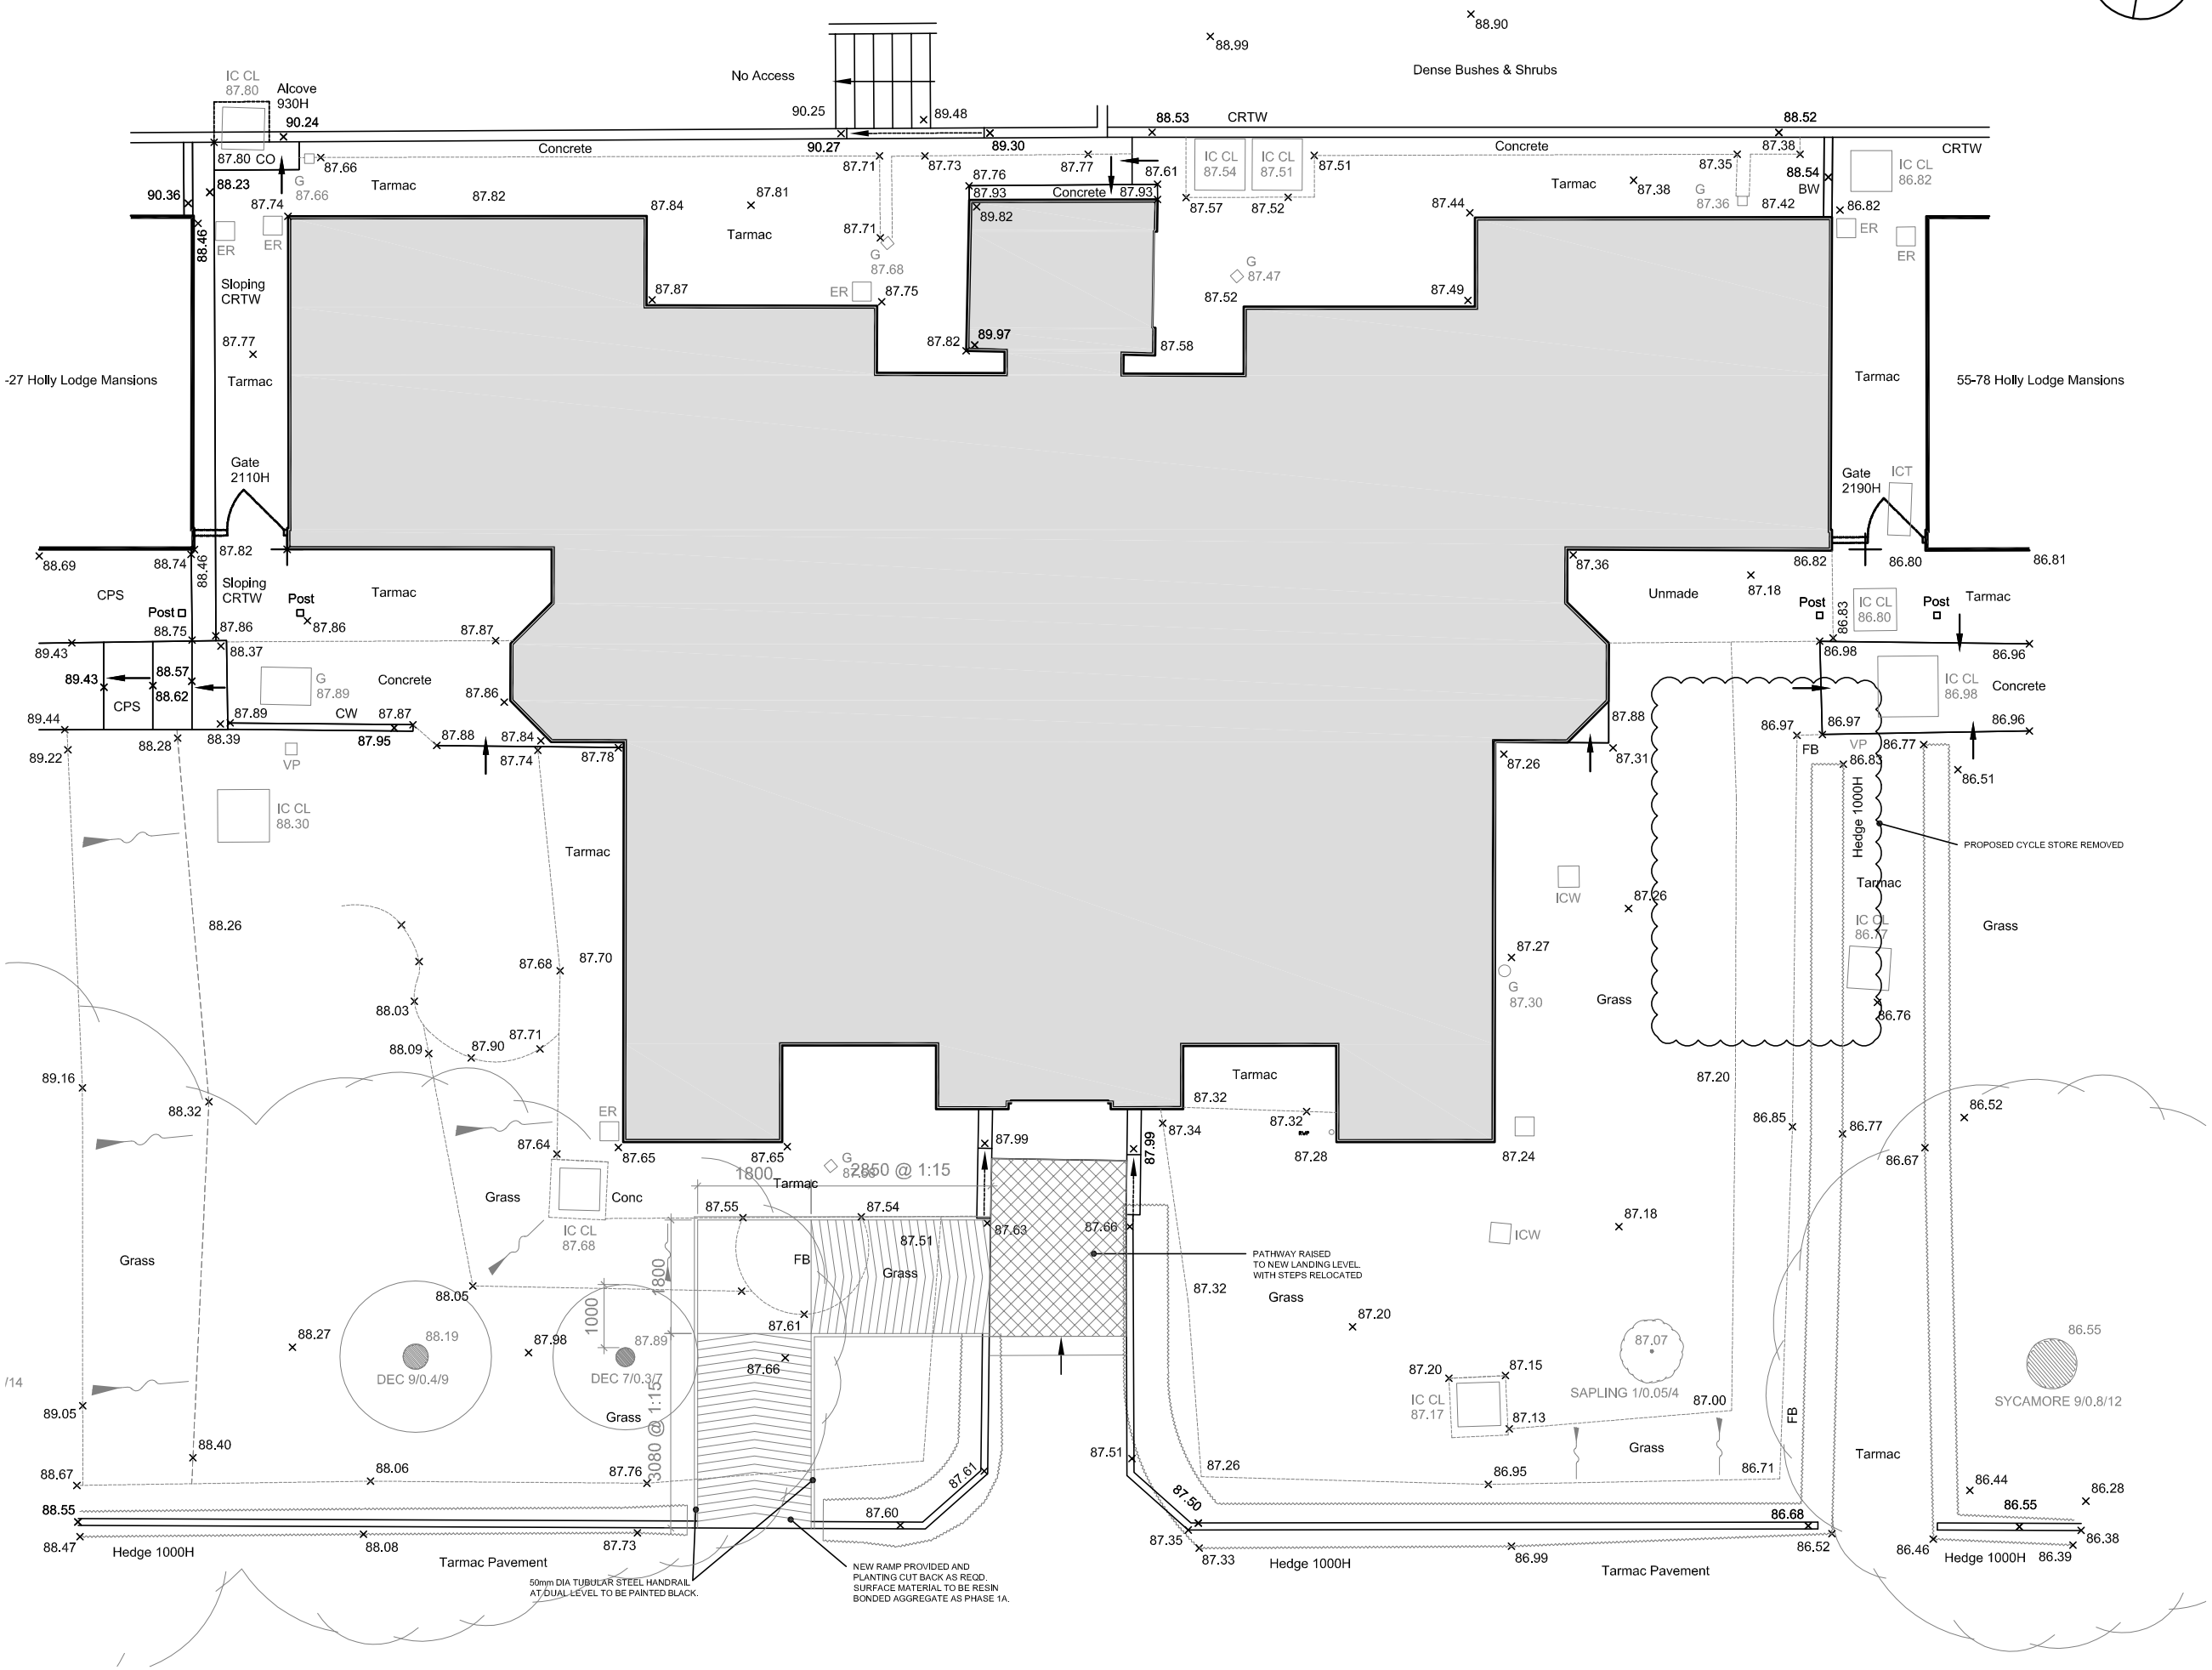

NOTES

CONTRACTORS MUST VERIFY ALL DIMENSIONS ON SITE BEFORE COMMENCING ANY WORK ON SHOP DRAWINGS

DO NOT SCALE FROM THIS DRAWING

McBAINS COOPER CONSULTING LTD COPYRIGHT

Note:
This drawing is based on the measured survey drawings, Nos: 3168-1 of Alan Rhodes Assoclates

For Elevations/Sections of Cycle Store refer to drawing 54147-AR-BL6-127

REV	AMENDMENT	DATE	CHKD
D	CYCLE STORE REMOVED	12.12.11	PS
C	CYCLE STORE MOVED BACK & RAMP REVD	25.11.11	PS
B	ISSUED FOR PLANNING	16.09.11	PS
A	ISSUED FOR COMMENT	30.06.11	PS

DRAWING STATUS
PLANNING

MCBAINS COOPER CONSULTING LTD.
120 OLD BROAD STREET LONDON EC2N 1AR
TELEPHONE: 020 7786 7900 FACSIMILE: 020 7786 7999

CLIENT
PLANNING

PROJECT
28 - 54 HOLLY LODGE MANSIONS
PHASE-2; BLOCK - 6

DRAWING TITLE
PROPOSED SITE PLAN

ARCHITECTURE

SCALE	DRAWN BY	CHECKED	DATE
1:100 @ A3		PS	MAR 2011

DRAWING NUMBER	REVISION
54147-AR-BL6-102	D