NOTES

1. All dimensions to be checked and confirmed on site.
2. All discrepancies are to be reported to and resolved by the Architects before works are commenced.
3. This drawing is not to be scaled.
4. All work and materials to be in accordance with the Building Regulations and to comply with all relevant codes of practice and British Standards.

1 / S301 Existing Jamestown Road Elevation - scale 1:100
ROSSOPOMODORO

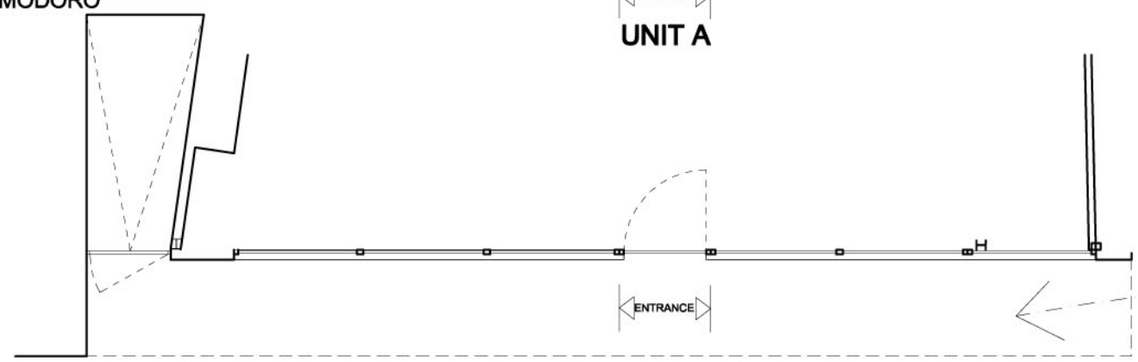

2 / S301 Existing Ground Floor Plan - scale 1:100
ROSSOPOMODORO

The existing front shop was approved by Camden Council on the 11th August 2010.
Application Ref: 2010/2136/P

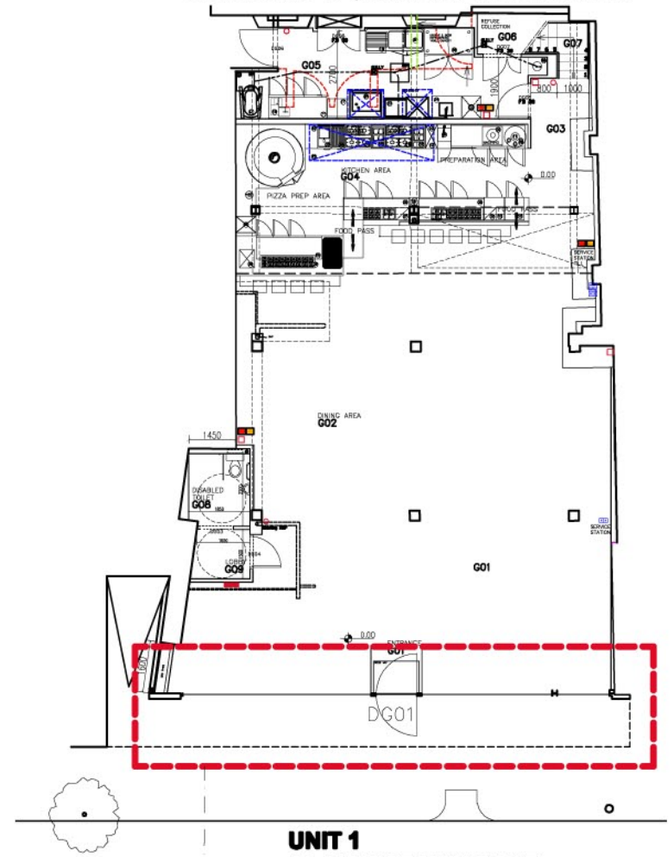

1 : 100

0 1 2 3 4 5 10 [m]

UNIT 1
10 JAMESTOWN ROAD
GROUND FLOOR PLAN 1:200

Revisions

MARK	DATE	DESCRIPTION
-	-	-

JOB:	10 JAMESTOWN ROAD
CLIENT:	REDVESEV LTD
DRAWING:	EXISTING JAMESTOWN ROAD ELEVATION
JOB NUMBER: 201510	DATE: 05-12-11
SCALE:	1:100@A3
DRAWN: AM	CHECKED:

DRAWING_NO	PLANN	X	PRELIM	TENDER
S301				CONSTR

GLS architects
8 STAPLE INN
HOLBORN
LONDON, WC1V 7QH
TELNO. 020 7404 1000
FAXNO. 020 7404 0800
Copyright Reserved
Architecture, Interiors, Surveying & Planning