NOTES

1. All dimensions to be checked and confirmed on site.
2. All discrepancies are to be reported to and resolved by the Architects before works are commenced.
3. This drawing is not to be scaled.
4. All work and materials to be in accordance with the Building Regulations and to comply with all relevant codes of practice and British Standards.

1 / W301 Proposed Jamestown Road Elevation - scale 1:100
ROSSOPOMODORO

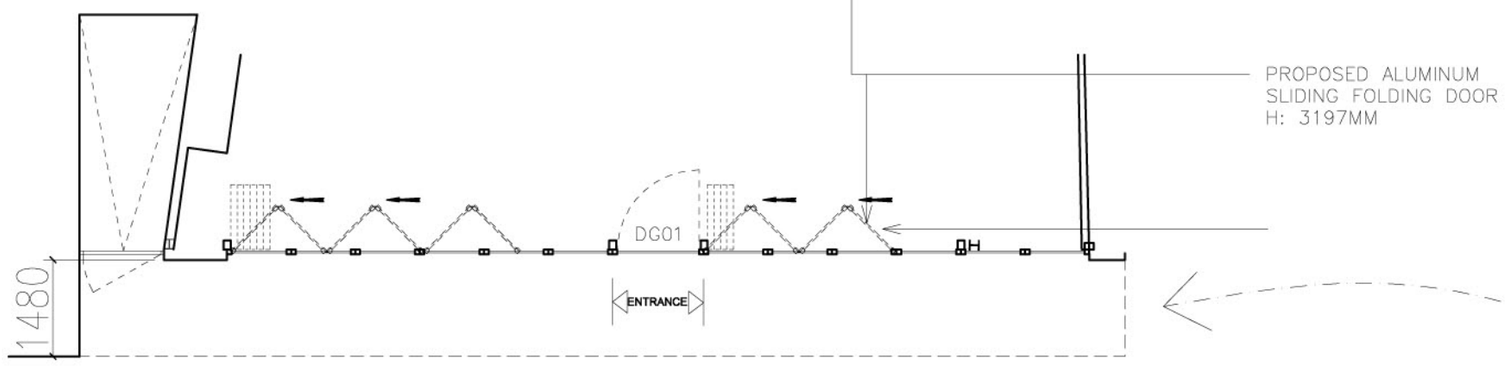

2 / W301 Proposed Ground Floor Plan - scale 1:100
ROSSOPOMODORO

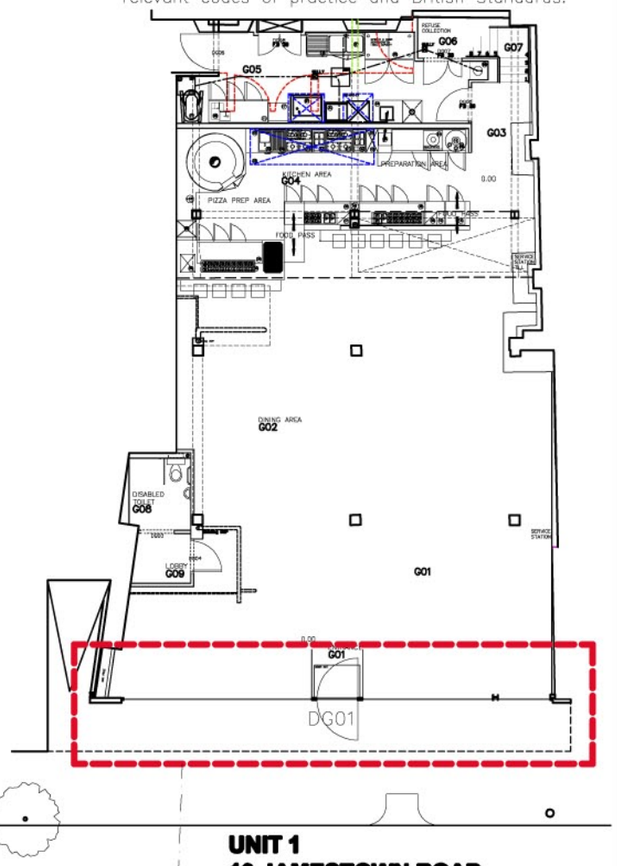

1 : 100

0 1 2 3 4 5 10 [m]

UNIT 1
10 JAMESTOWN ROAD
GROUND FLOOR PLAN 1:200

Revisions

MARK	DATE	DESCRIPTION
-	-	-

JOB:	10 JAMESTOWN ROAD
CLIENT:	REDVESEV LTD
DRAWING:	PROPOSED JAMESTOWN ROAD ELEVATION
JOB NUMBER: 201510	DATE: 05-12-11
SCALE:	1:100@A3
DRAWN: AM	CHECKED:

DRAWING_NO	PLANN	X	PRELIM	TENDER
PL301				CONSTR

GLS architects
8 STAPLE INN
HOLBORN
LONDON, WC1V 7QH,
TELNO. 020 7404 1000
FAXNO. 020 7404 0800
Copyright Reserved
Architecture, Interiors, Surveying & Planning