NOTES

1. All dimensions to be checked and confirmed on site.
2. All discrepancies are to be reported to and resolved by the Architects before works are commenced.
3. This drawing is not to be scaled.
4. All work and materials to be in accordance with the Building Regulations and to comply with all relevant codes of practice and British Standards.

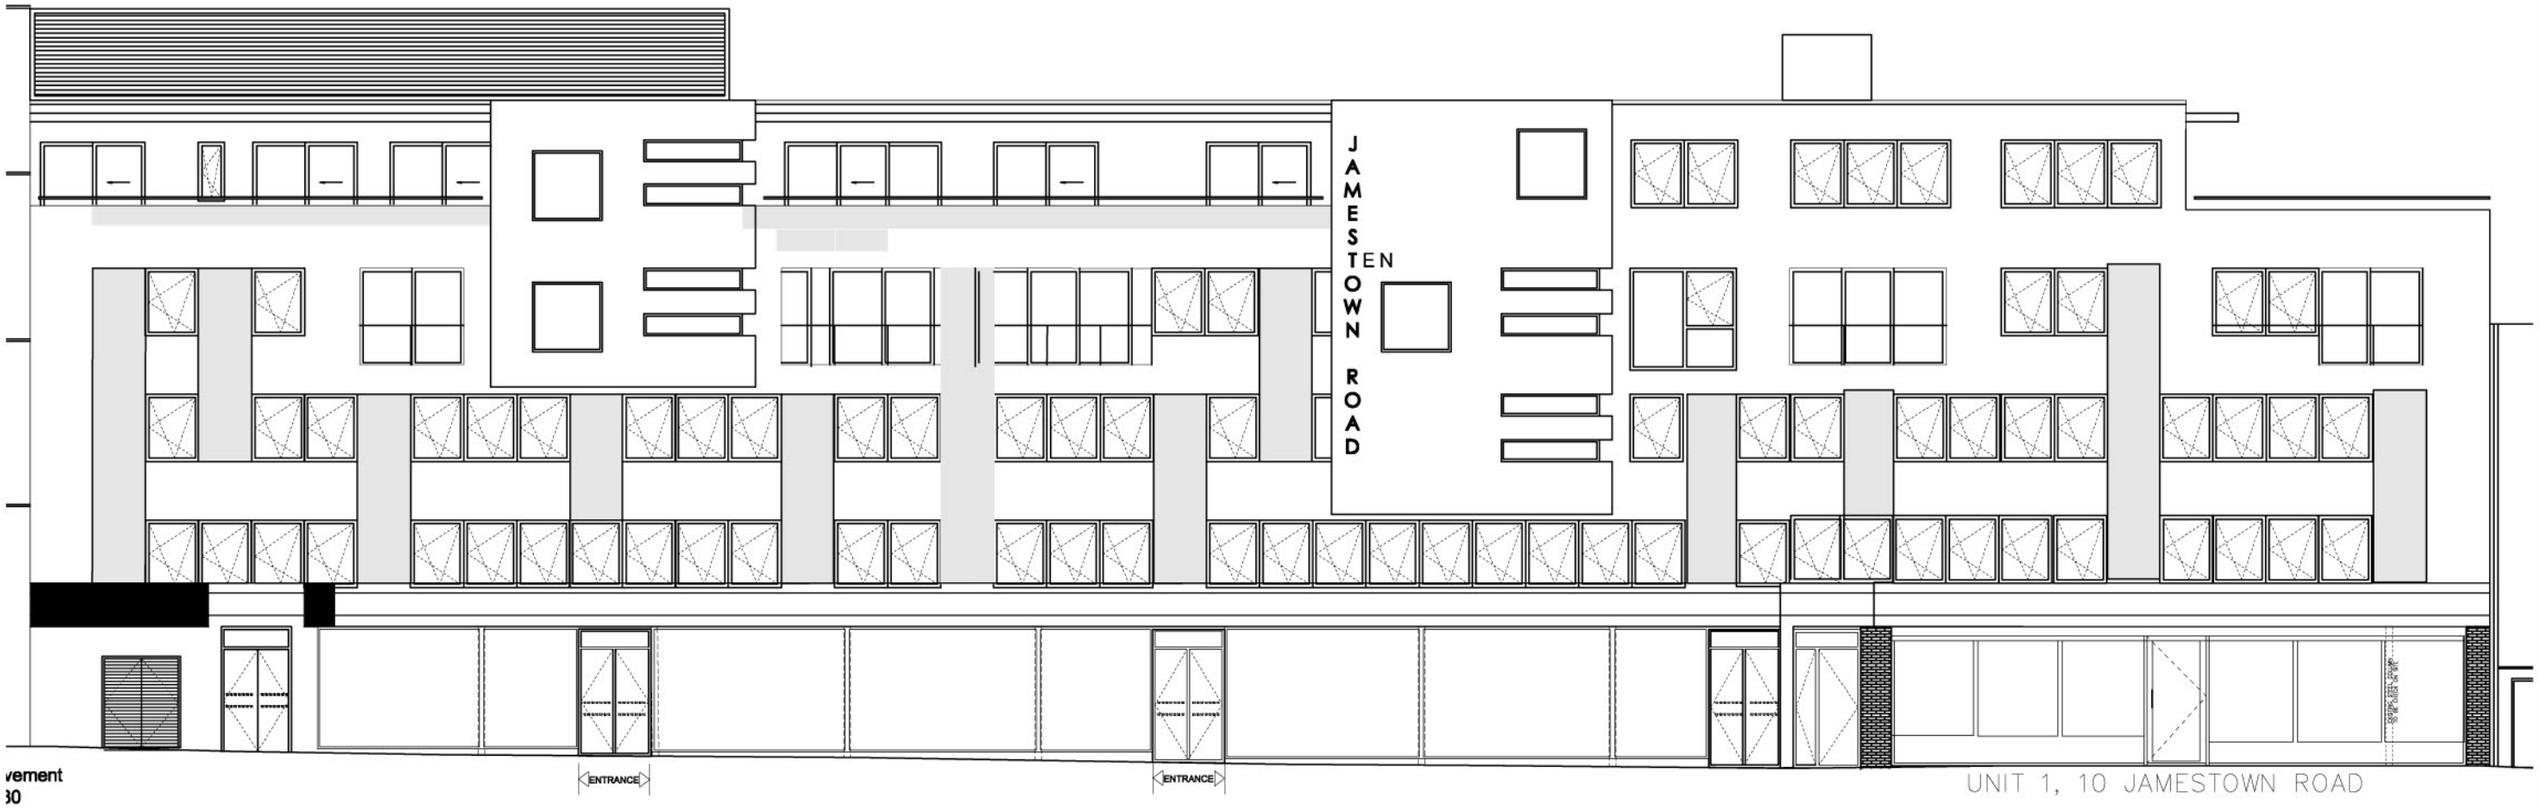

UNIT 1, 10 JAMESTOWN ROAD

1 / S302 Exisitng Jamestown Road Elevation - scale 1:100
ROSSOPOMODORO

Revisions

MARK	DATE	DESCRIPTION
-	-	-

JOB:	10 JAMESTOWN ROAD
CLIENT:	REDVESEV LTD
DRAWING:	EXISTING JAMESTOWN ROAD ELEVATION
JOB NUMBER: 201510	DATE: 05-12-11
SCALE:	1:150@A3
DRAWN: AM	CHECKED:

DRAWING_NO	PLANN	X	PRELIM		TENDER
S302					CONSTR

GDS architects
8 STAPLE INN
HOLBORN
LONDON, WC1V 7QH
TEL NO: 020 7404 0000
FAX NO: 020 7404 0500
Copyright Reserved
Architecture, Interiors, Surveying & Planning