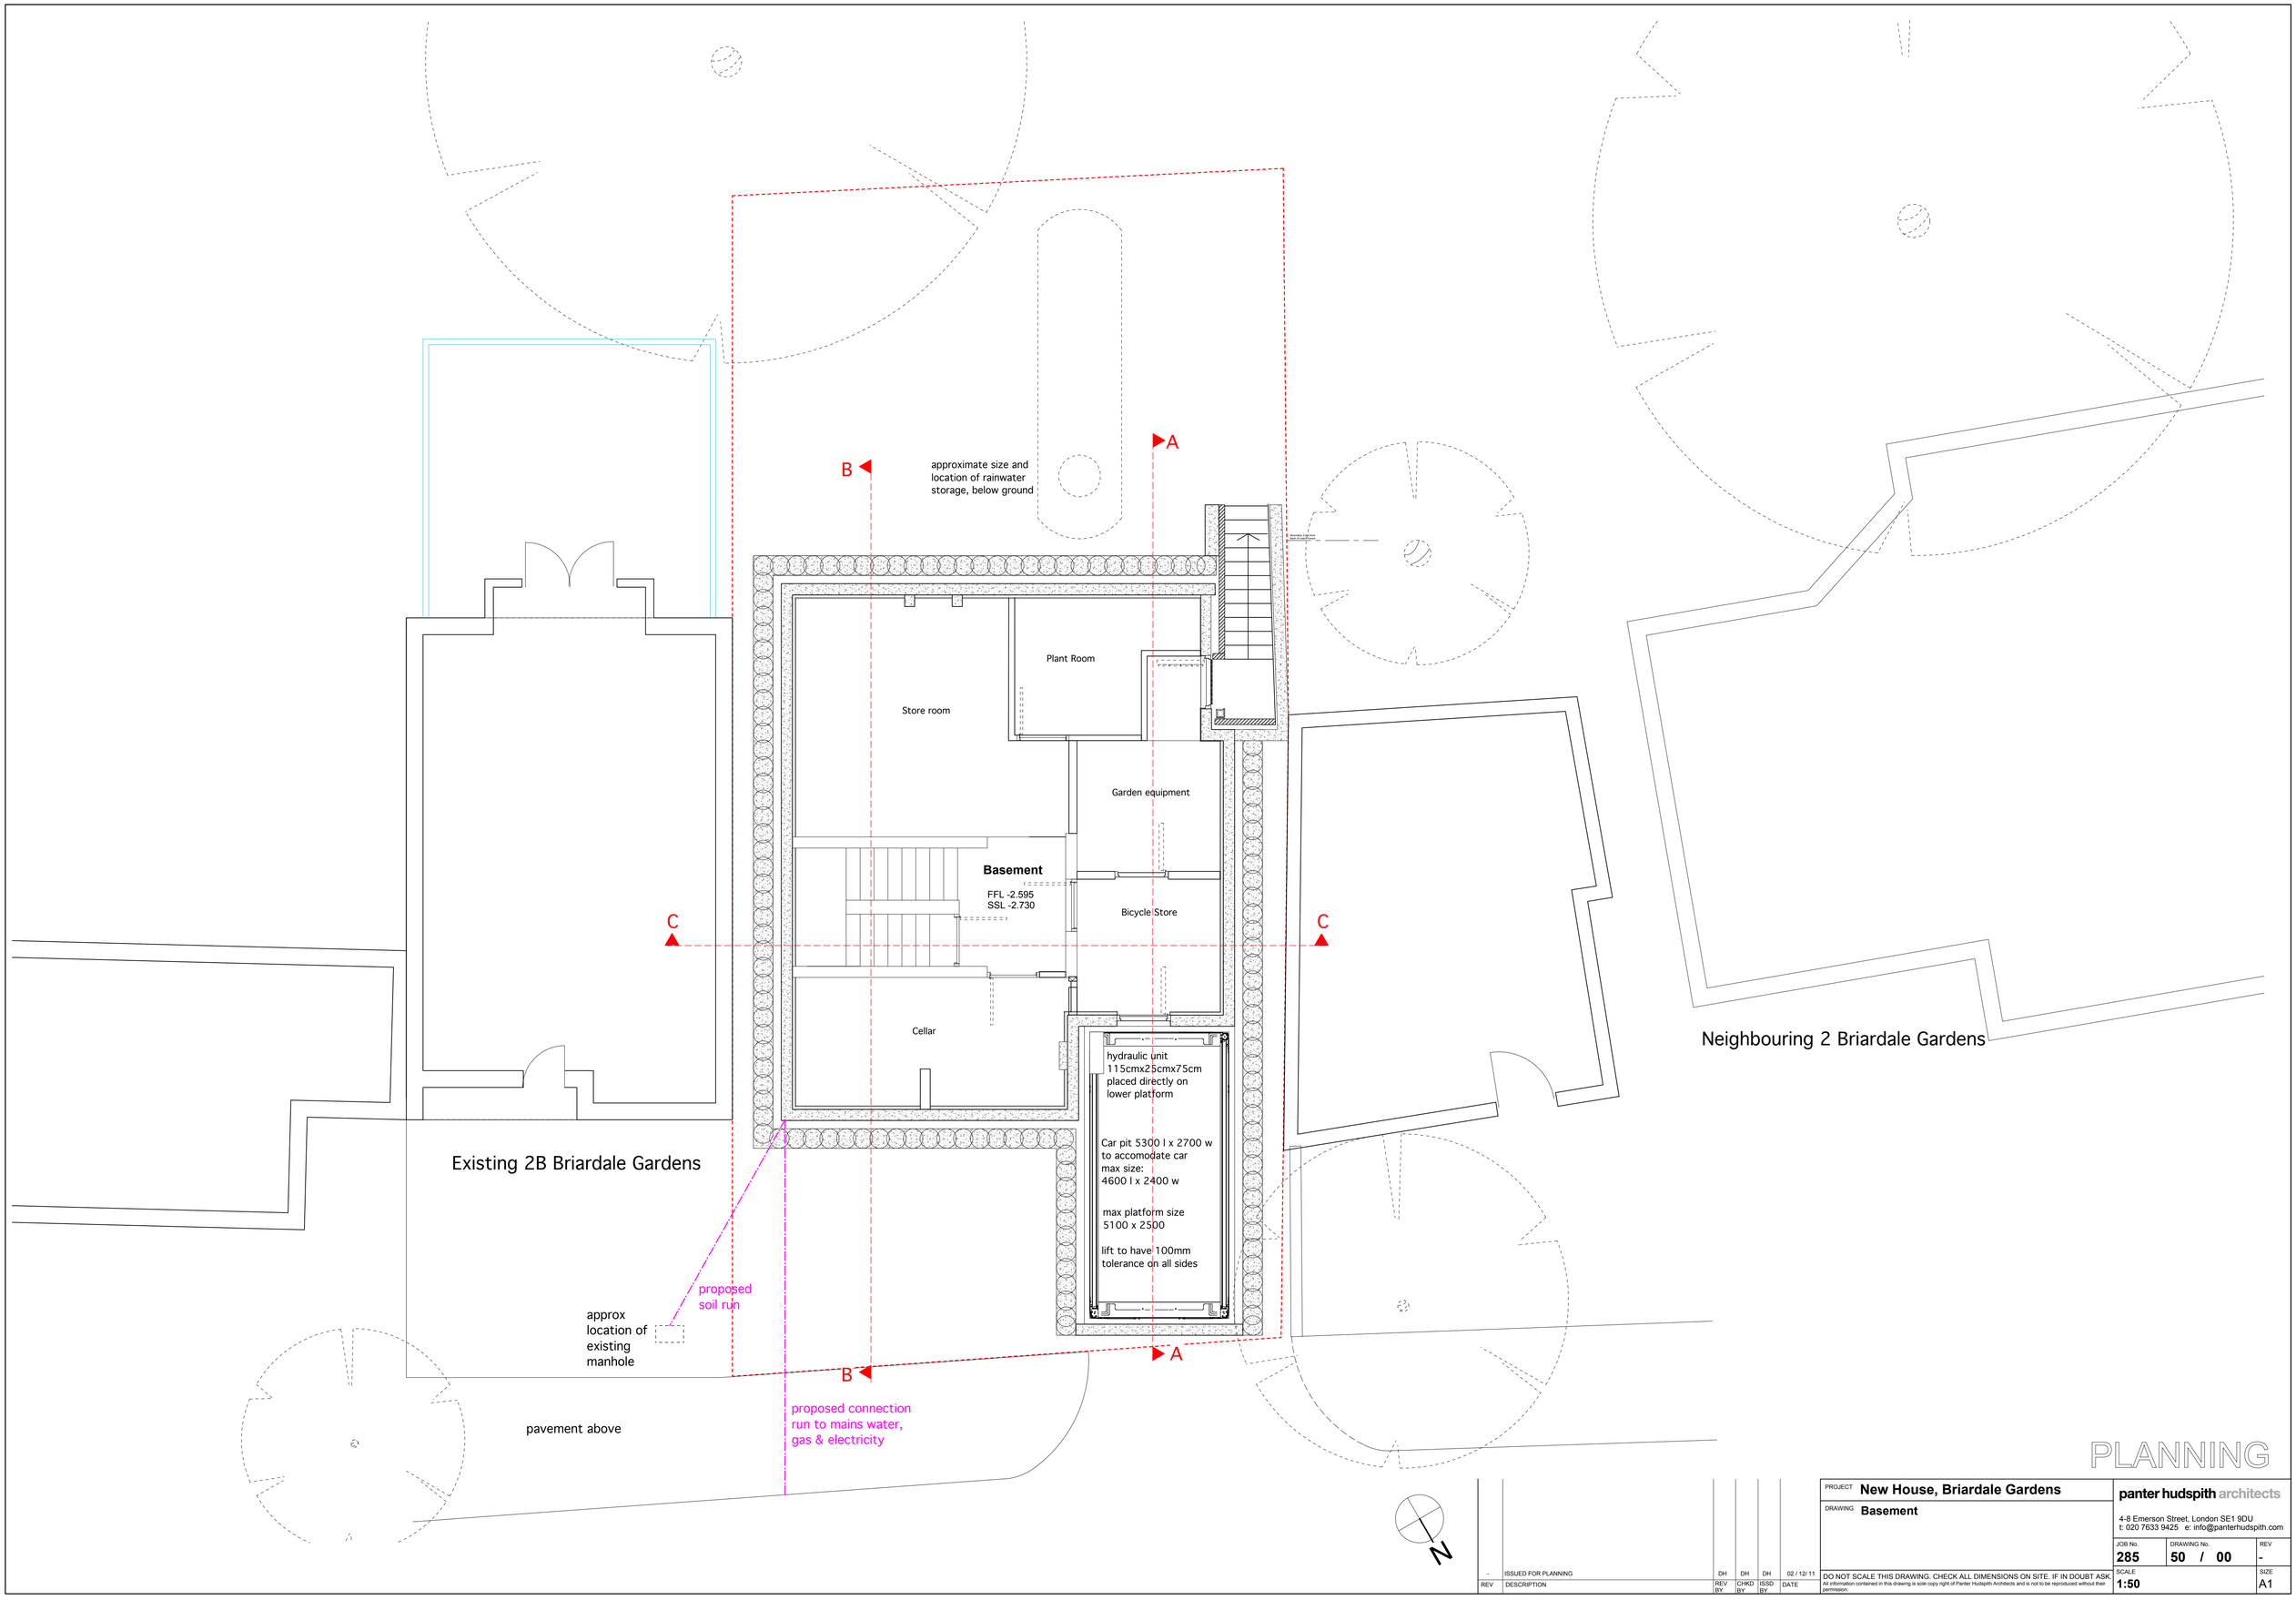

PLANNING

REV	DESCRIPTION	REV BY	CHKD BY	ISSD BY	DATE
-	ISSUED FOR PLANNING	DH	DH	DH	02 / 12 / 11

PROJECT **New House, Briardale Gardens**

DRAWING **Basement**

panter hudspith architects

4-8 Emerson Street, London SE1 9DU
t: 020 7633 9425 e: info@panterhudspith.com

JOB No.	DRAWING No.	REV
285	50 / 00	-

SCALE **1:50**

SIZE A1

DO NOT SCALE THIS DRAWING. CHECK ALL DIMENSIONS ON SITE. IF IN DOUBT ASK.
All information contained in this drawing is sole copy right of Panter Hudspith Architects and is not to be reproduced without their permission.