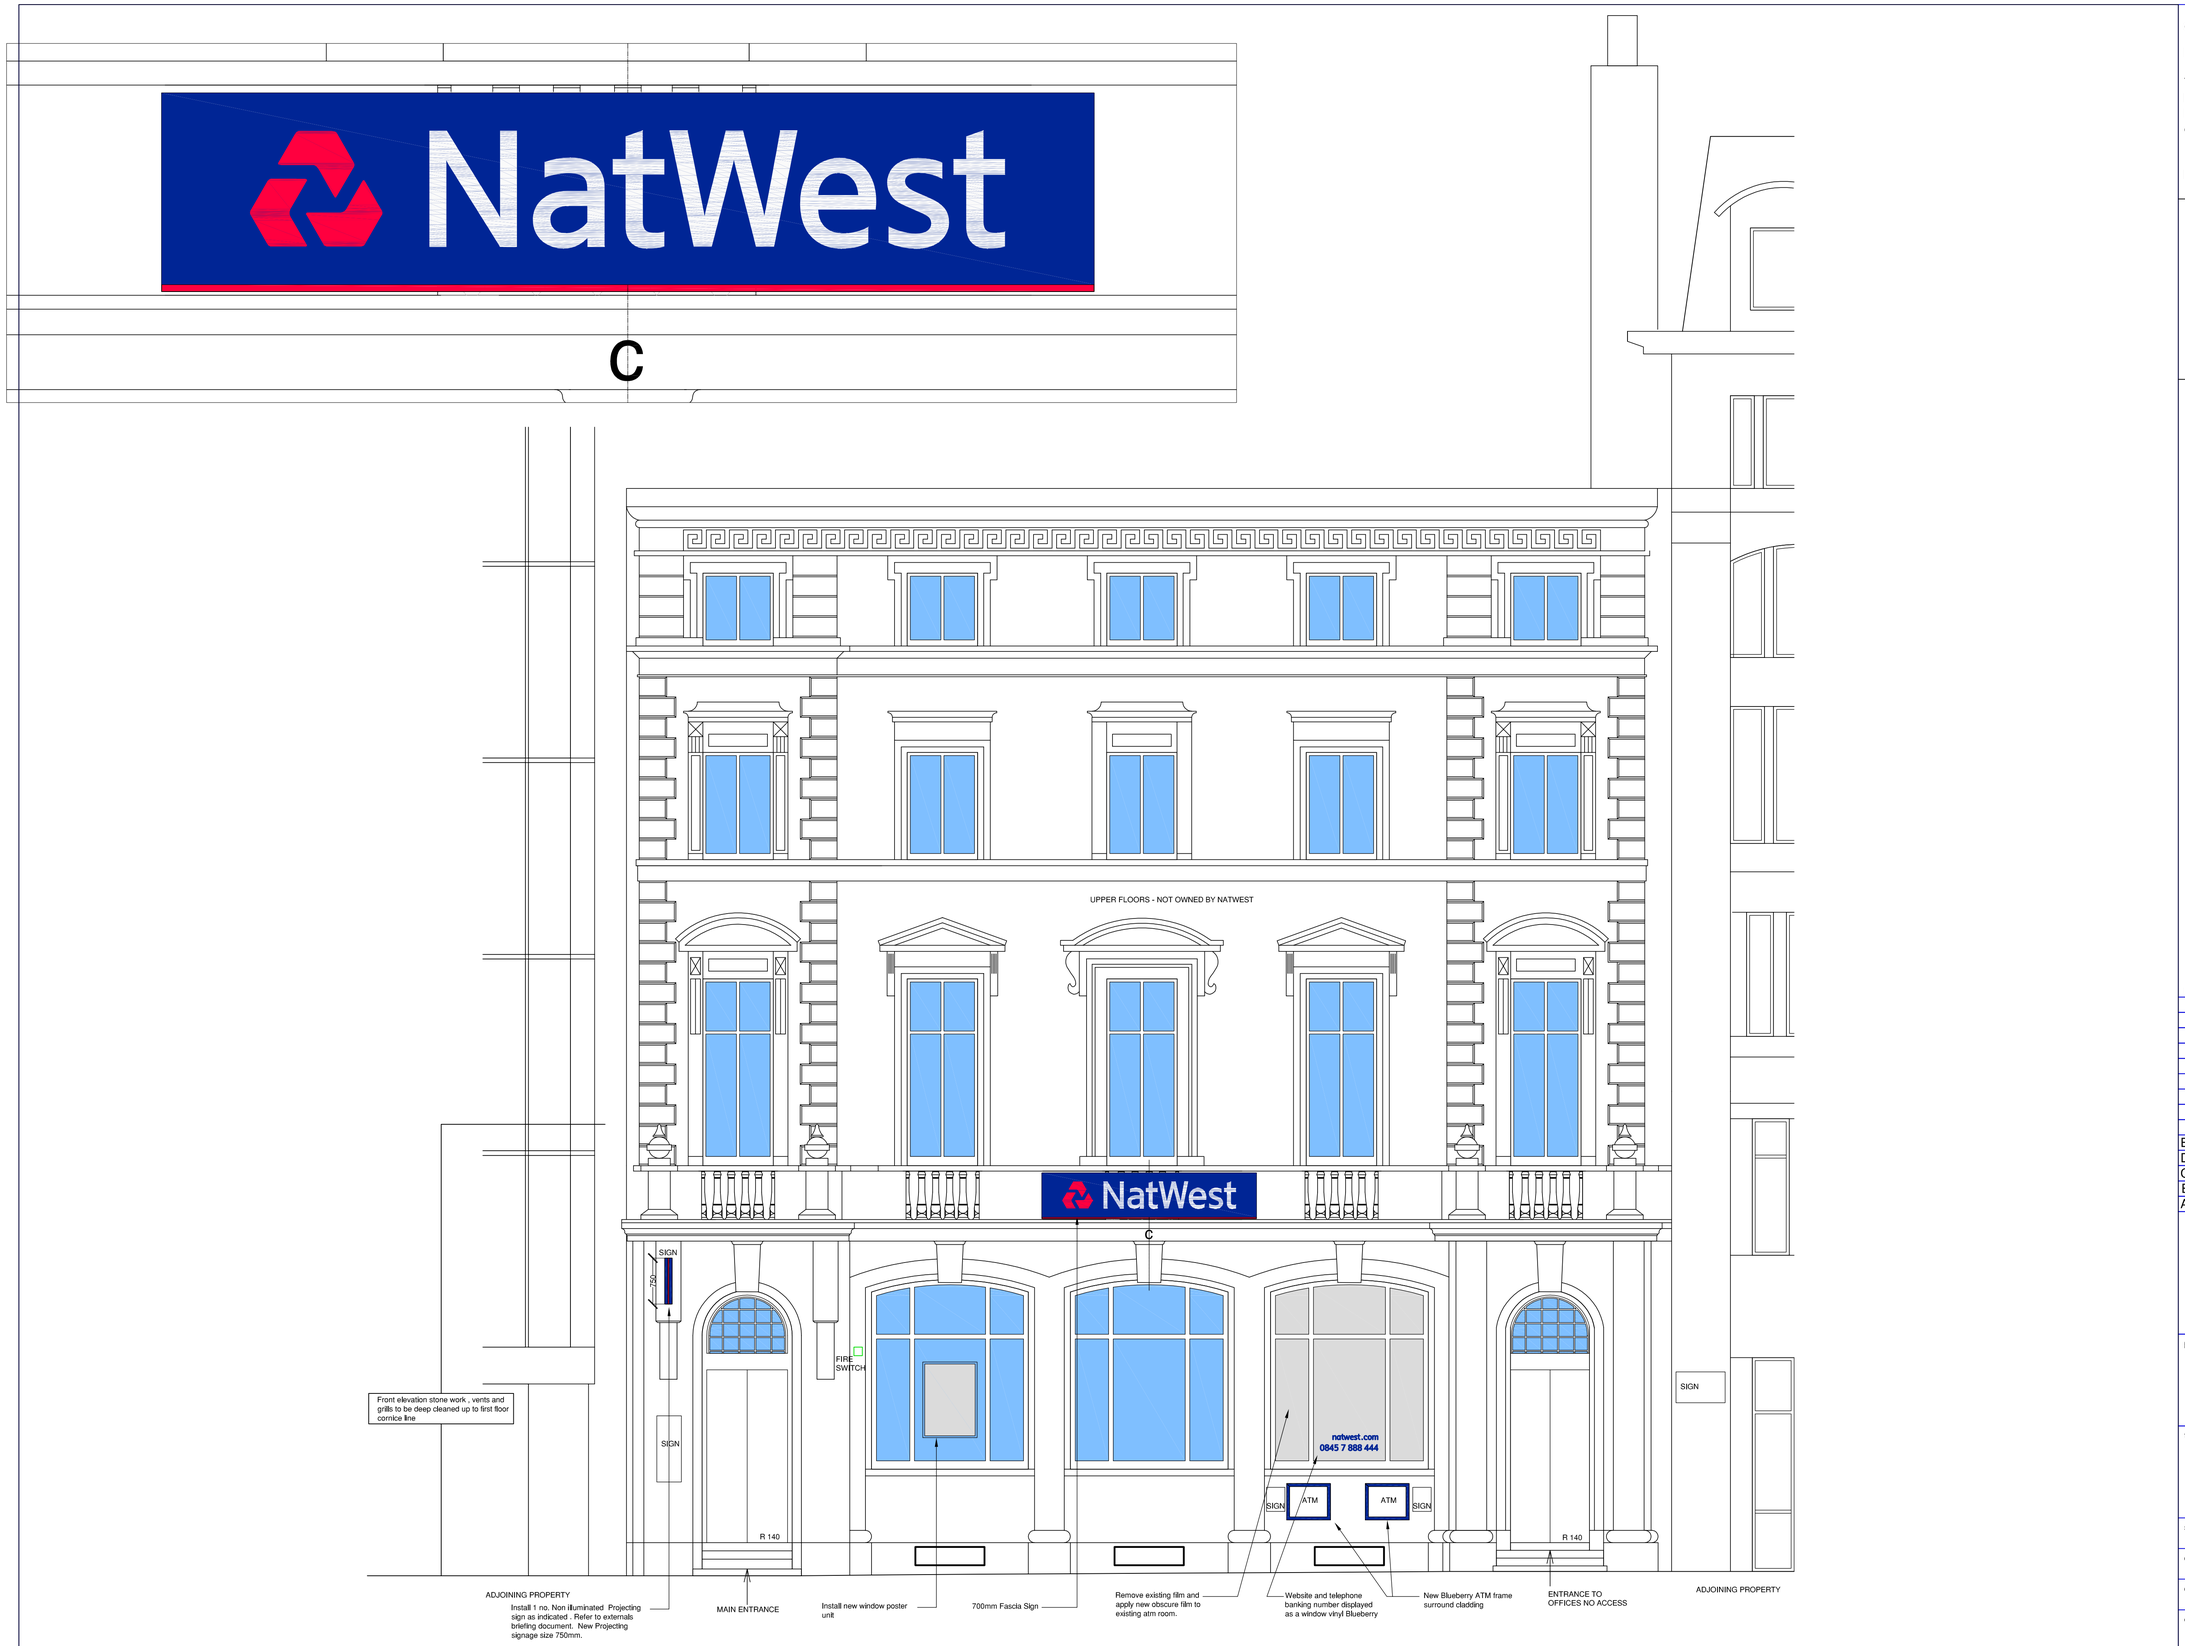

ELEVATION 1
HIGH HOLBORN

SCALE

0m 2m 4m 6m 8m 10m 12m 14m 16m 18m 20m

Group Property

Notes:

This drawing is the copyright and property of The Royal Bank of Scotland plc.
It must not be copied or published without written consent.

Do not scale from this drawing.

S&W DESIGN

Aspect House . Manchester Road . Altrincham
Cheshire . WA14 5PG

t: +44 0 161 926 6000
f: +44 0 161 926 6001
www.stylesandwood.co.uk

rev	description	date
E	CONSTRUCTION ISSUE	07.11.11
D	Fascia sign centralised	03.11.11
C	Signage and window treatment revised	02.11.11
B	Vinyl applied above atm	19.10.11
A	Revised in line with client comments	18.10.11

RBS
The Royal Bank of Scotland Group

project
Bloomsbury Parr's
214 High Holborn
WC1V 7BF

title
ELEVATION 1
PROPOSED OPTION 2
Core Proposal

scale
1:20 @ A1

drn	chk	app
AT	-	
date	date	date
31/03/11	-	

consultants' drawing number
D9525-020 Core Ele Proposal

brand

rbs drawing number

rev.
E