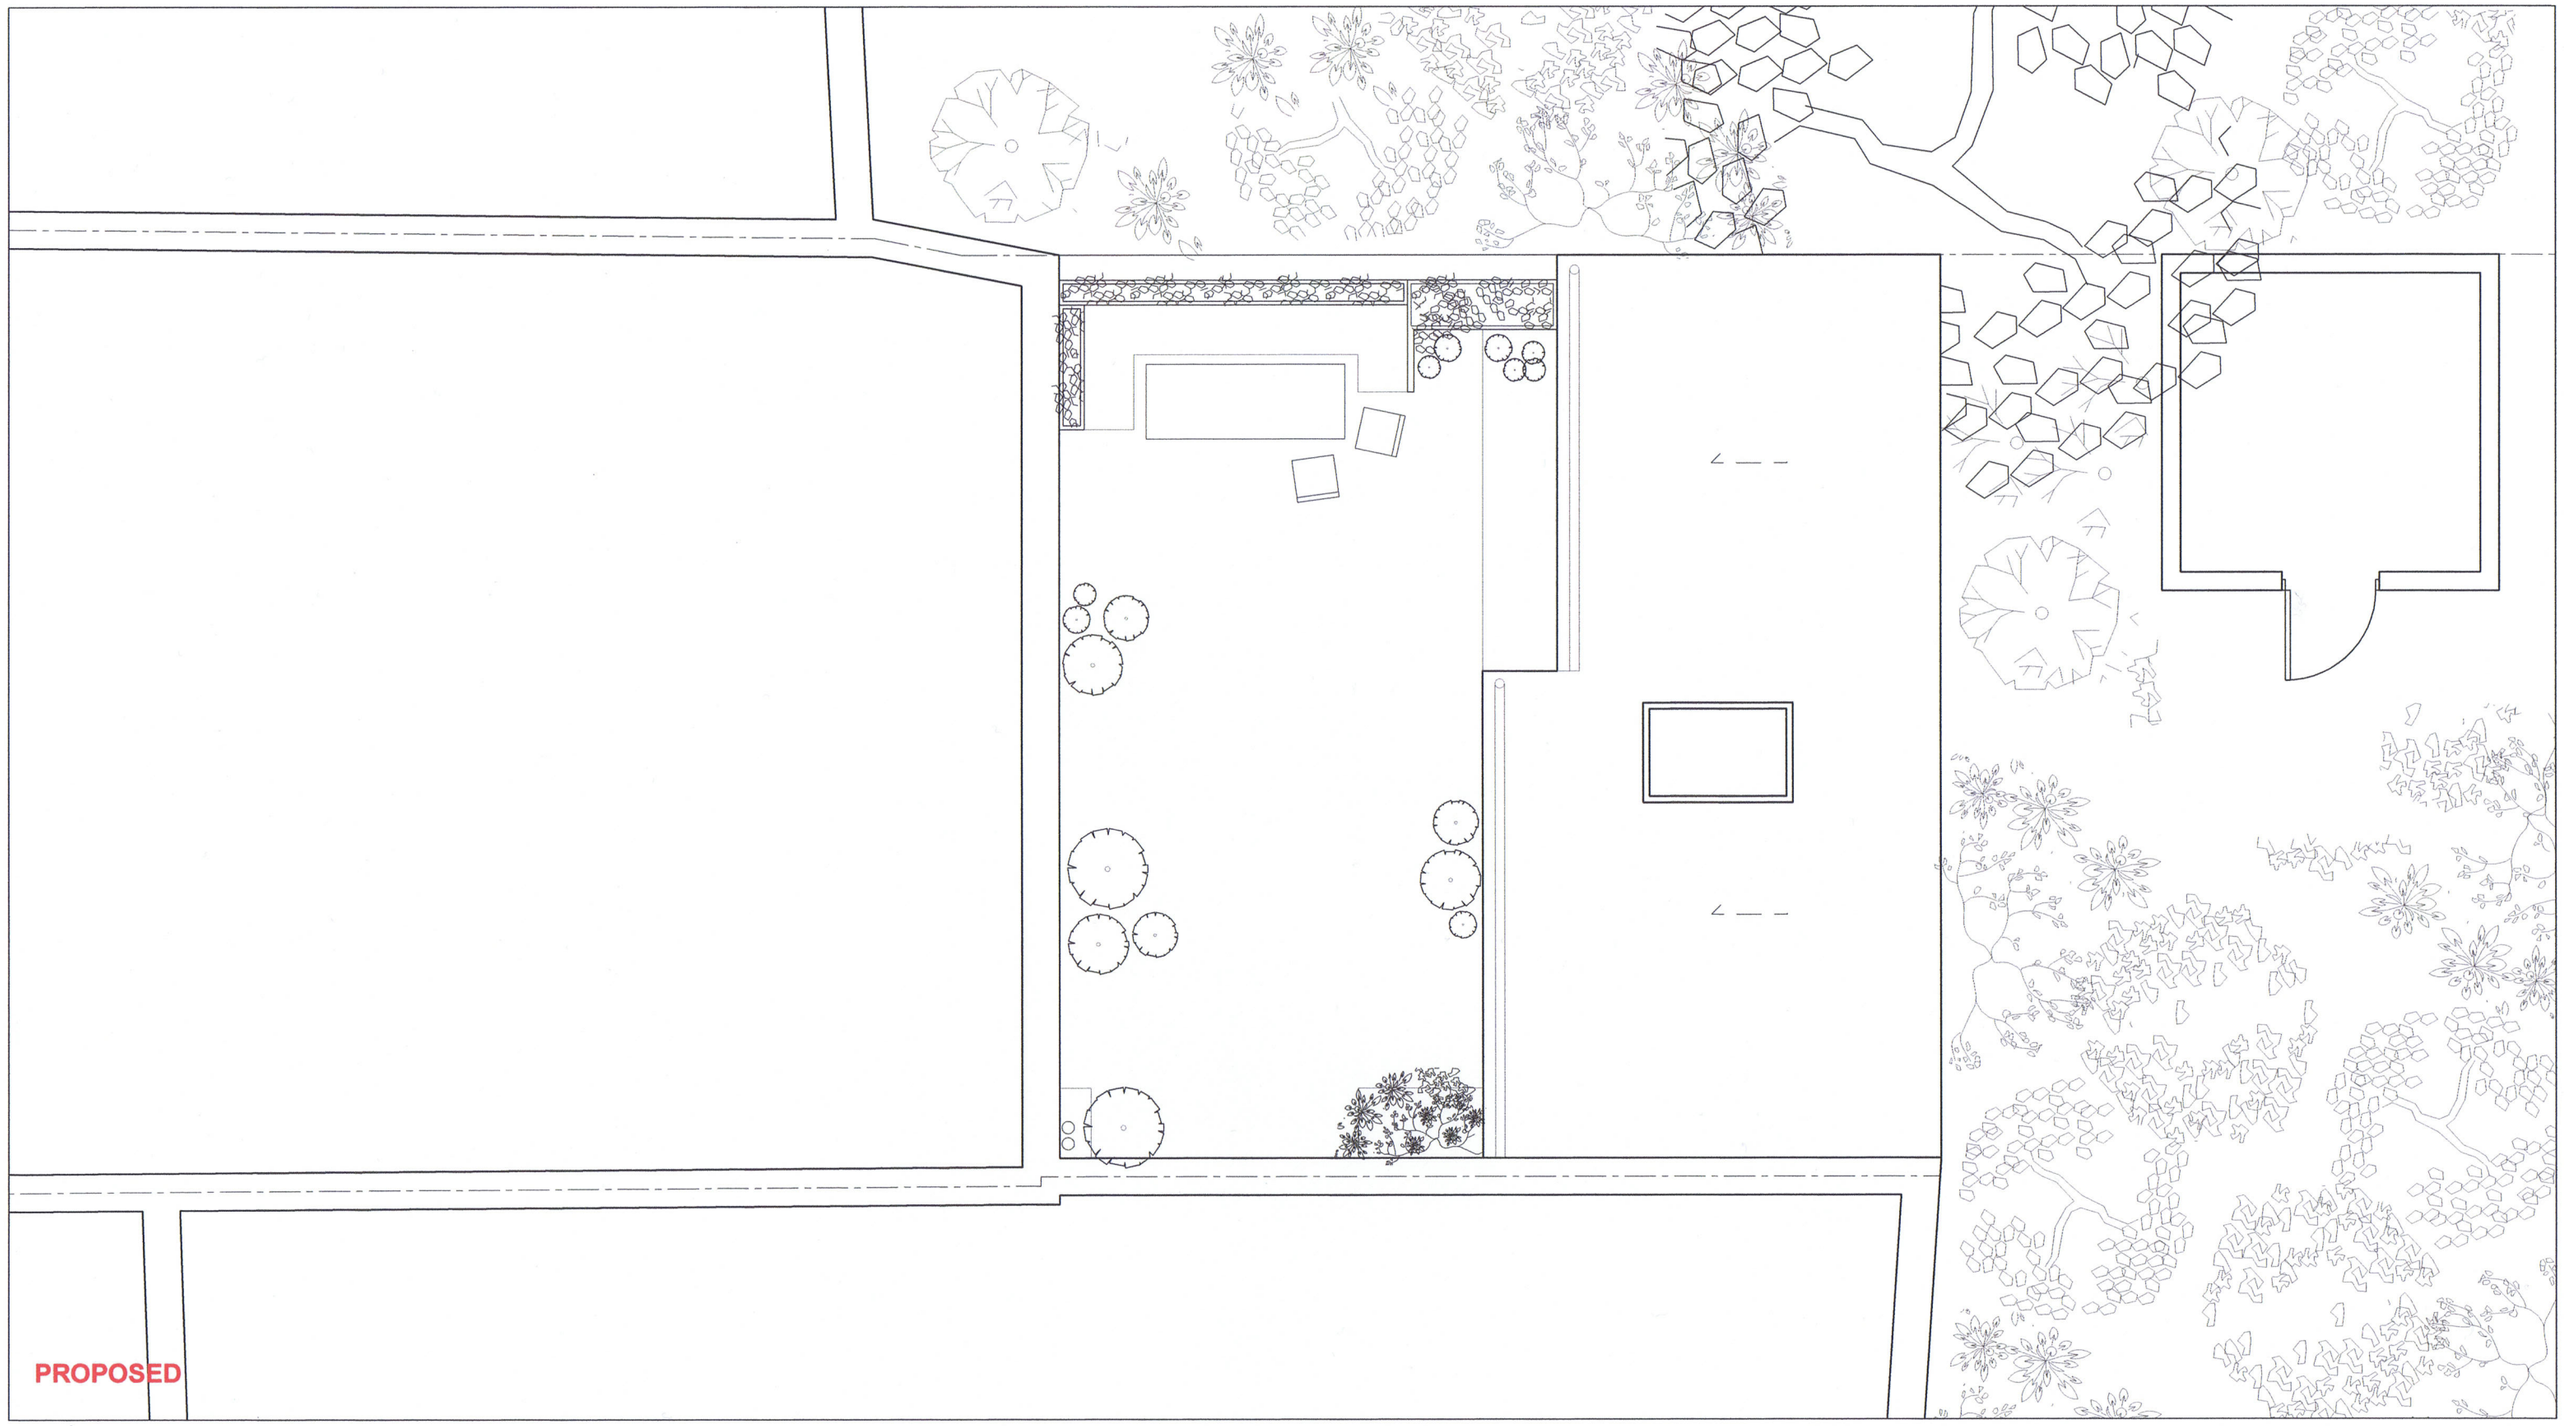

Rev	Date	Description
---	---	---

Client

Dony Spiro
6 Mortimer Crescent
London NW6 5NX

Project

Garden Studio
6 Mortimer Crescent
London NW6 5NX

Title

PROPOSED
Roof Plan

Job No	Dwg No	Rev	Stage
MRT - GS	GA-101	P1	A/B/C
Date	**Scale**	**Drwn**	**Chkd**
Sept 2011	1/50 @ A3	MW	-

MELISSA WHITE ARCHITECTS

13a West End Lane
London NW6 4NU

Tel +44 [0]7956 404299
whitemelissann@hotmail.com