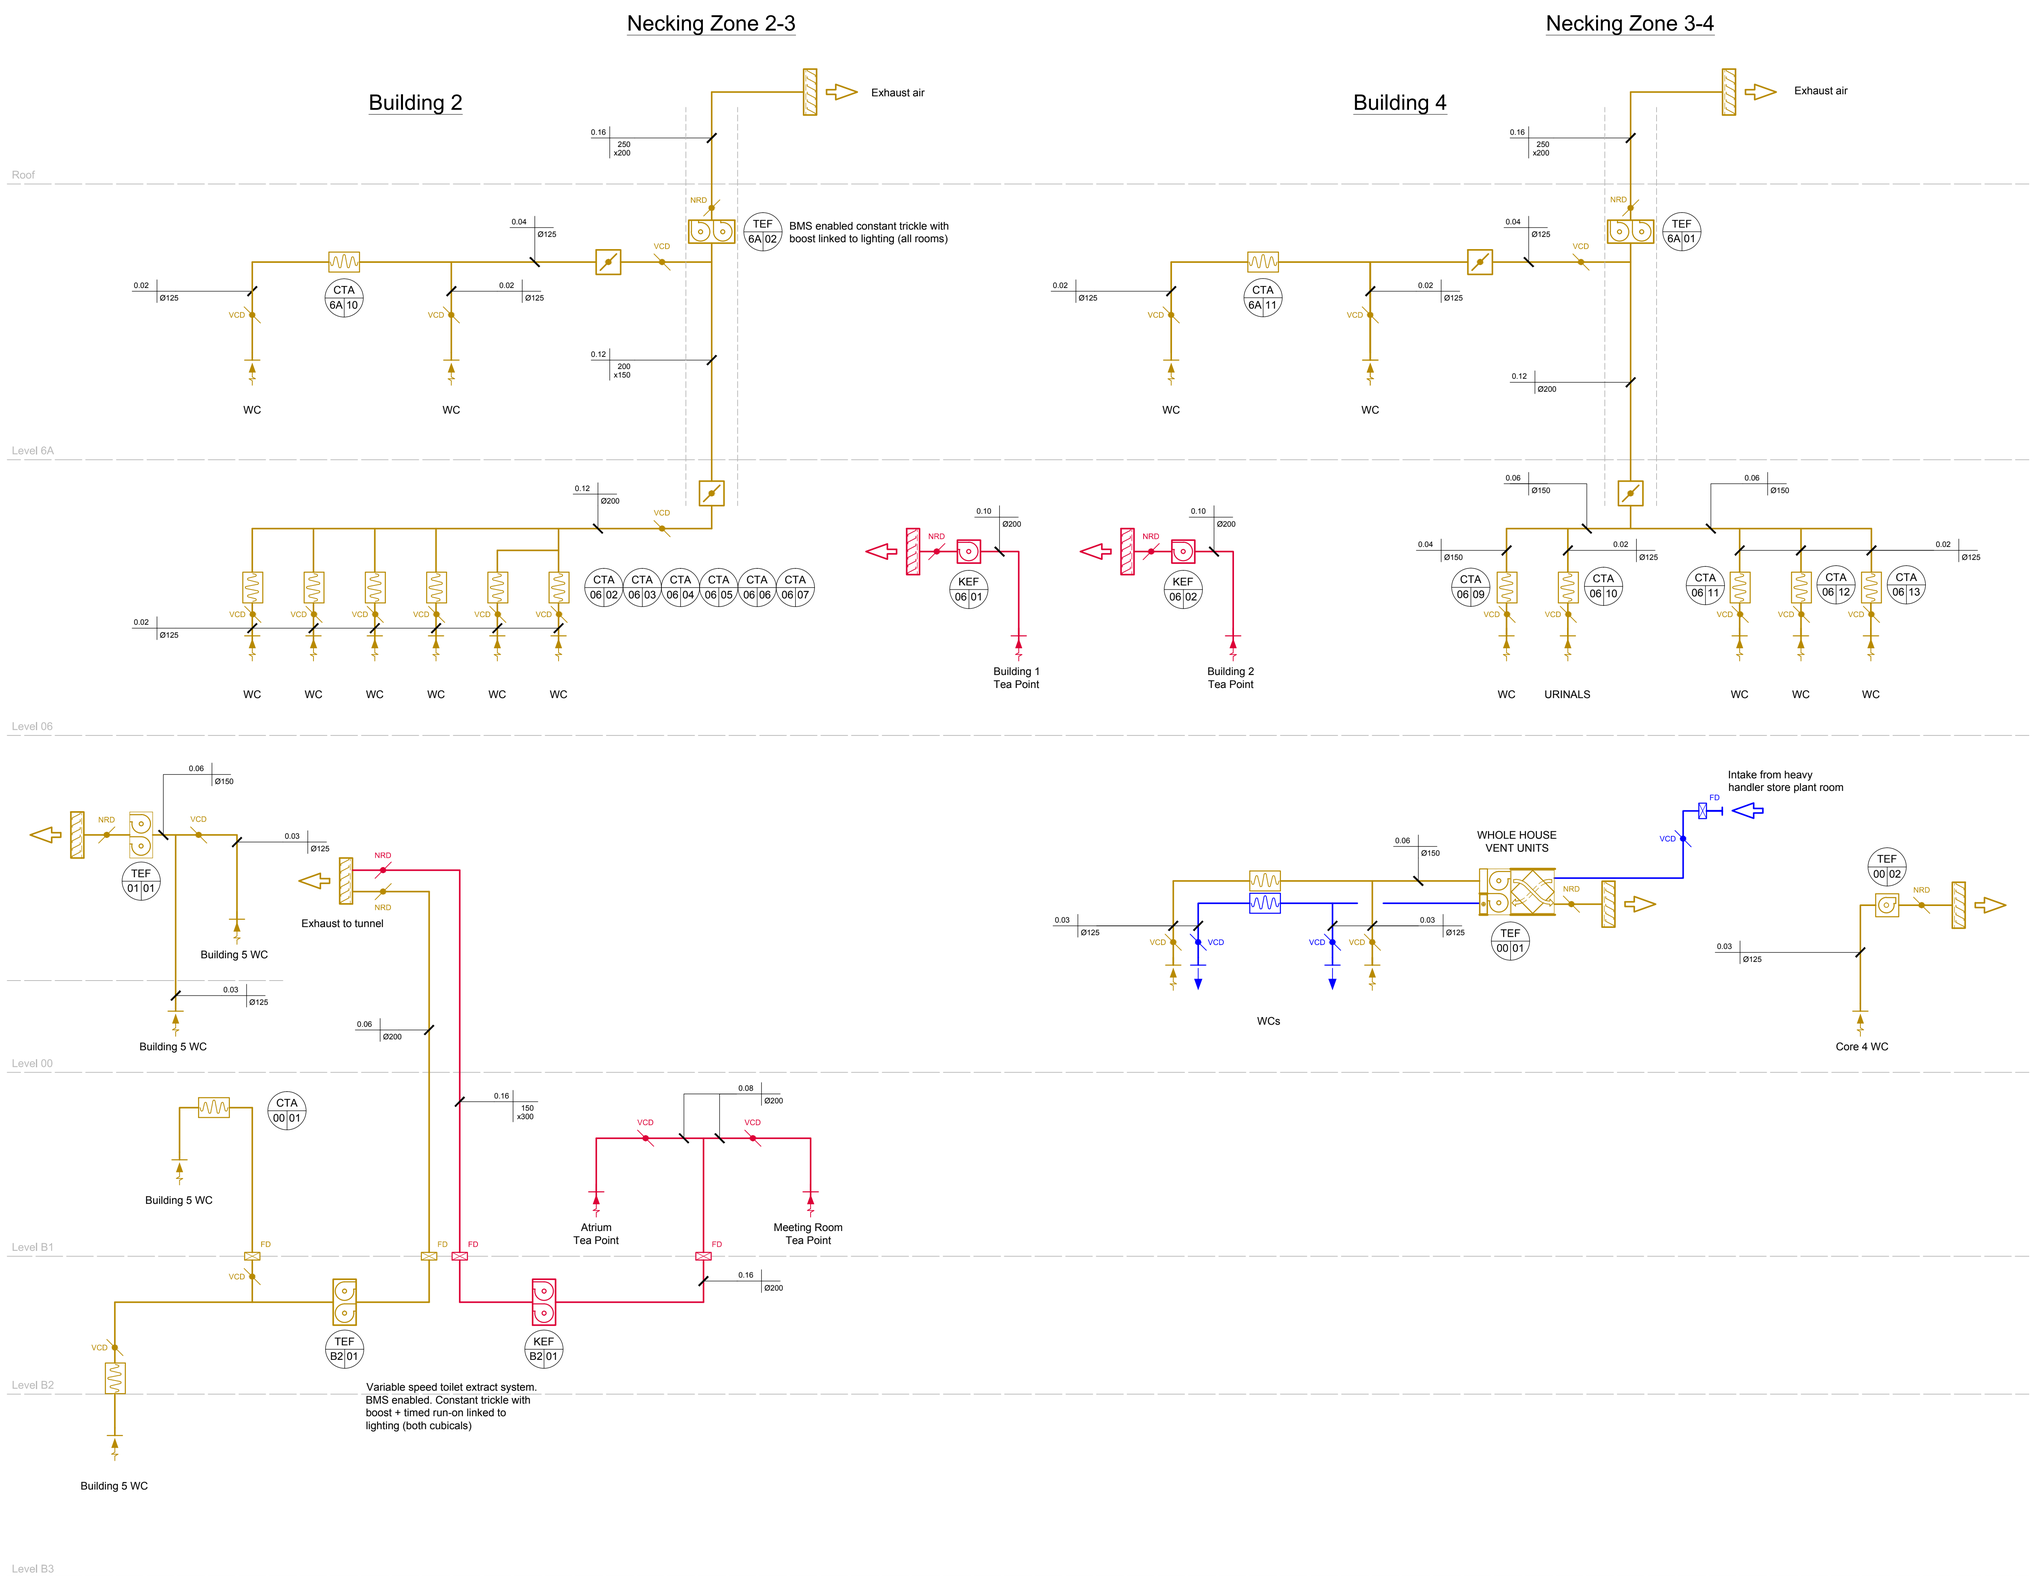

Issue	Date	By	Chkd	Appd
C1	26/08/11	RW	AD	AS
	Construction			
T4	10/05/11	RW	AD	AS
	Tender addendum			
T3	17/03/11	MO	AD	AS
	Tender			
T2	24/02/11	MO	AD	AS
	Tender			
T1	28/01/11	MO	AD	AS
	For Information			
02	03/08/10	RLP	AD	AS
	Stage E Issue			
01	14/08/09	RW	AD	AS
	Stage D Issue			

ARUP

13 Fitzroy Street
London W1T 4BQ
Tel +44 (0)20 7636 1531 Fax +44 (0)20 7580 3924
www.arup.com

Client
The British Museum

Job Title
British Museum
World Conservation and
Exhibitions Centre

Drawing Title
Mechanical Services
Toilet Extract Schematic

Scale at A1 N.T.S.

Discipline Mechanical

Drawing Status
Construction

Job No	Drawing No	Issue
124020	ARUP-50-DR-SM45	C1

J:\124000\124020 British Museum\4 Internal Data\03 Drawings\01 Issue Drawings\MA\RUP-50-DR-SM45.dwg 2 Sep 2011 10:38:38 id: 58A82122-852D-4247-9327-57EA58FC0A54 richard.williams
Do not scale
© Arup