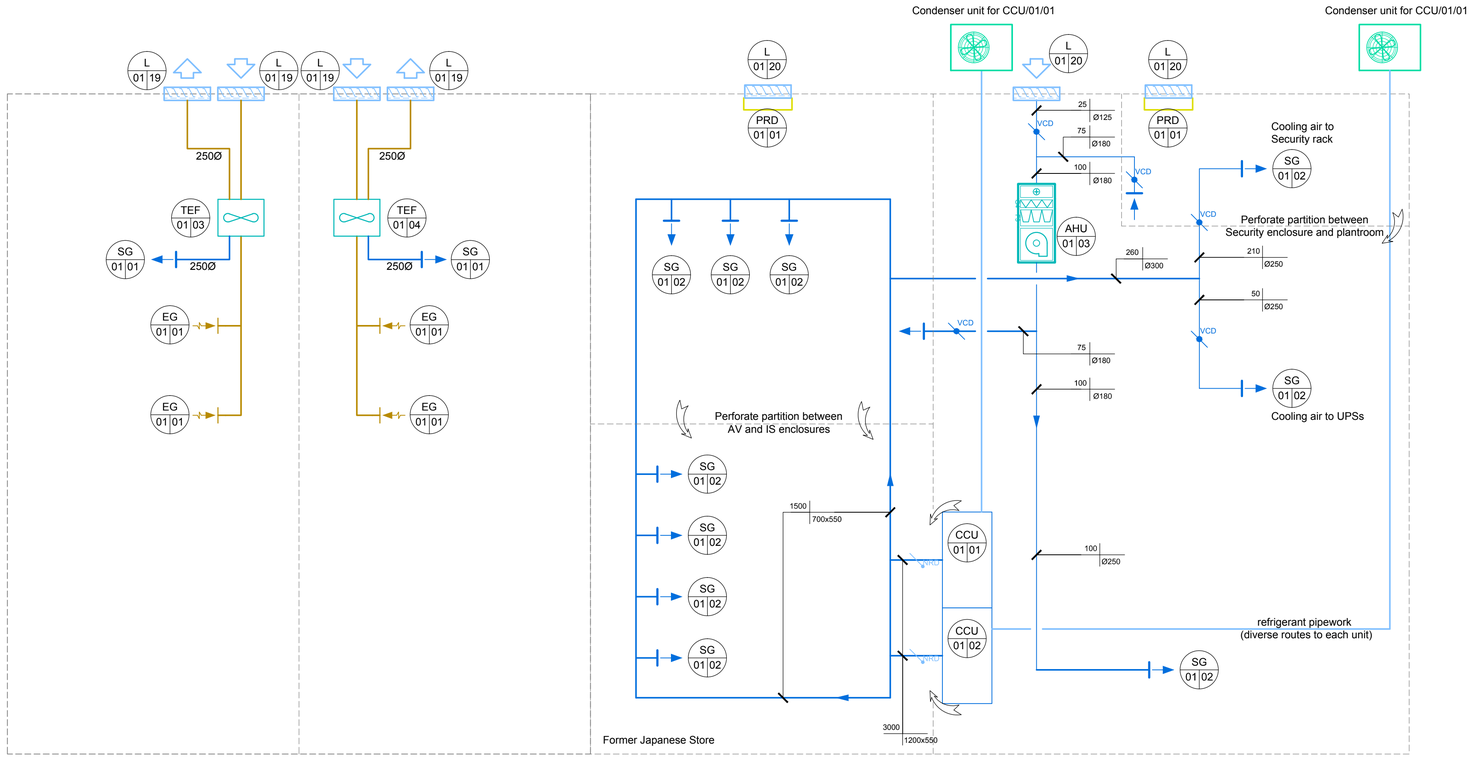

C1	26/08/11	RW	AD	AS
	Construction			
T1	10/05/11	RW	AD	AS
	Tender addendum			
Issue	Date	By	Chkd	Appd

ARUP

13 Fitzroy Street
London W1T 4BQ
Tel +44 (0)20 7636 1531 Fax +44 (0)20 7580 3924
www.arup.com

Client
The British Museum

Job Title
British Museum
World Conservation and Exhibitions Centre

Drawing Title
Mechanical Services
IT Cooling & Ventilation
Schematic
(former Japanese Store)

Scale at A1 N.T.S.

Discipline Mechanical

Drawing Status
Construction

Job No	Drawing No	Issue
124020	**ARUP-50-DR-SM51**	**C1**

Do not scale
© Arup

J:\124000\124020\124020 British Museum\4 Internal Data\03 Drawings\01 Issue Drawings\MARUP-50-DR-SM51.dwg 30 Aug 2011 14:34:21 id: 31E24B91-0125-4B4E-8049-0D6DDA4AD24B trevor.bone