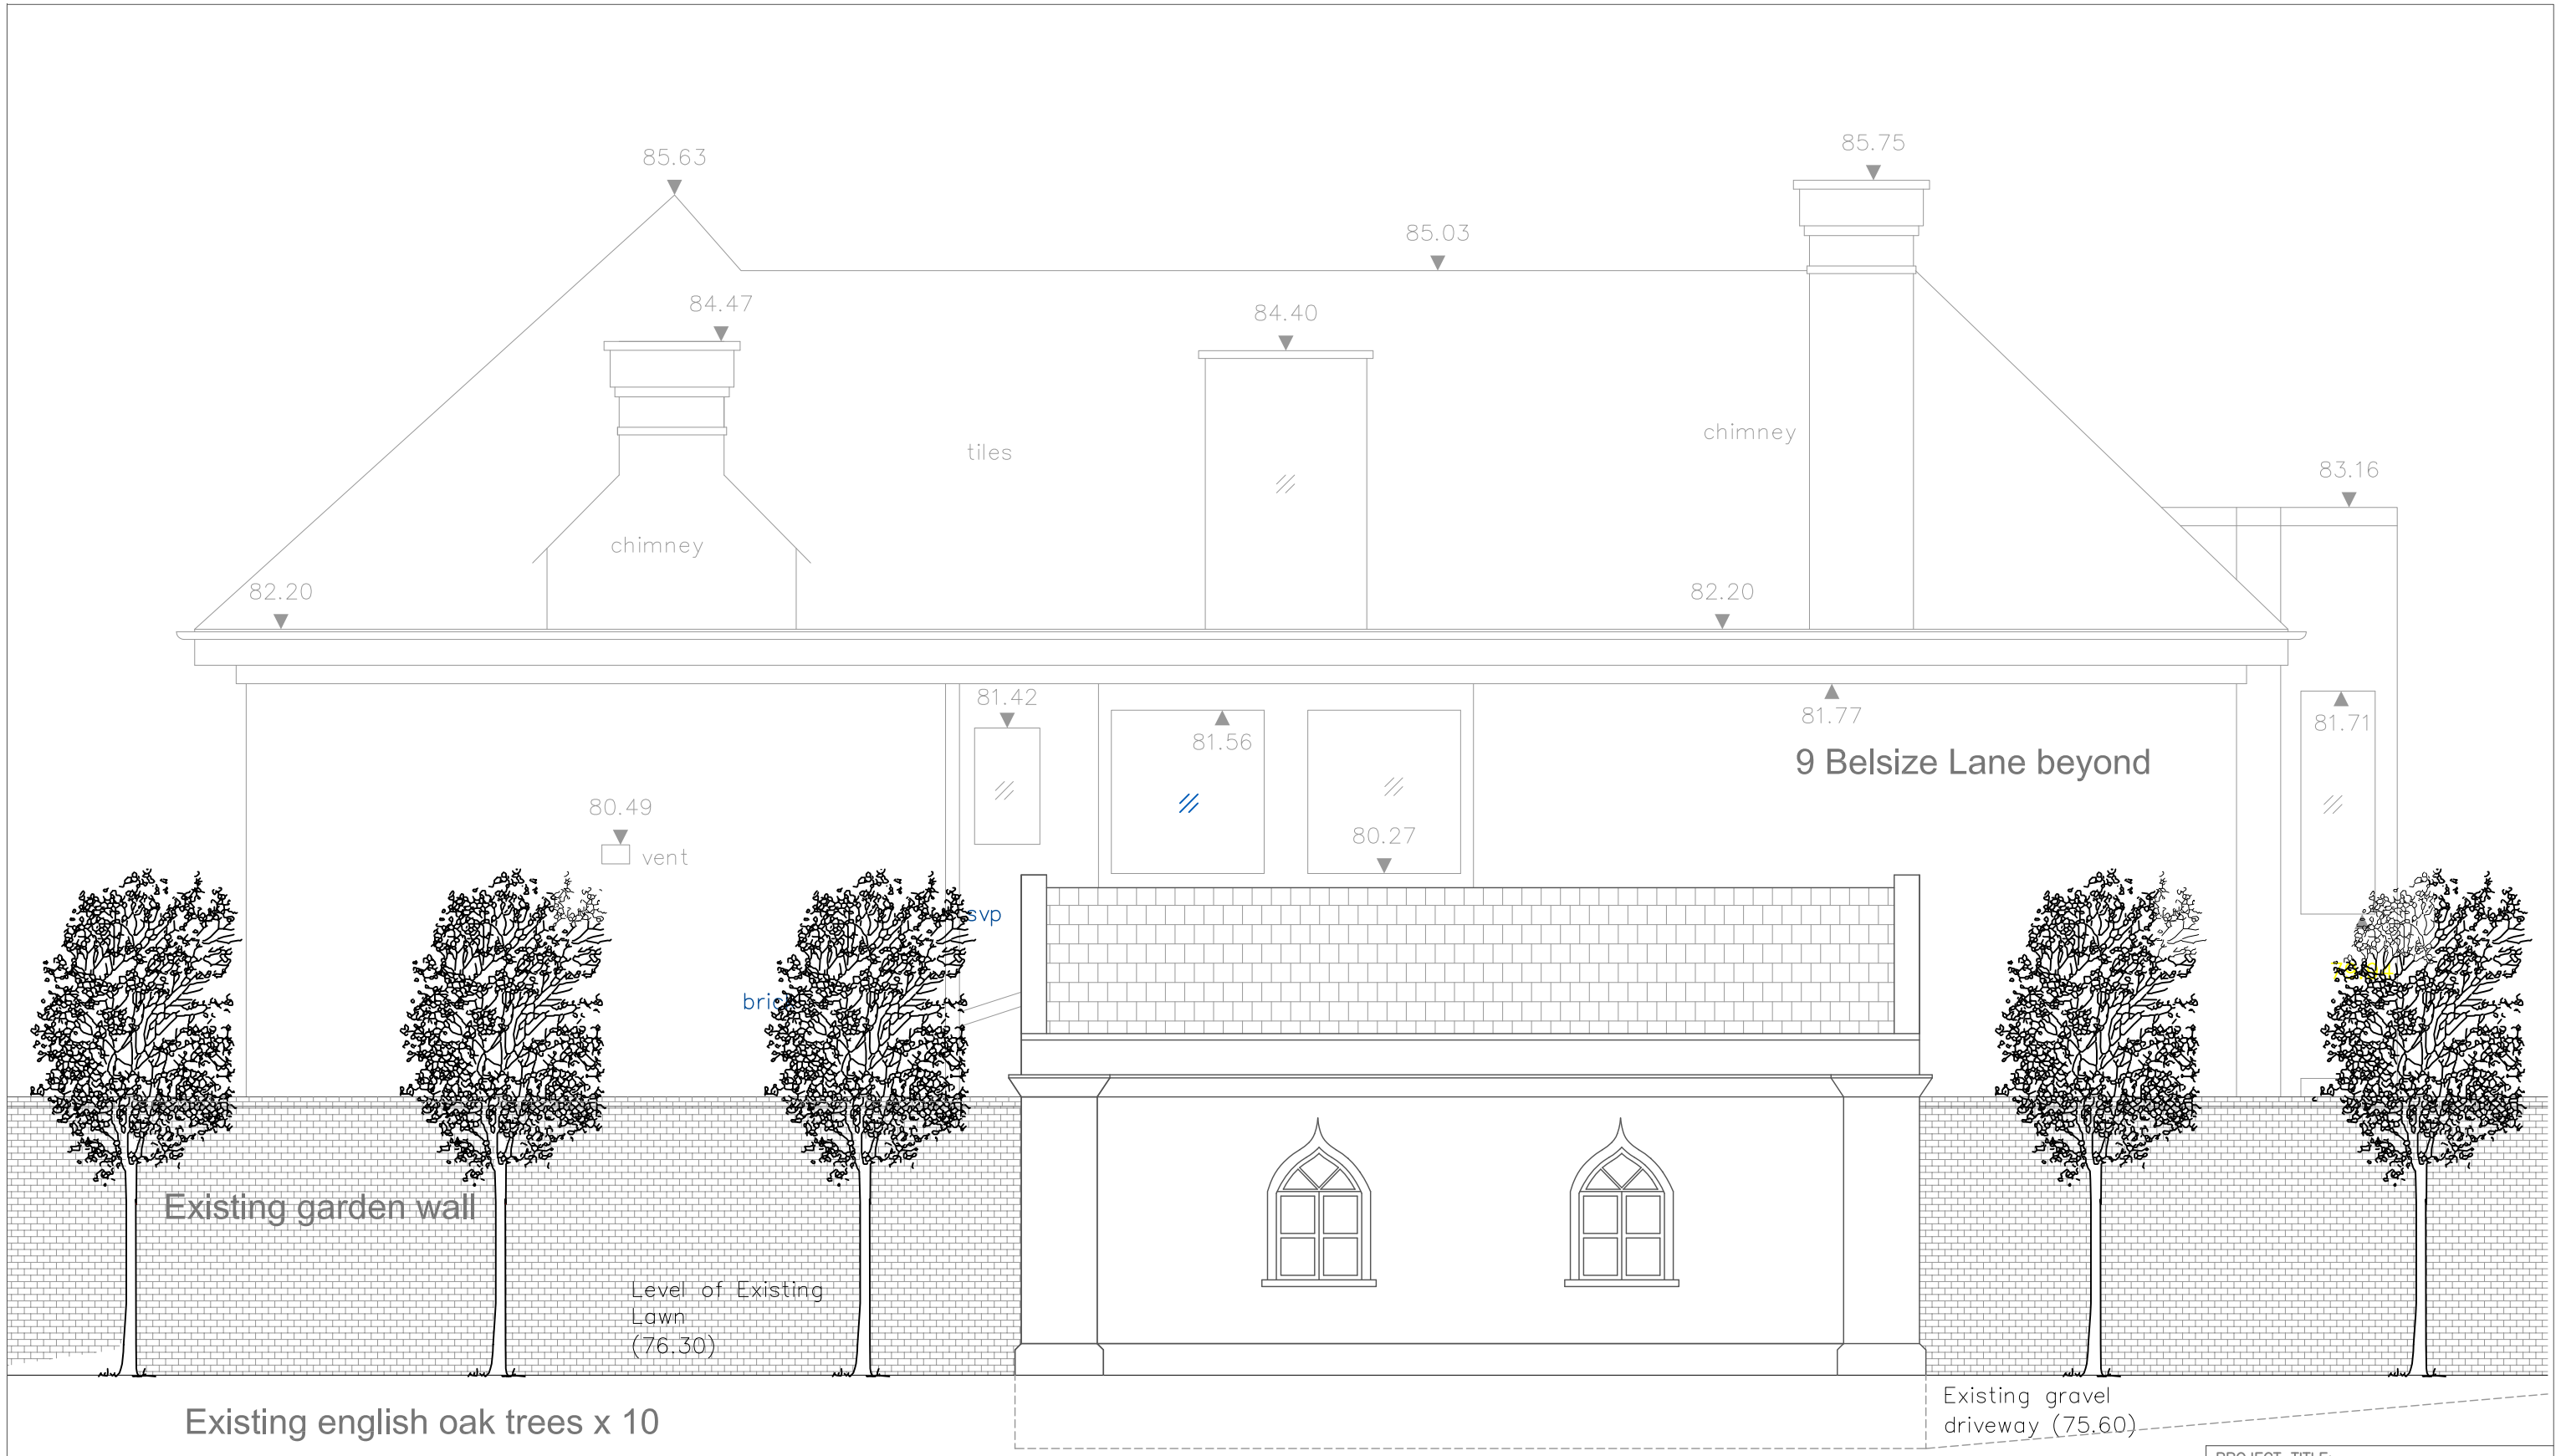

Side Elevation of the garage to compare the height and profile with the property on the next plot

PROJECT TITLE: HUNTER's LODGE GARAGE/OUT BUILDING- Proposed Minor amendments to the existing design	
DRAWING TITLE: SIDE ELEVATION-Existing	SHEET NO. HL/GR/06/A
SCALE: 1:50	DATE: 07–10–2010