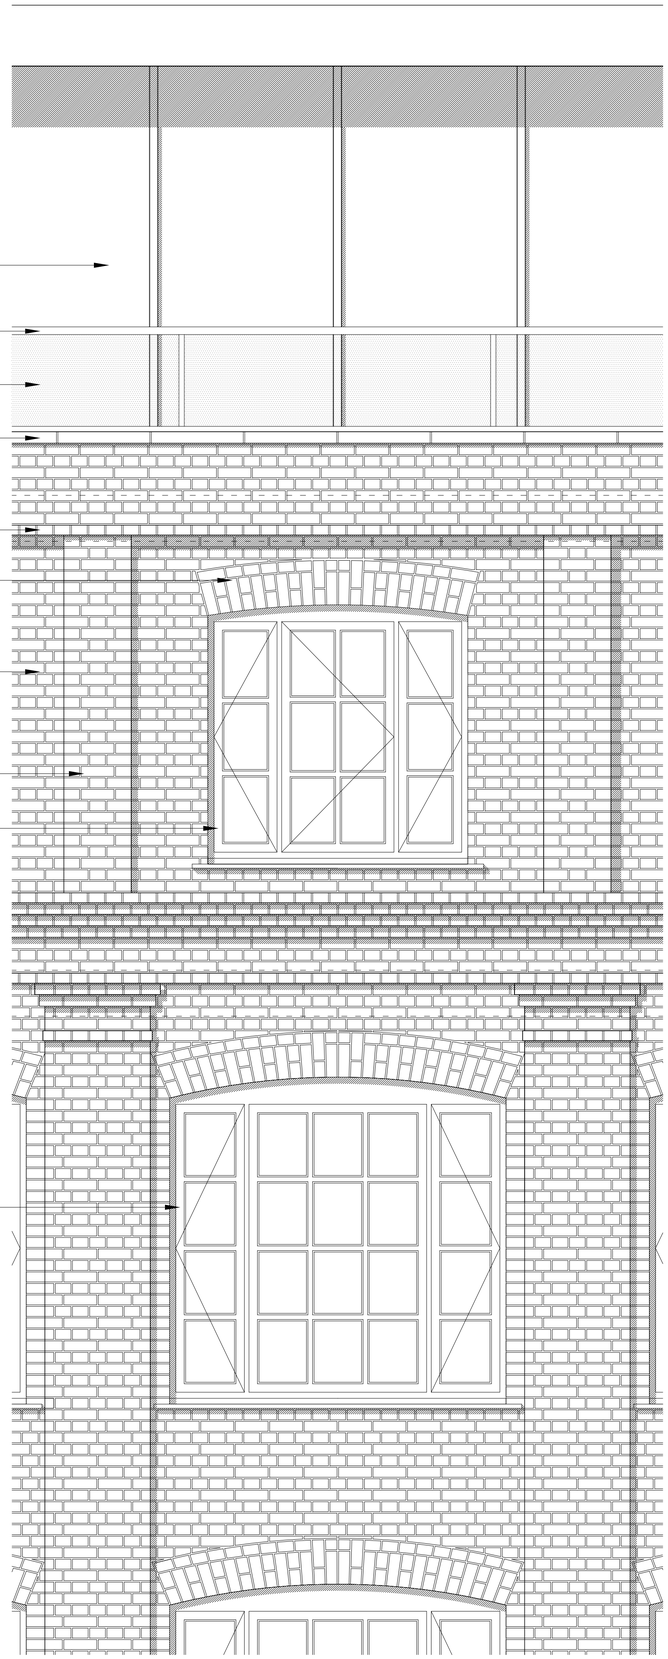

WEST ELEVATION DETAIL

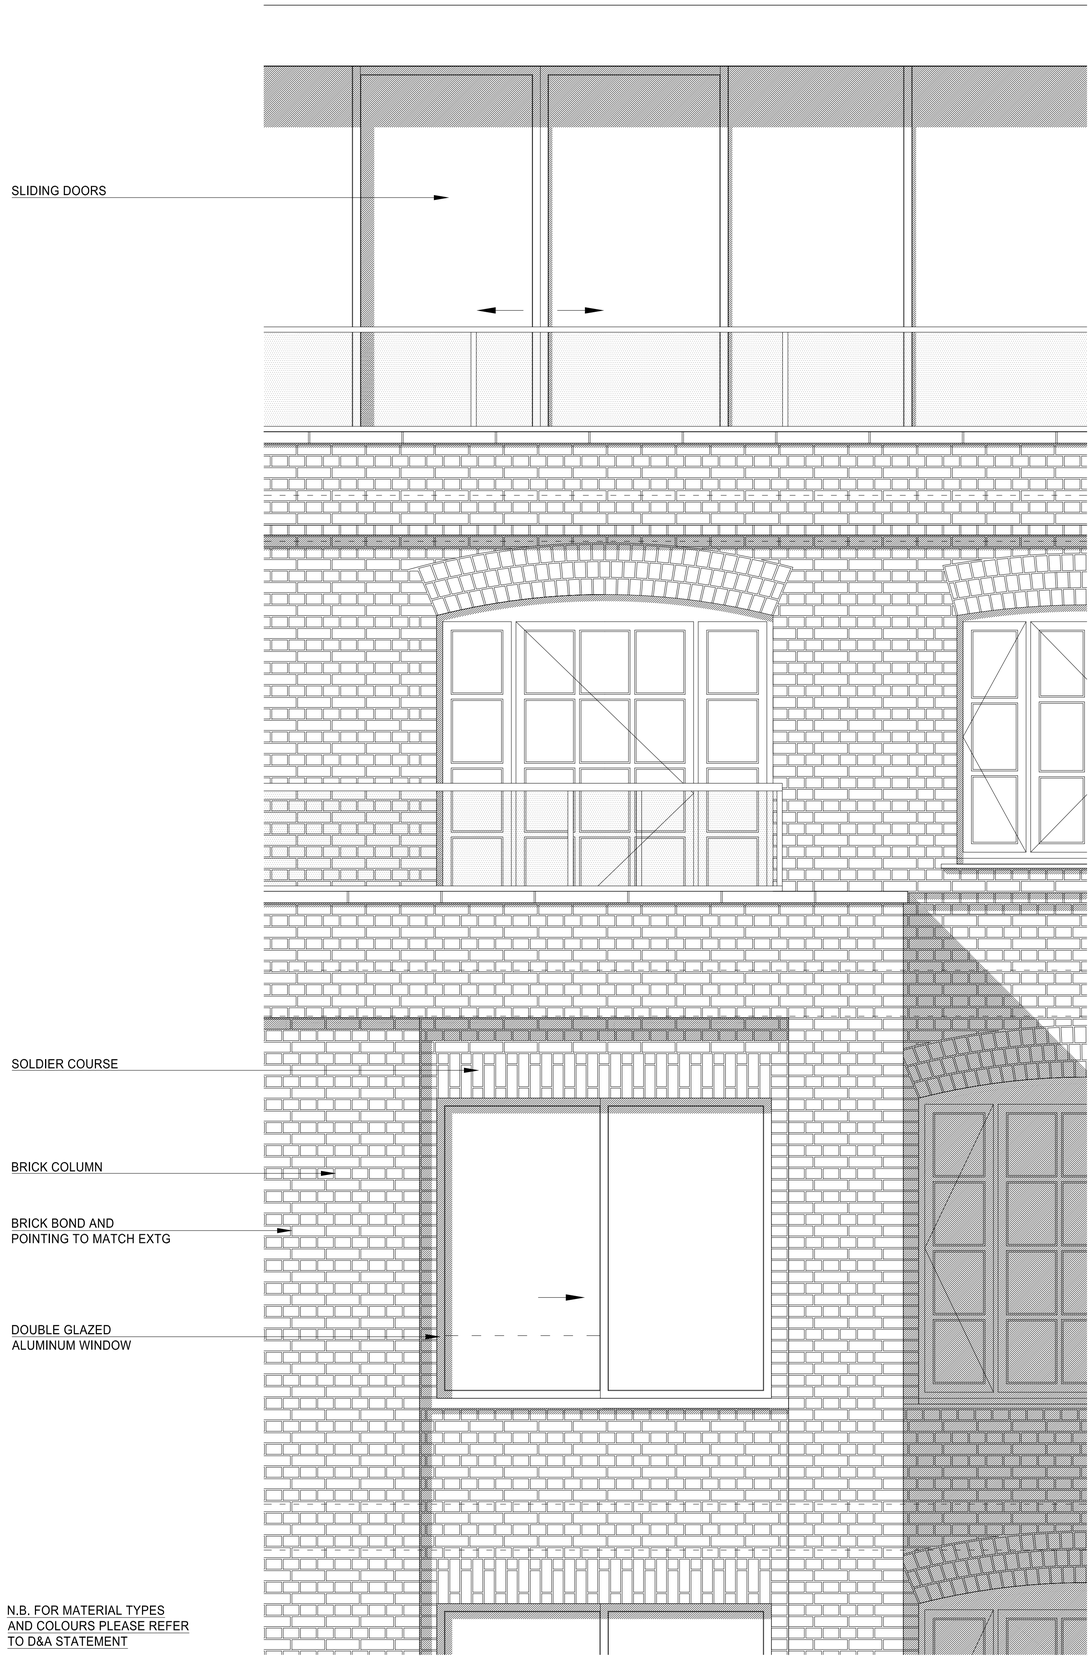

N.B. FOR MATERIAL TYPES
AND COLOURS PLEASE REFER
TO D&A STATEMENT

EAST ELEVATION DETAIL

0 0.2 0.4 0.6 0.8 1.0 2.0m

REVISIONS

Rev.	Date	By
A - Ballustrade to new rear extension set back by an additional 500mm.	12.09.11	LV
B - Design and materials of rear extension amended as requested by planning officer.	31.10.11	LV

PLANNING APPLICATION

ALL DIMENSIONS TO BE CHECKED ON SITE
WORK TO FIGURED DIMENSIONS ONLY
REPORT DISCREPANCIES TO THE ARCHITECT
AT ONCE BEFORE PROCEEDING

Contemporary Design Solutions

46 Great Marlborough Street
London
W1F 7JW
Telephone; 020 7494 9000 Fax; 020 7494 4944

Client

RISETALL LTD

Project Title

Mixed-use residential extension
10A Belmont Street,
LONDON NW1

Drawing Title

Proposed Elevation Details

Scale	1: 20@A1, 1:40@A3	Date	August 2011
Drawn	LV	Checked	DL
Drawing No.			Rev.
110210-A(21)700			B

CAD plot date: 02 Nov 2011 - 03:18pm

F:\Dyar-Hallmark\P-Hallmark Projects\110210 - Belmont Street Residential Mix\DESIGN\CAD\01 Planning\Sheets\Elevations.dwg > layout Details