Do Not Scale From This Drawing
All Dimensions Are to Be Checked On Site

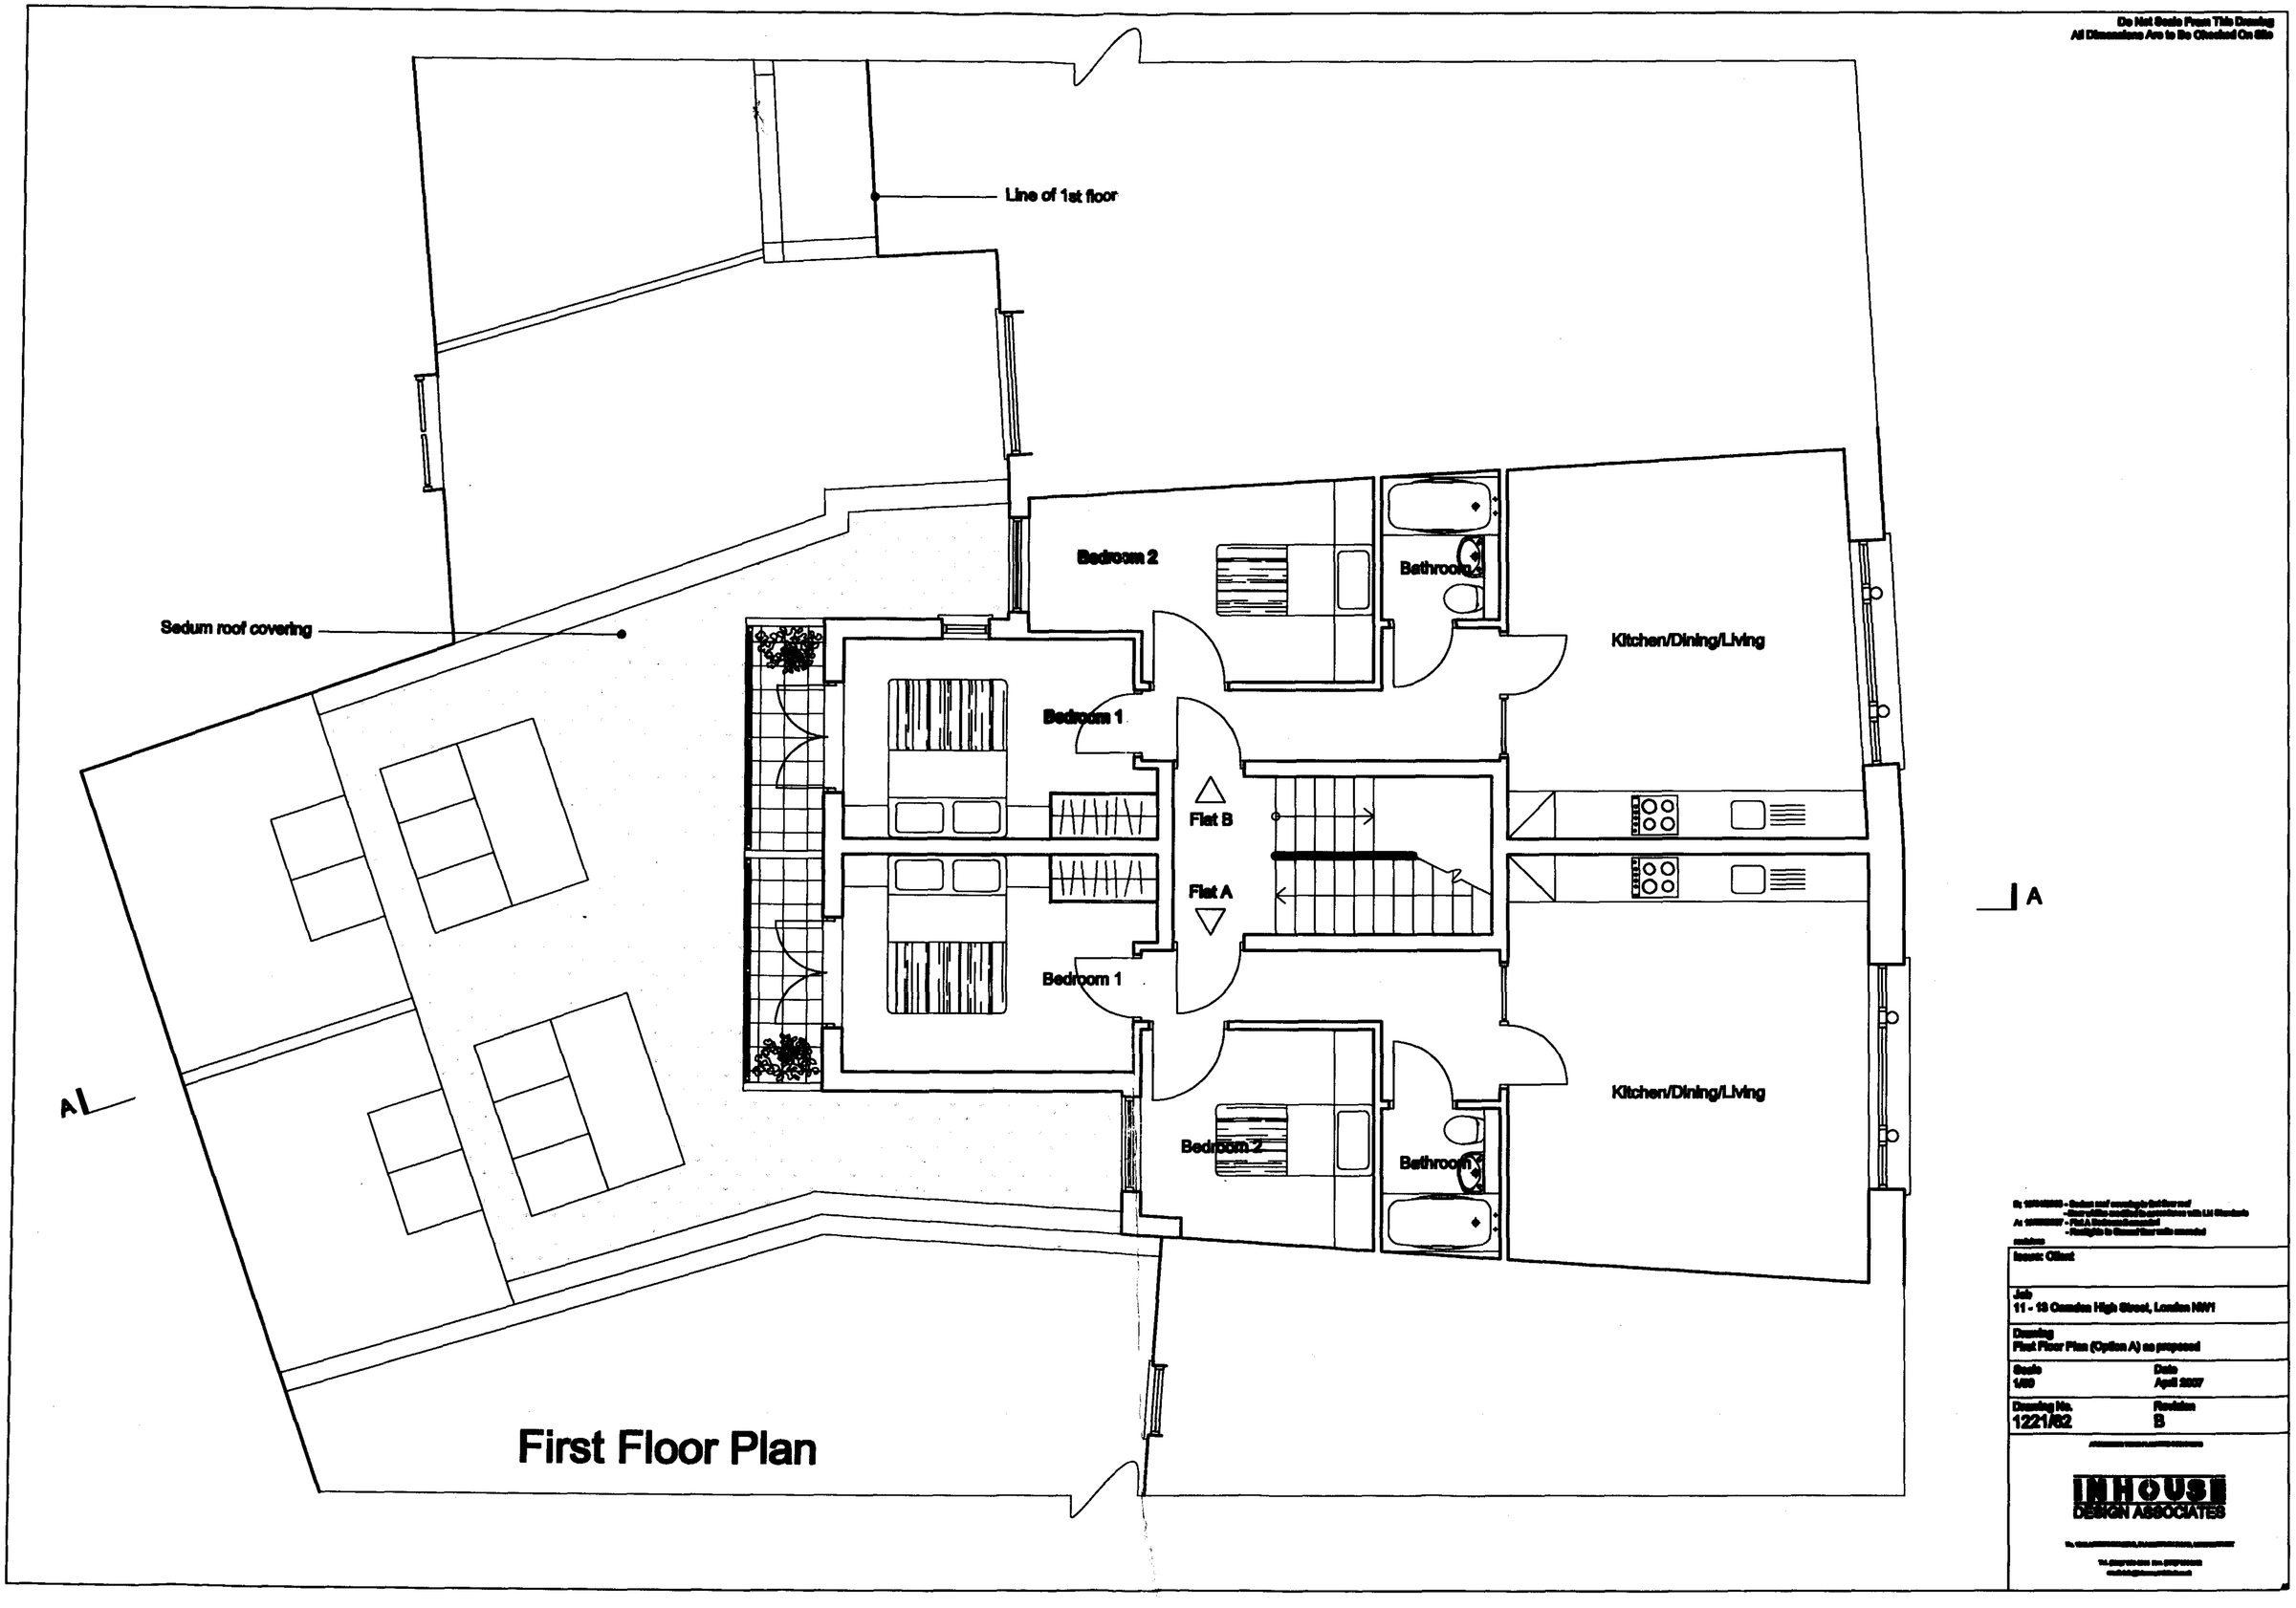

Issue: Client

Job
11 - 13 Camden High Street, London NW1

Drawing
First Floor Plan (Option A) as proposed

Scale	Date
1/50	April 2007

Drawing No.	Revision
1221/52	B

INHOUSE DESIGN ASSOCIATES