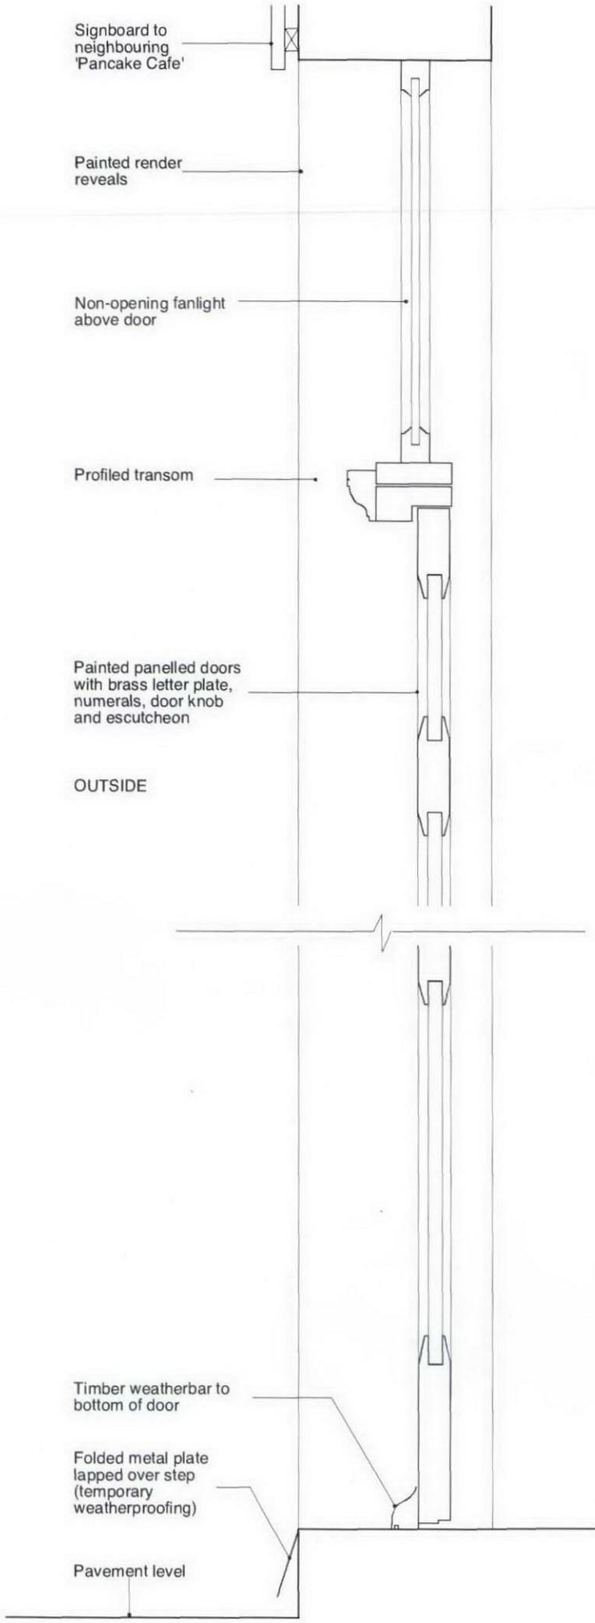

Existing Section
Scale 1:10 @ A3

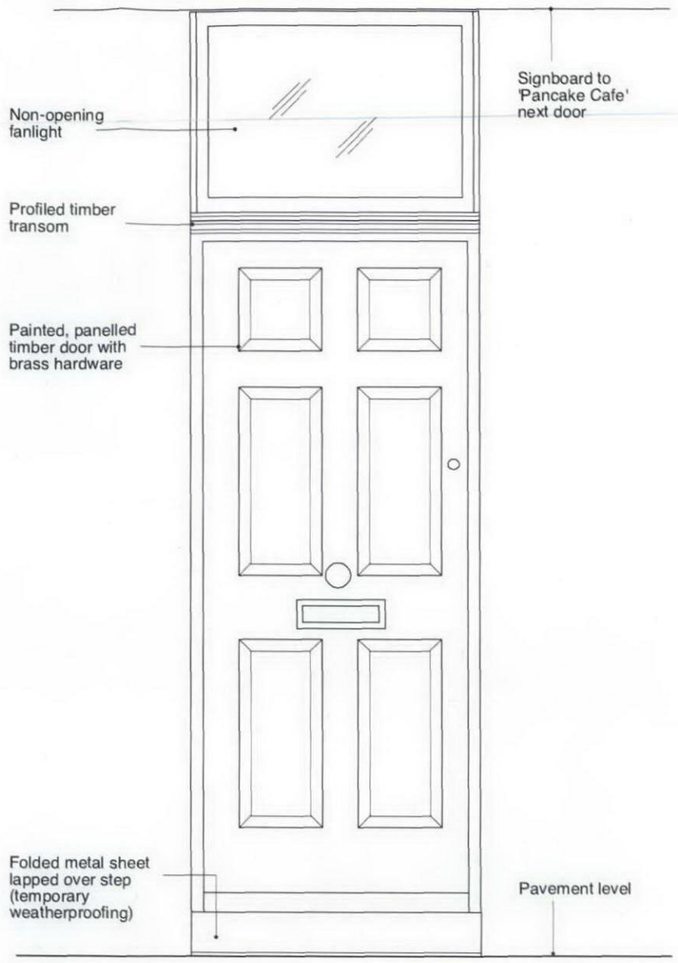

Existing Elevation
Scale 1:20 @ A3

NOTES:

DATE	DESCRIPTION	REV

ARCHITECTS:
campbellarchitects
133 Harrow Road Paddington W2 1JP t: 020 7258 7711

CLIENT:
Dr M Mashru

PROJECT:
28 Museum Street, London WC1

STATUS:
PLANNING

DRAWING TITLE:
Existing Front Door

SCALE: 1:10/1:20@A3 | DATE: 21.10.11

ALL DIMENSIONS TO BE CHECKED ON SITE
DO NOT SCALE
THIS DRAWING IS COPYRIGHT

DRAWING NUMBER: 1228_00_07 | REVISION: