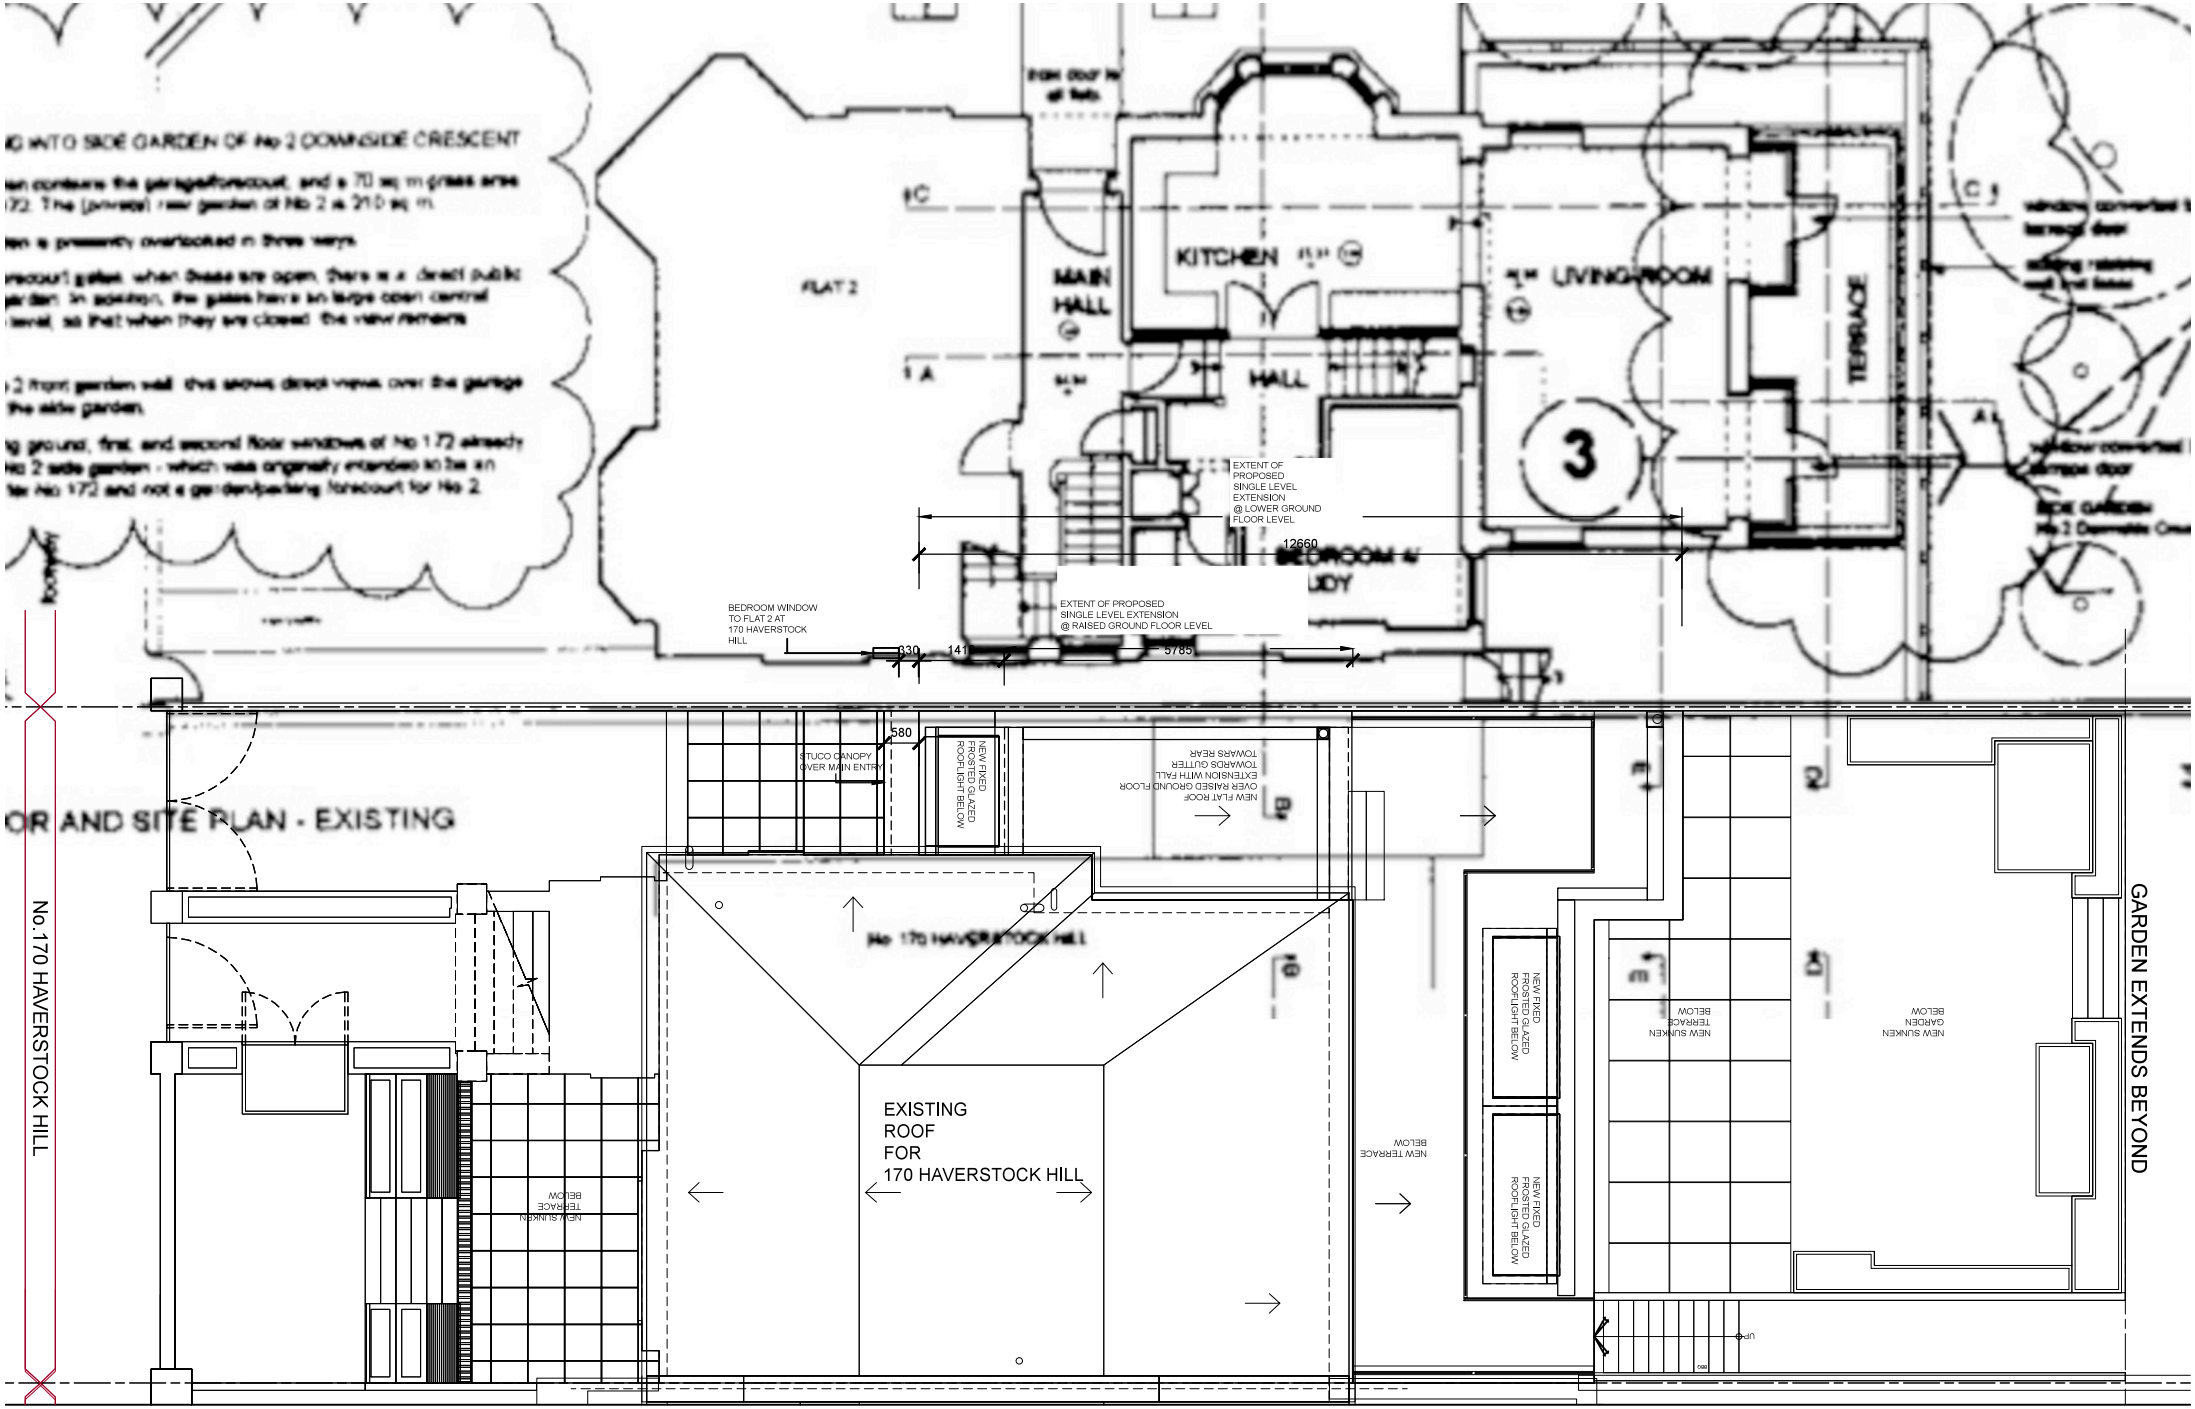
FLAT 2
MAIN HALL
KITCHEN
LIVINGROOM
HALL
TERRACE
3
EXTENT OF PROPOSED SINGLE LEVEL EXTENSION @ LOWER GROUND FLOOR LEVEL
12660
EXTENT OF PROPOSED SINGLE LEVEL EXTENSION @ RAISED GROUND FLOOR LEVEL
BEDROOM WINDOW TO FLAT 2 AT 170 HAVERSTOCK HILL
830
141
5785
580
STUCO CANOPY OVER MAIN ENTRY
NEW FIXED FROSTED GLAZED ROOFLIGHT BELOW
NEW FLAT ROOF OVER RAISED GROUND FLOOR EXTENSION WITH FALL TOWARDS GUTTER TOWARDS REAR
EXISTING ROOF FOR 170 HAVERSTOCK HILL
NEW TERRACE BELOW
NEW SUNKEN TERRACE BELOW
NEW SUNKEN GARDEN BELOW
UP
No.170 HAVERSTOCK HILL
GARDEN EXTENDS BEYOND