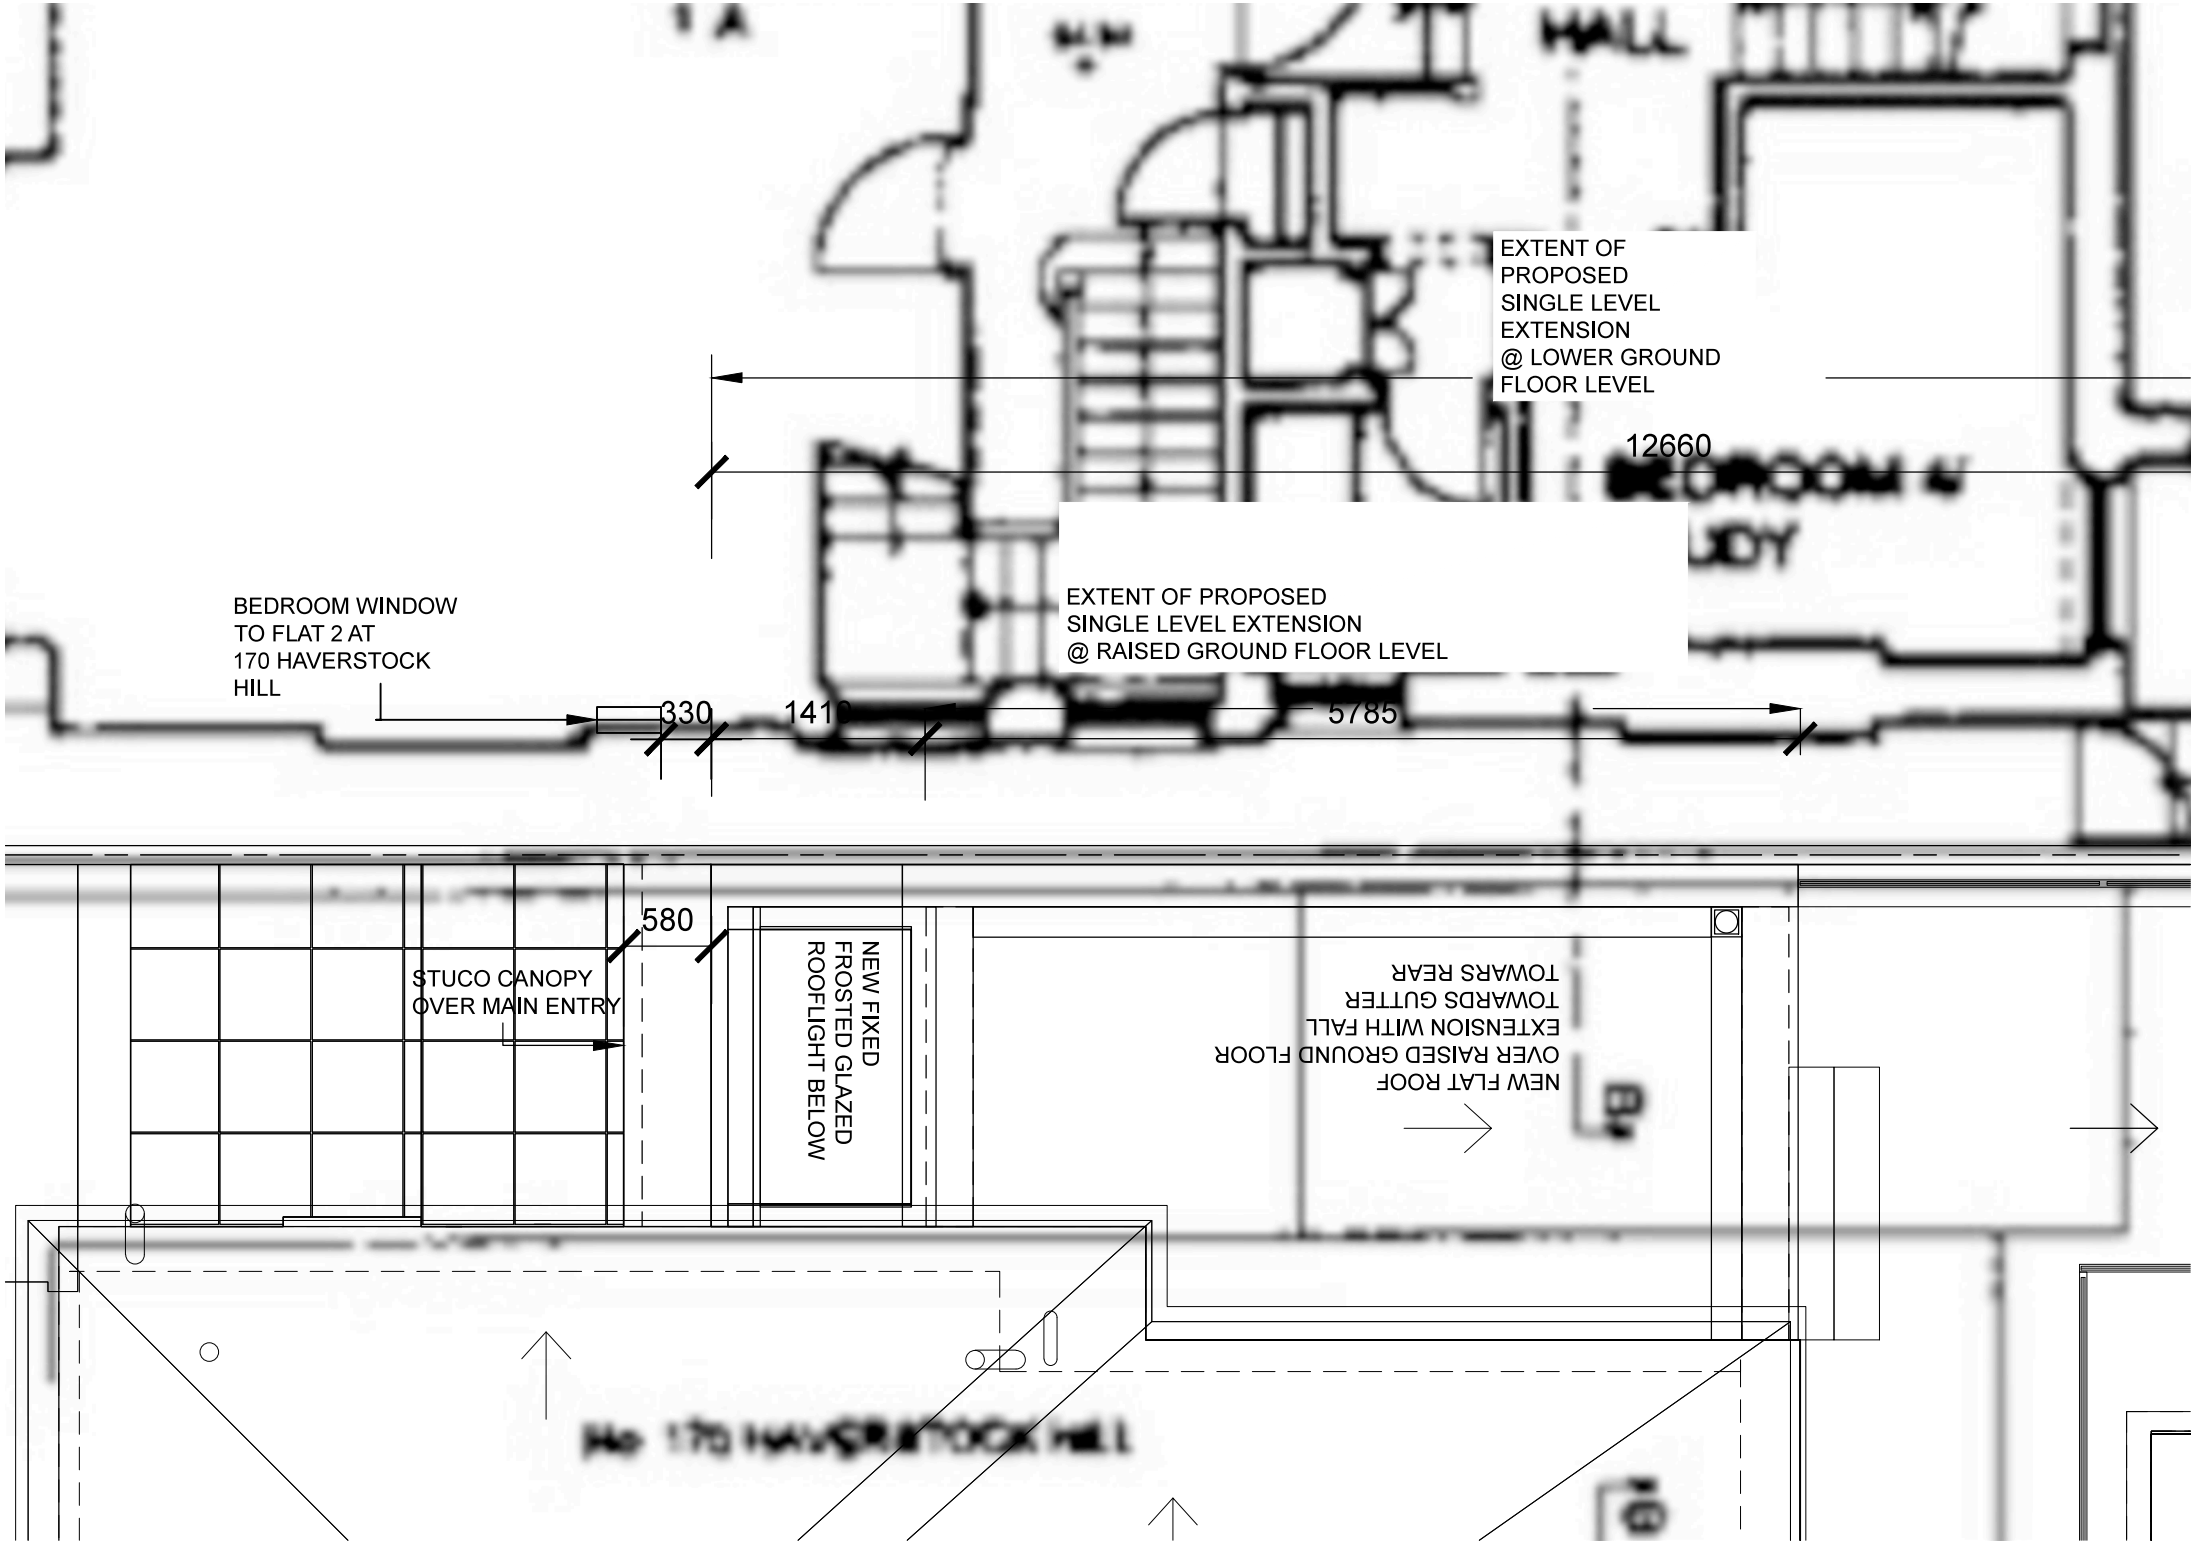
HALL
EXTENT OF
PROPOSED
SINGLE LEVEL
EXTENSION
@ LOWER GROUND
FLOOR LEVEL
12660
EXTENT OF PROPOSED
SINGLE LEVEL EXTENSION
@ RAISED GROUND FLOOR LEVEL
BEDROOM WINDOW
TO FLAT 2 AT
170 HAVERSTOCK
HILL
330
5785
580
STUCO CANOPY
OVER MAIN ENTRY
NEW FIXED
FROSTED GLAZED
ROOFLIGHT BELOW
NEW FLAT ROOF
OVER RAISED GROUND FLOOR
EXTENSION WITH FALL
TOWARDS GUTTER
TOWARS REAR