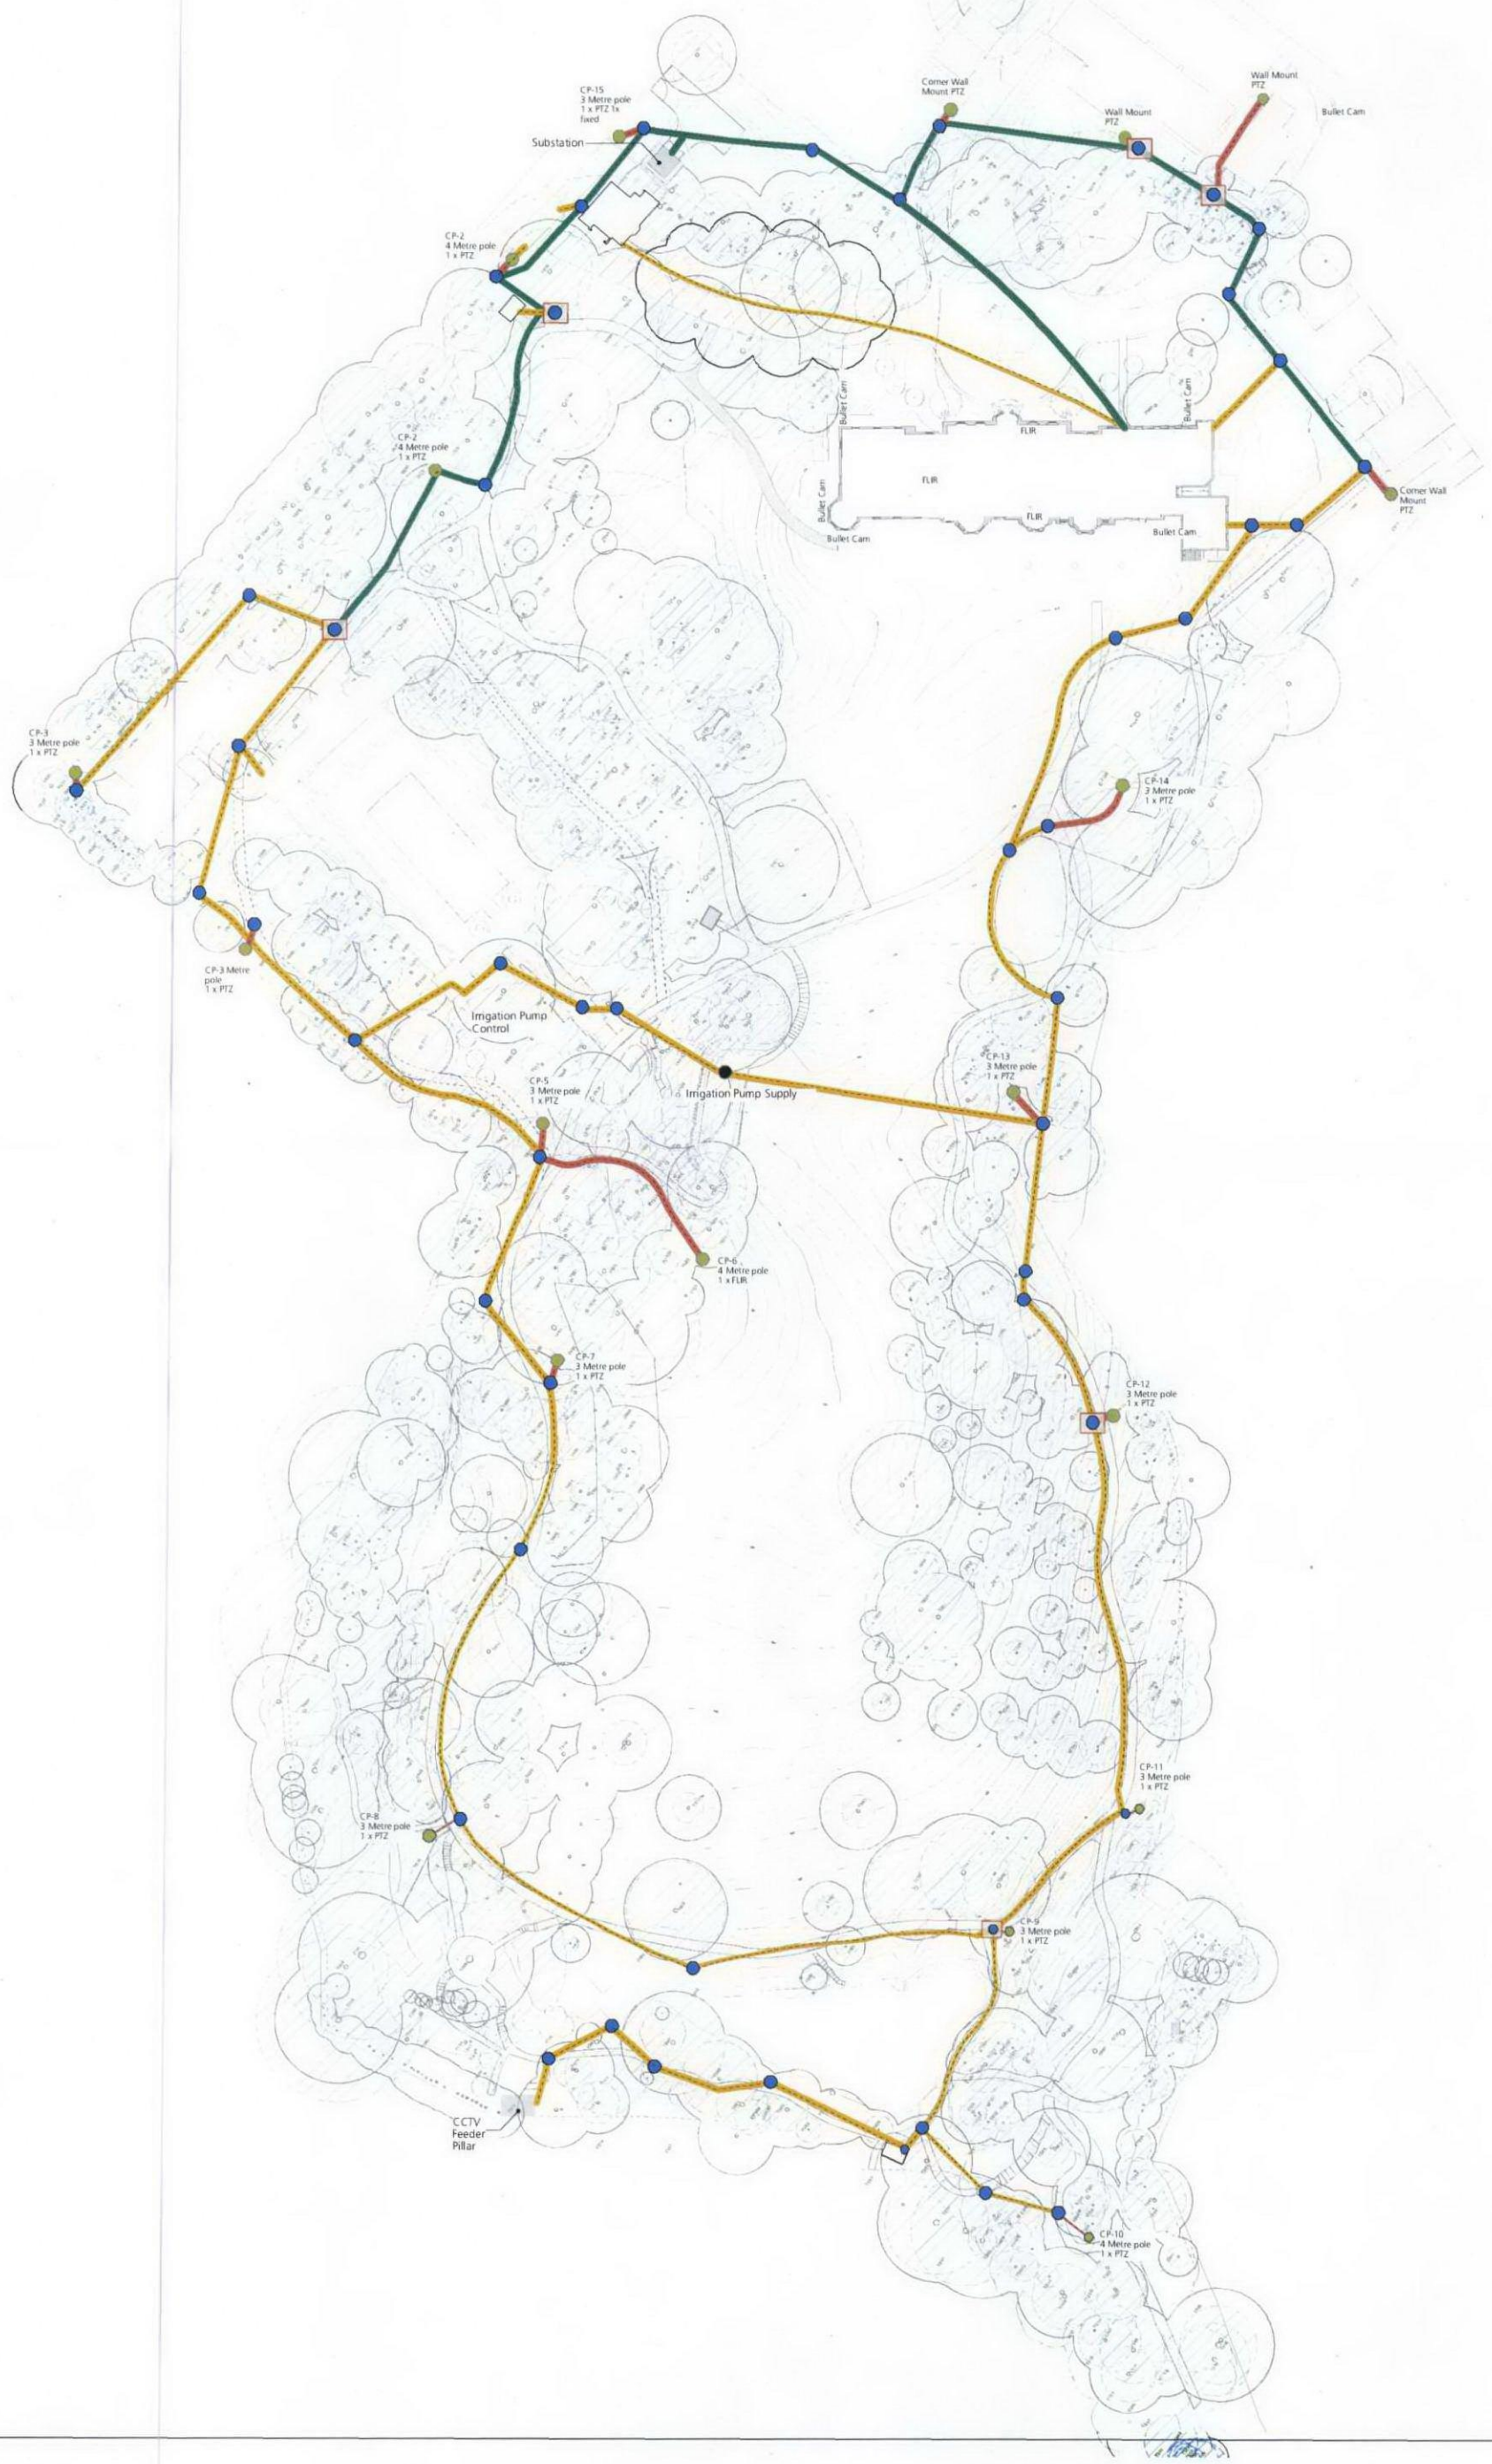

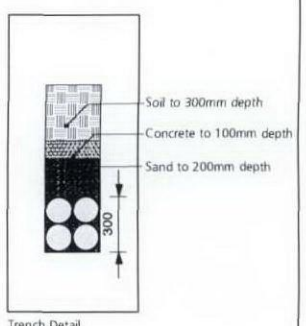

Trench Detail
Scale 1:20

Key

- Camera Duct 50mm
- Trench Route Main Circuit 110mm
- Data Duct 150mm
- Chamber
- IT Chamber
- Camera with integral cabinet

Rev				
	F	Tender Issue	24.10.11	JN
	E	Tender Issue	02.09.11	JN
	D	Camera integral with cabinet	13.10.2011	JN
	C	Substation Added	11.10.2011	JN
	B	Revisions in response to installation comments	10.10.2011	JN
	A	Revisions in response to installation comments	27.09.2011	JN

BEECHWOOD HOUSE

Perimeter Power
& Duct Work with
Root Protection Area

Planning

Scale	1:500@A1
Date	27.09.2011
Drawing No.	1257.022

Colvin & Moggridge

The Old House, 2 Wellesley Court Road
Croydon, Surrey CR0 1LE

t: +44 (0)020 8688 9083 f: +44 (0)020 8686 5844
e: london@colmog.co.uk www.colmog.co.uk